





01 EXISTING FRONT ELEVATION 1:100 @ A1

02 EXISTING SIDE ELEVATION 1:100 @ A1

03 EXISTING SIDE ELEVATION 1:100 @ A1

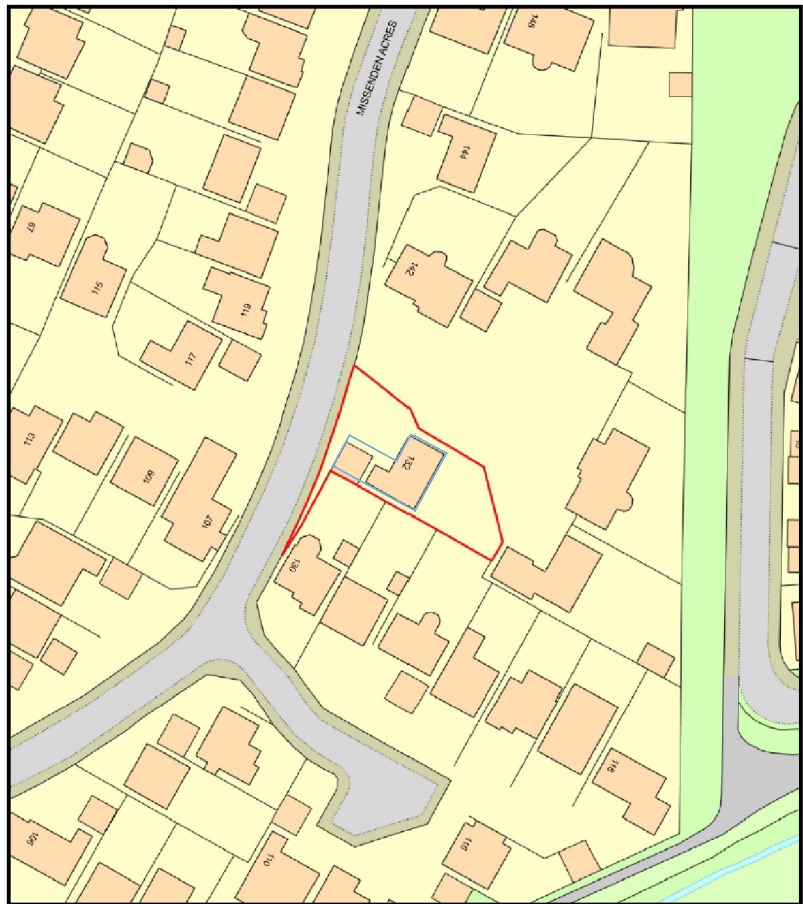


LOCATION PLAN  
Scale  
1:1250 @ A1

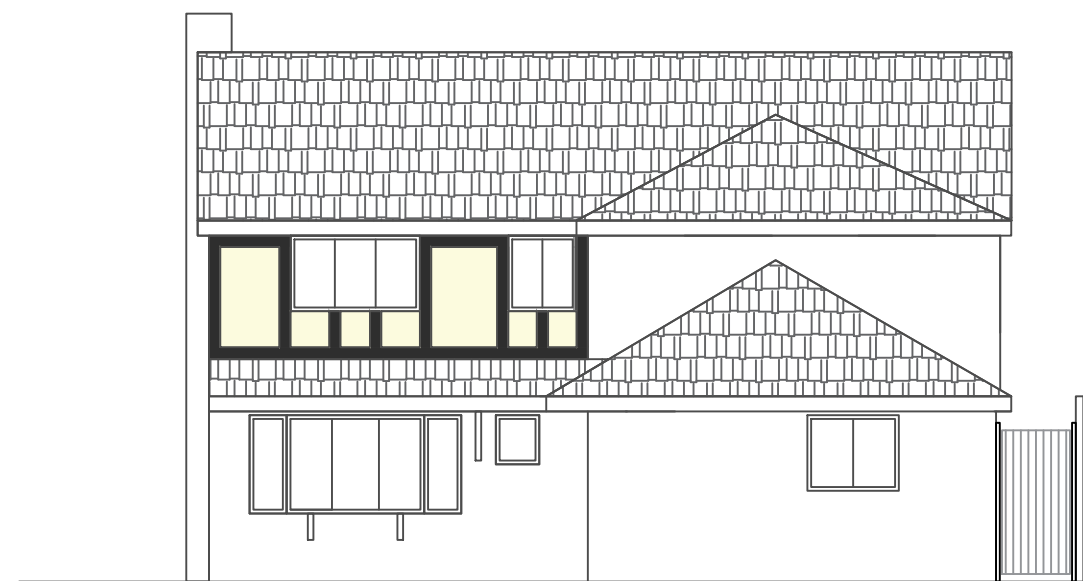

04 PROPOSED FRONT ELEVATION 1:100 @ A1




05 PROPOSED SIDE ELEVATION 1:100 @ A1

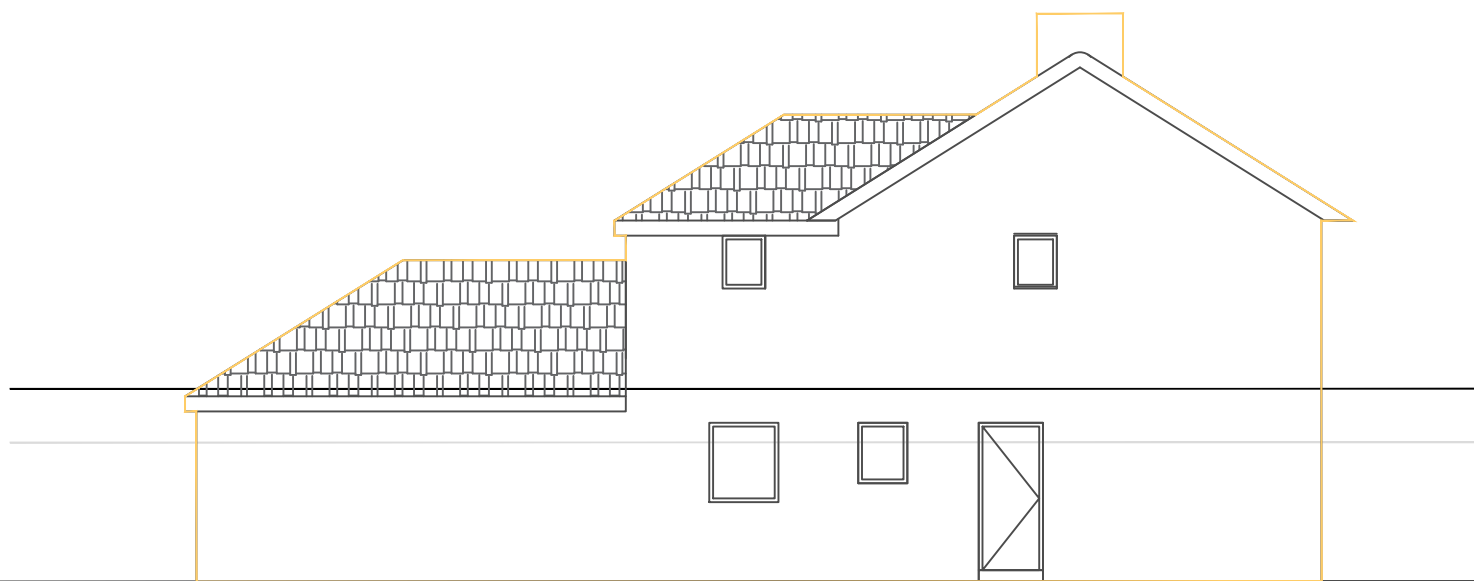

06 PROPOSED SIDE ELEVATION 1:100 @ A1




BLOCK PLAN  
Scale  
1:200 @ A1

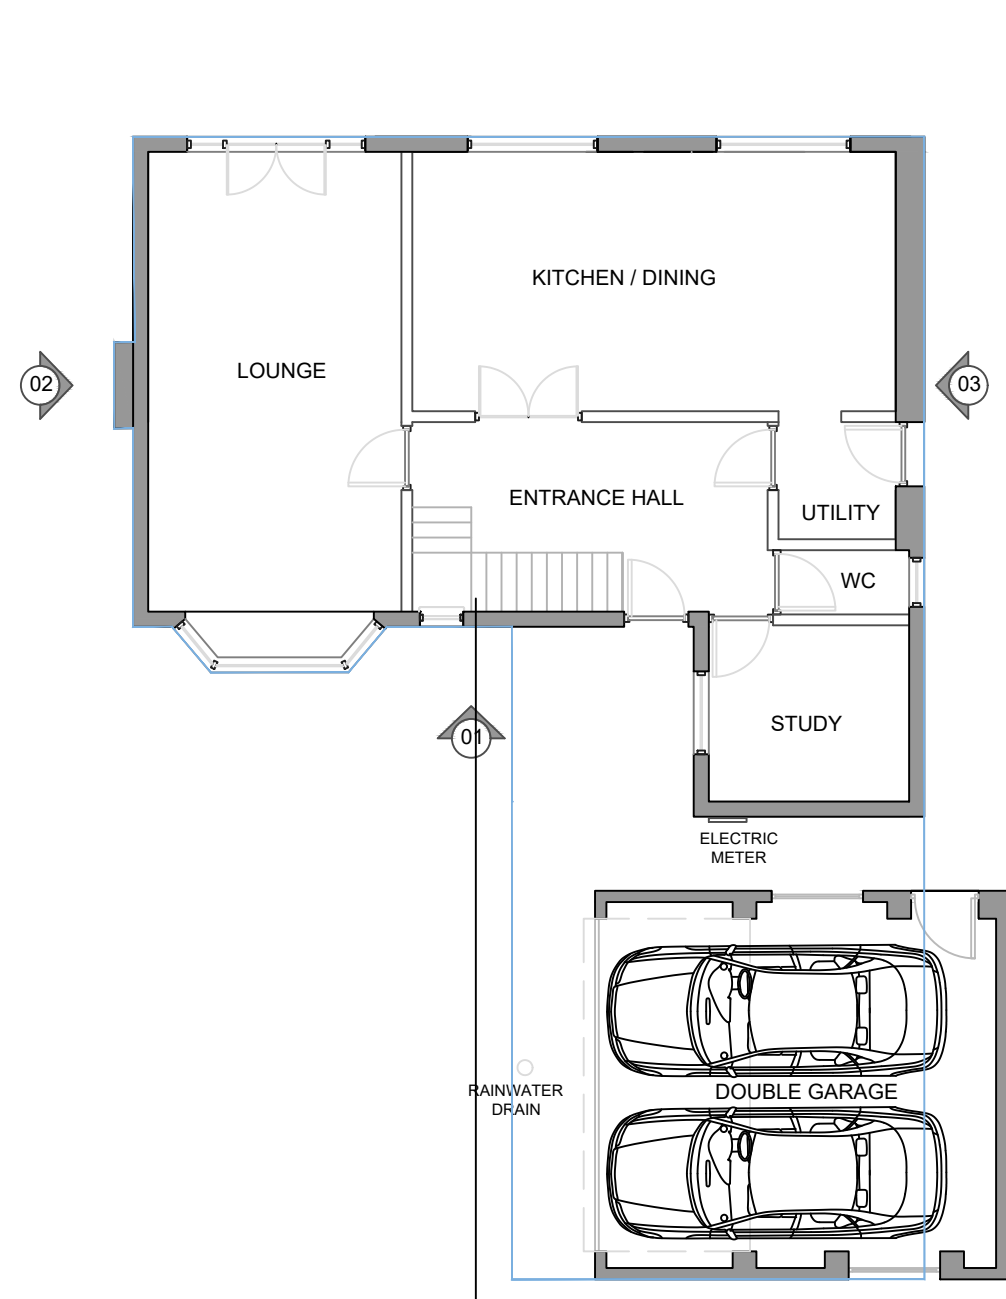


EXISTING GROUND FLOOR PLAN 1:100 @ A1

Scale  
1:100 @ A1

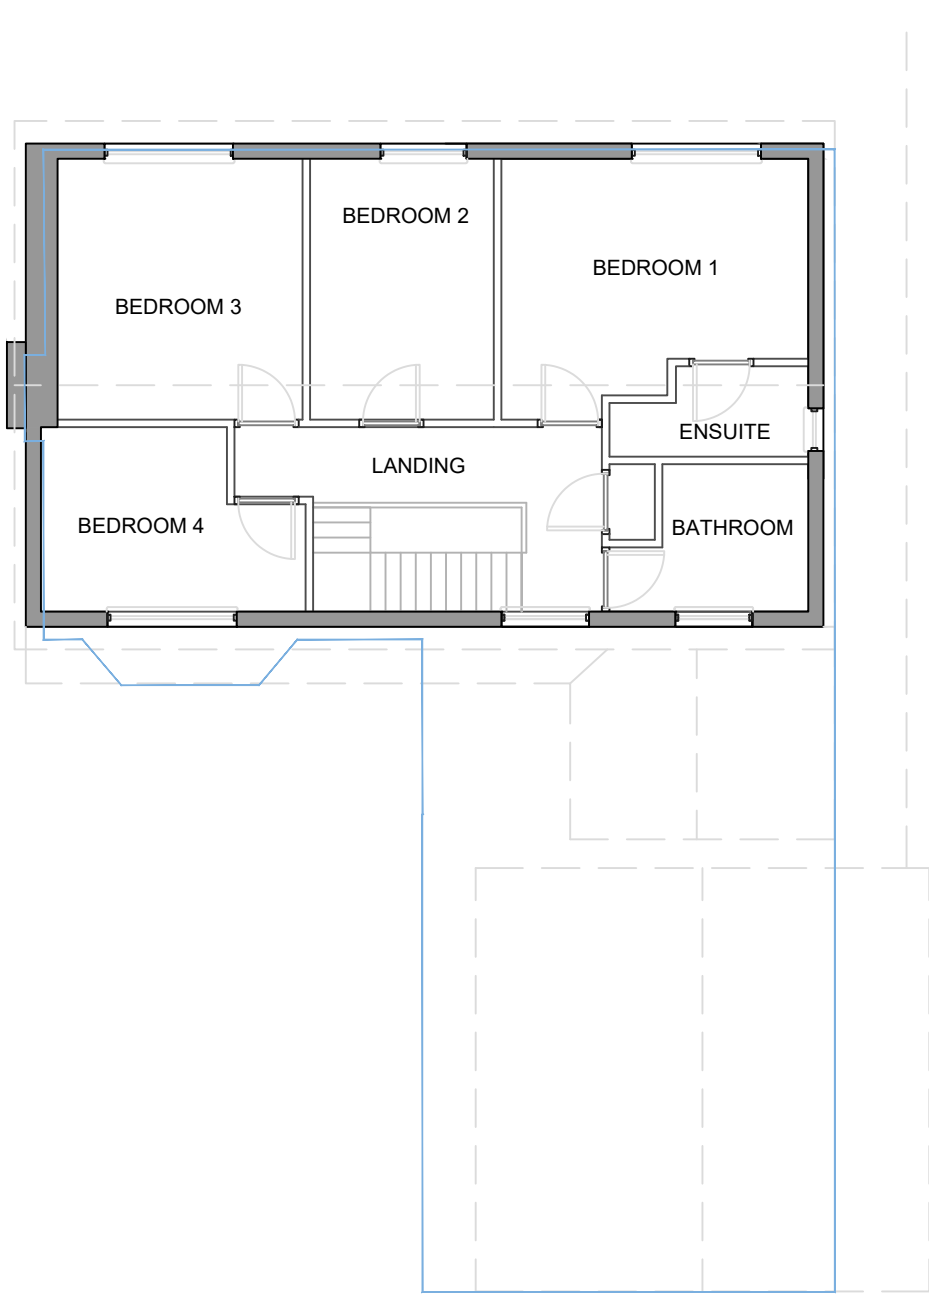


EXISTING FIRST FLOOR PLAN 1:100 @ A1

Scale  
1:100 @ A1

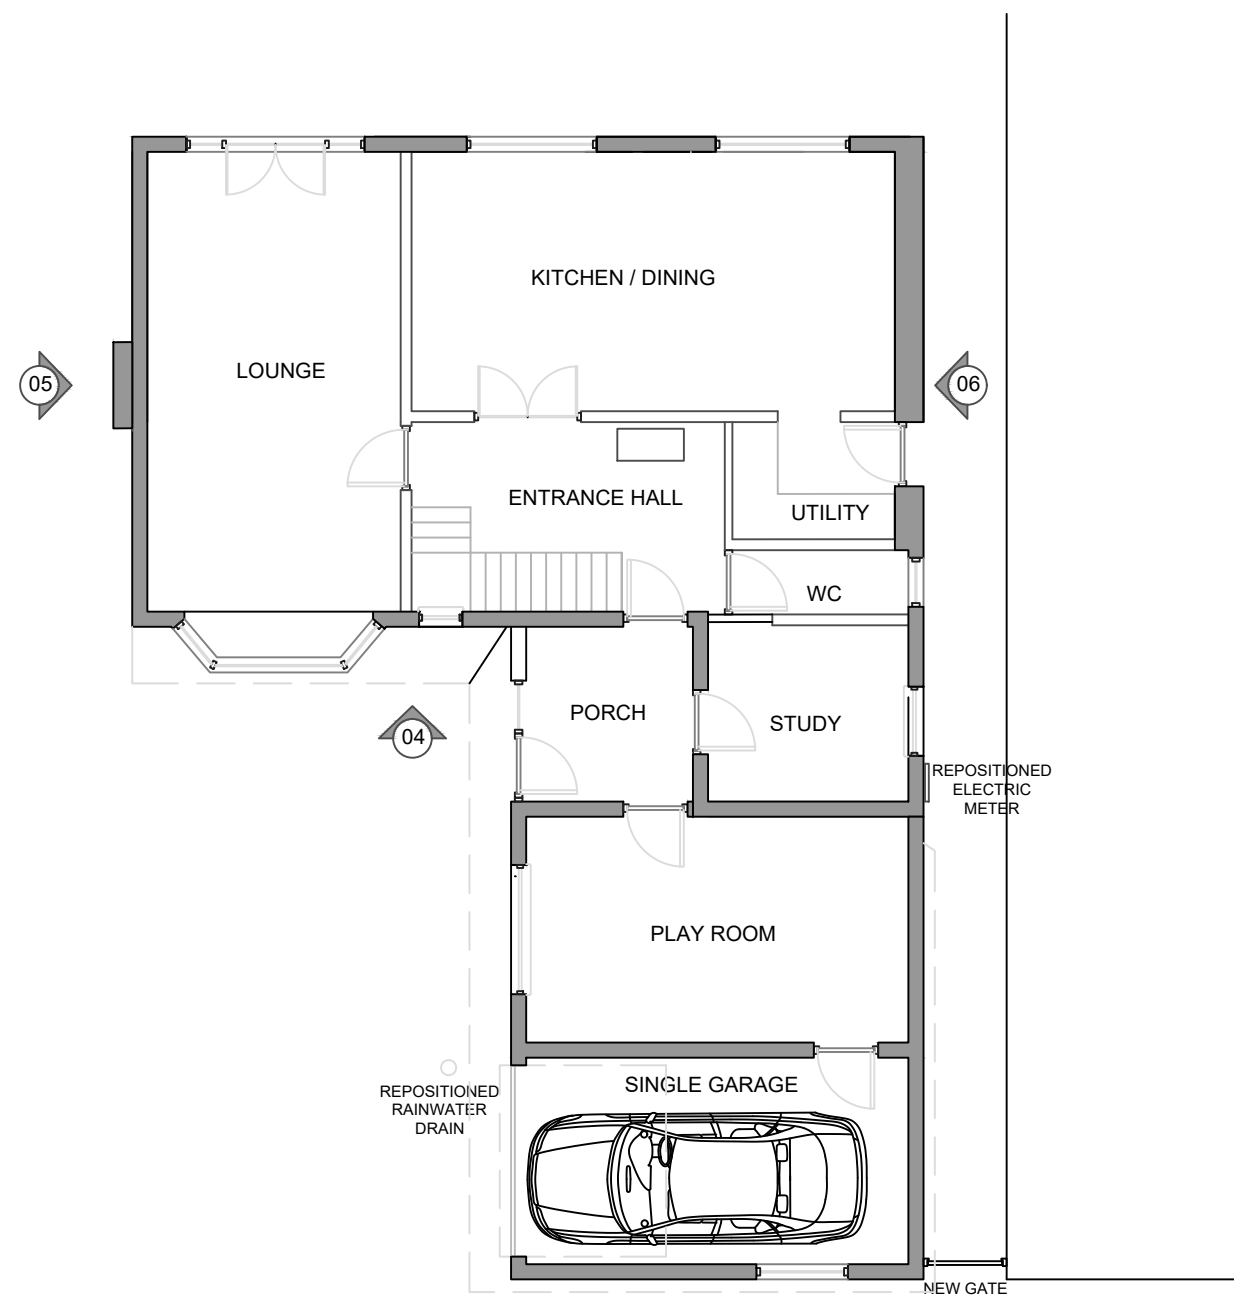

PROPOSED GROUND FLOOR PLAN 1:100 @ A1

Scale  
1:100 @ A1

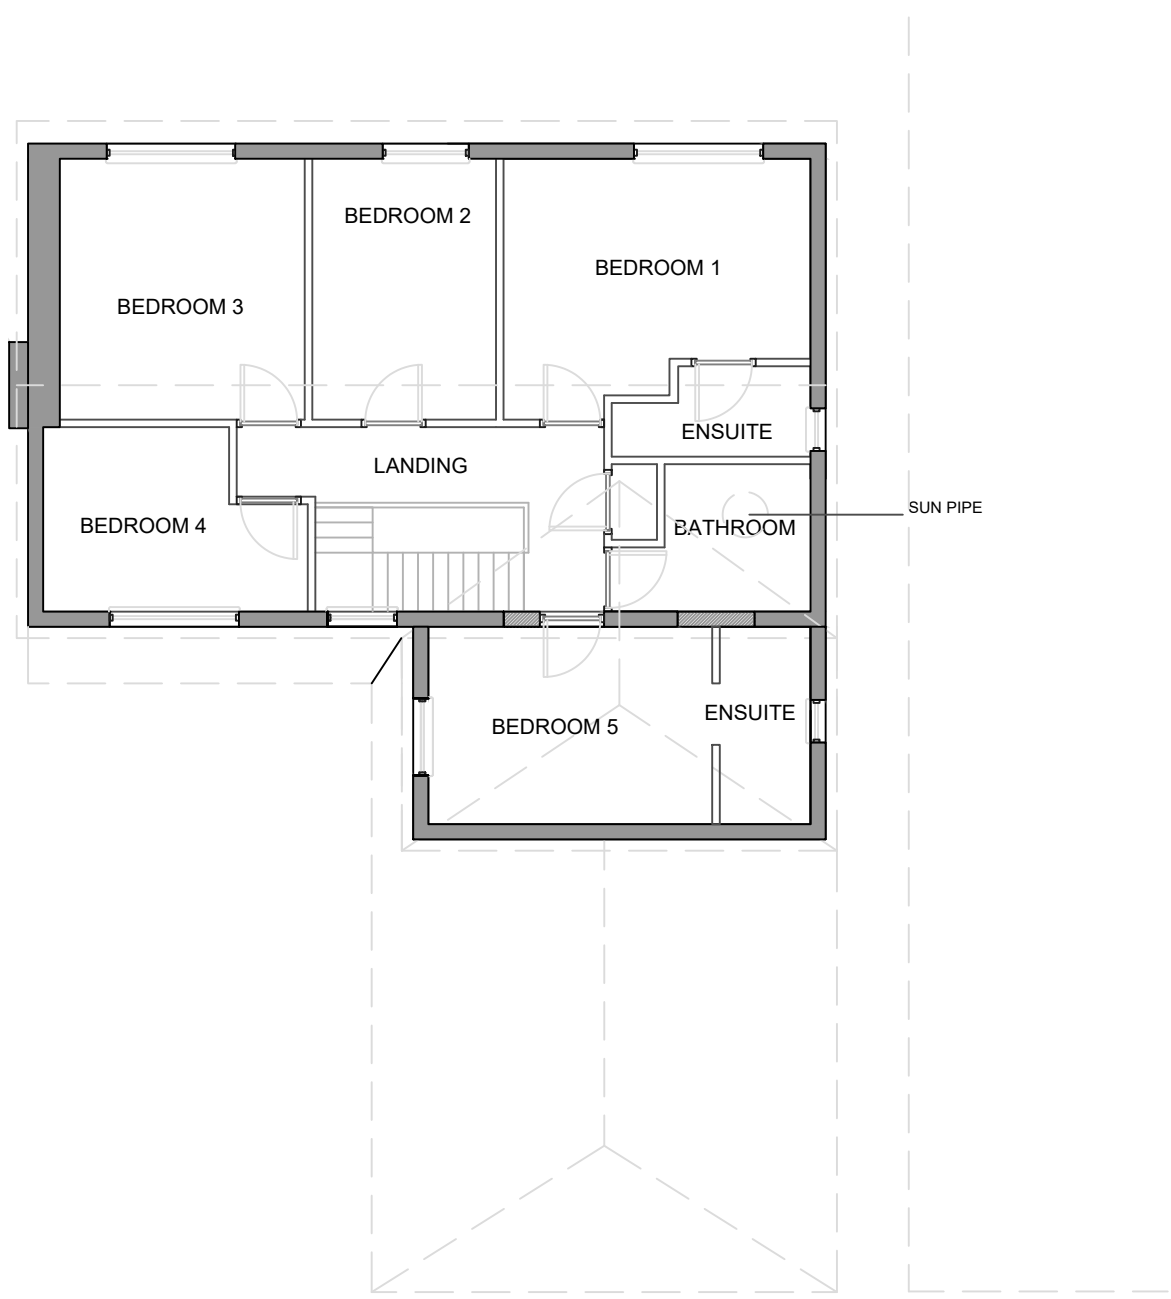

PROPOSED FIRST FLOOR PLAN 1:100 @ A1

Scale  
1:100 @ A1

|      |   |       |            |
|------|---|-------|------------|
| D    | Reduced 1st floor extension to align with existing study                                                         | LU    | 18/05/2023 |
| C    | Reduced 1st floor extension to minimise any potential massing                                                    | LU    | 04/05/2023 |
| B    | Line of proposed highlighted on existing plans & elevations for ease of reference. Location & Block plans added. | LU    | 22/03/2023 |
| A    | Created   | LU    | 17/03/2023 |
| Mark | Description   | Drawn | Date       |

|                                                                    |                     |          |
|--------------------------------------------------------------------|---------------------|----------|
| Client's name<br>MR & MRS P.D.UFSON                                |                     |          |
| Job title<br>132 MISSENDEN ACRES, HEDGE END, SOUTHAMPTON, SO30 2AQ |                     |          |
| Drawing title<br>EXISTING AND PROPOSED PLANS & ELEVATIONS          |                     |          |
| Scale<br>1:100 @ A1                                                |                     |          |
| Drawn<br>LU                                                        | Date<br>18/05/2023  |          |
| Job No<br>132 MISSENDEN                                            | Drawing No<br>SK-01 | Rev<br>D |
| Status<br>Issued for Information                                   |                     |          |