

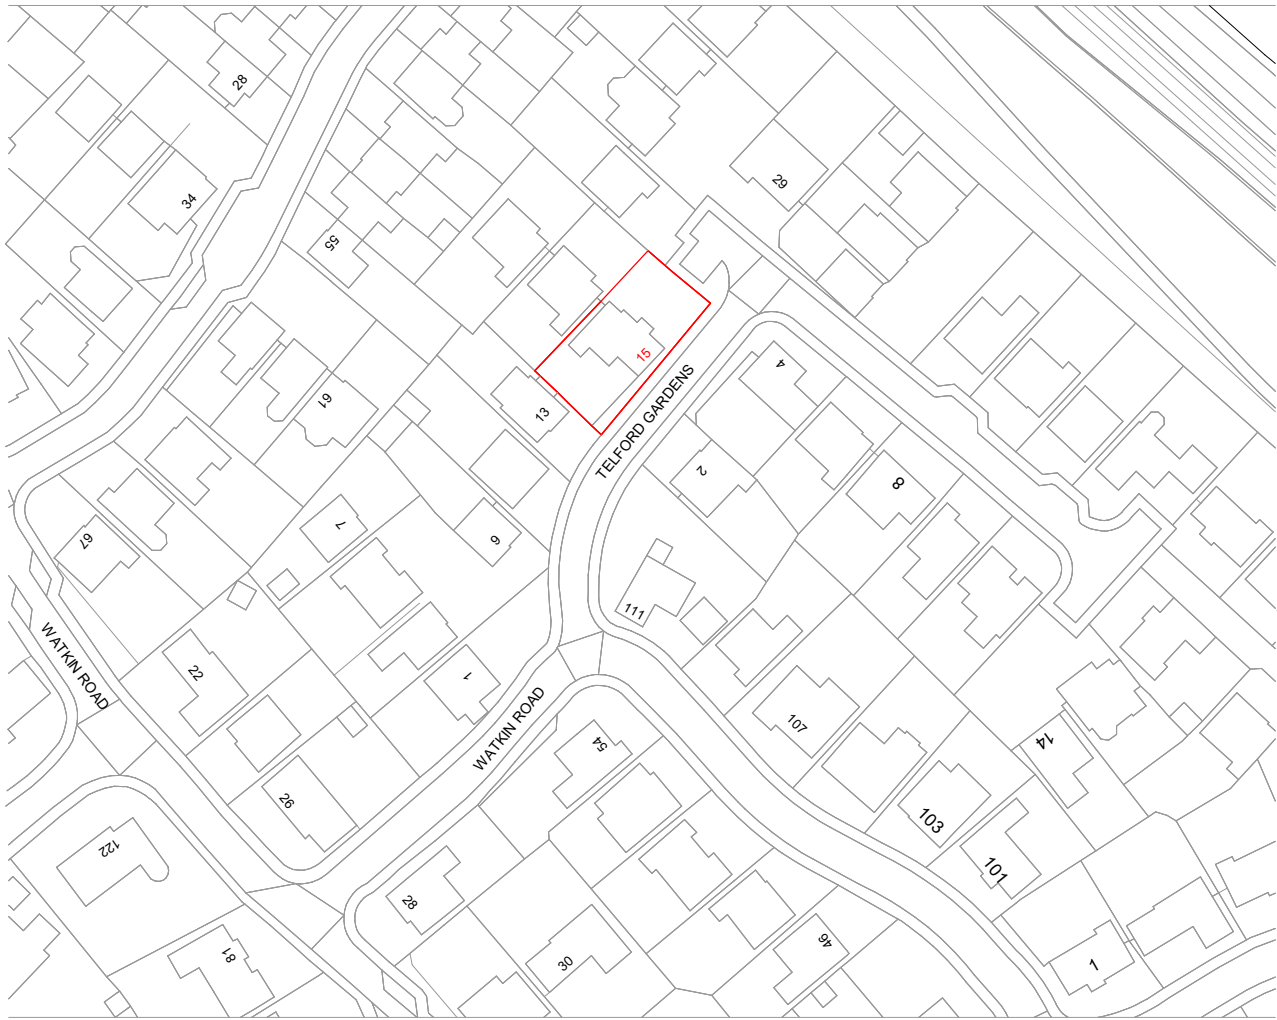


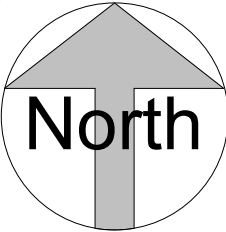

ReQuestAPlan
Map number: TQRQM23054092919194
Title: 15 Telford Gardens SO30 2TQ
Map Produced for: Parkers Design
© Crown copyright and database rights 2023 OS 100042766

Location Plan


1:1250

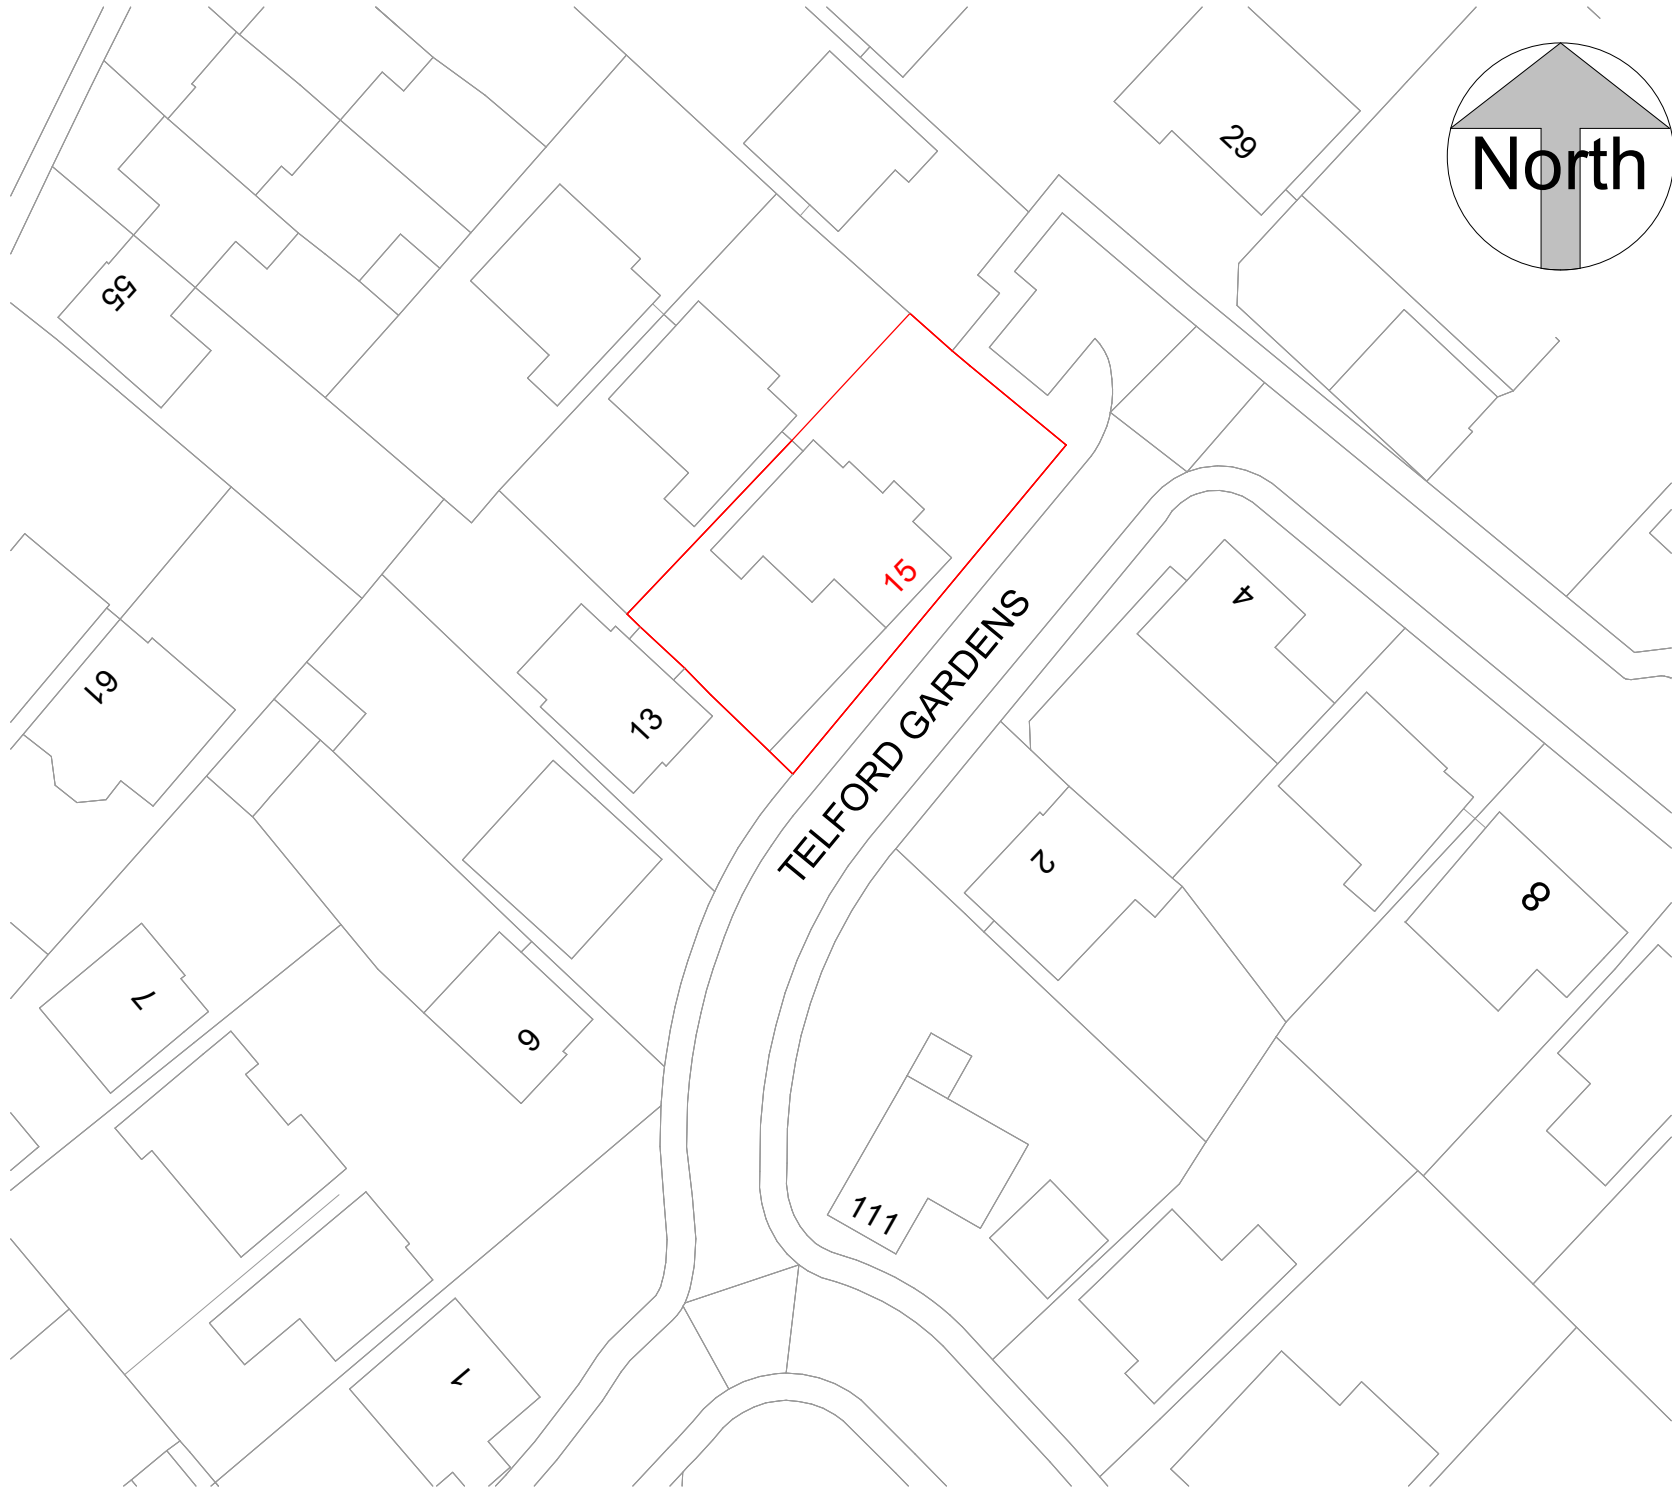

ReQuestAPlan
Map number: TQRQM23054092919194
Title: 15 Telford Gardens SO30 2TQ
Map Produced for: Parkers Design
© Crown copyright and database rights 2023 OS 100042766

Block Plan

1:500

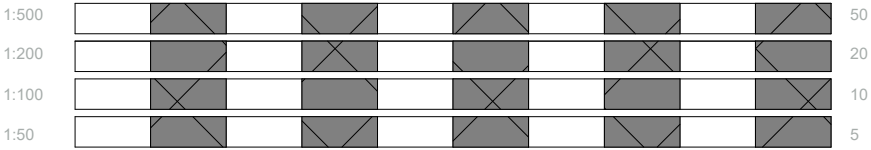

All measurement to be checked on site prior to any comment

Parkers Design Limited - The Studio @ 90, PO9 2PR

www.pexd.co.uk - info@parkersdesign.com - 07776 008822

PROJECT	15 Telford Gardens SO30 2TQ		CLIENT				Swaby	
			Date	Issue Date		Scale (@ A3)	As indicated	
SHEET	Site Plan		Drawn by	SW	DRAWING NUMBER			REV
			Checked by	SR	P 0			