



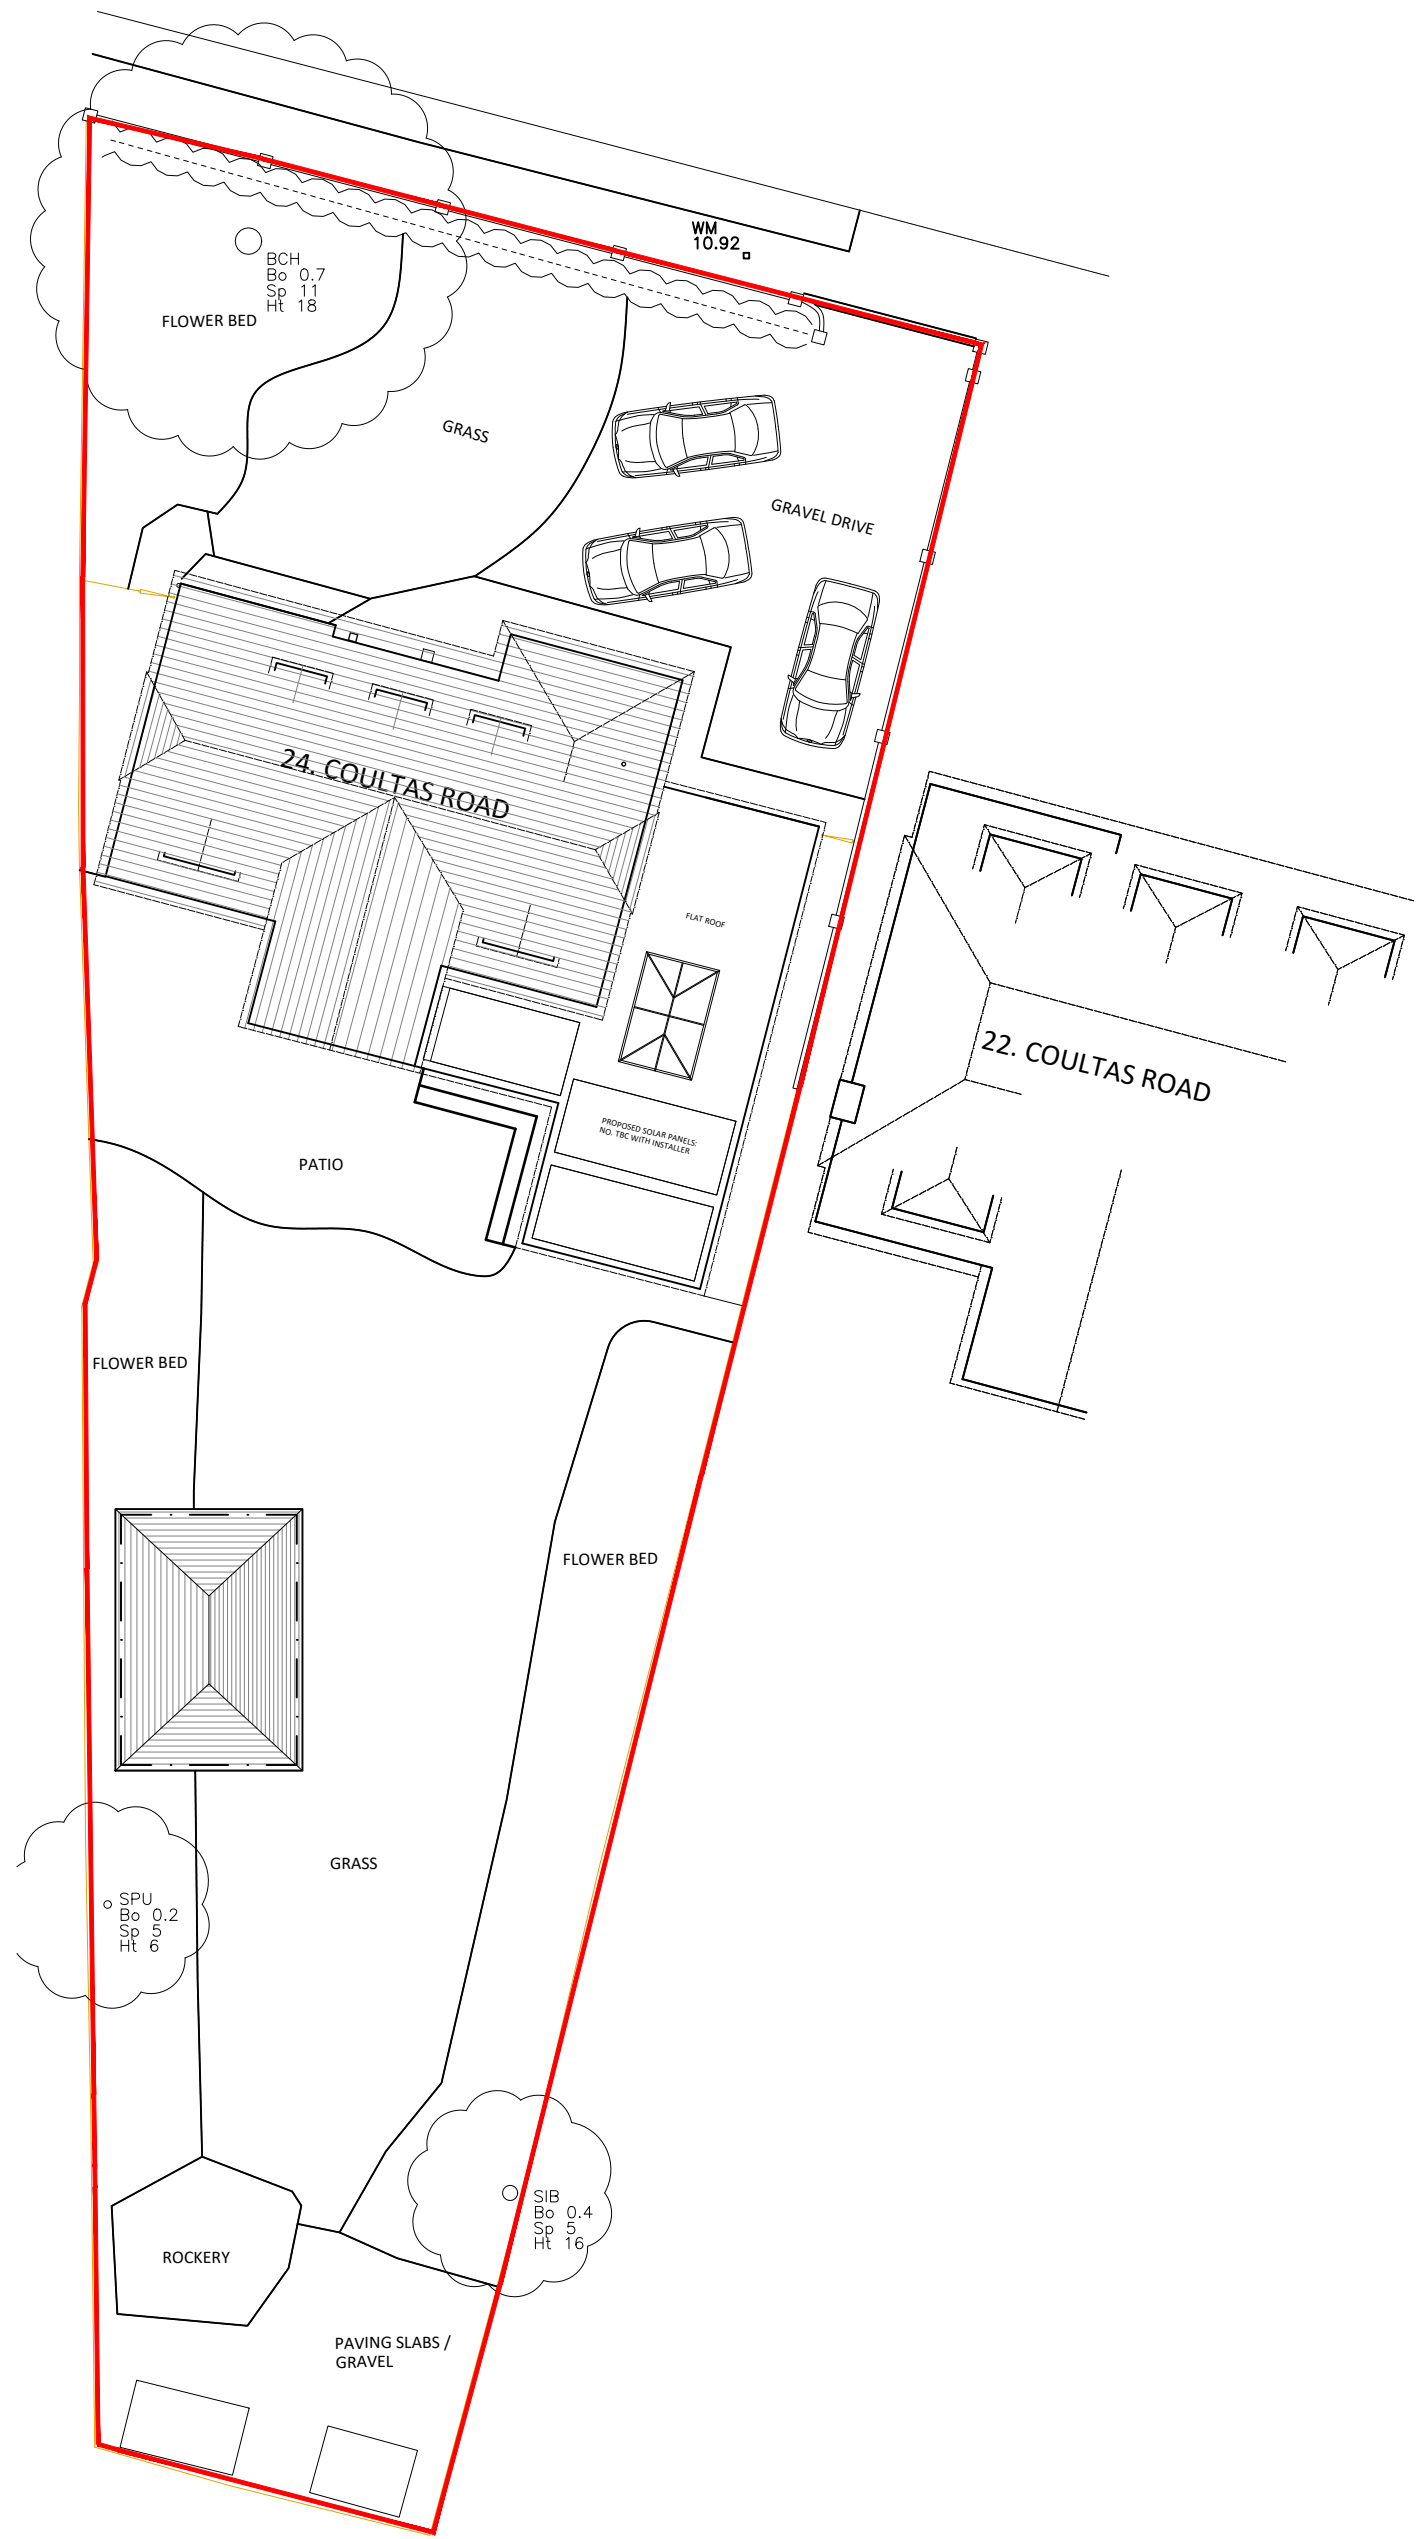

Site Plan
AS PROPOSED
Scale 1:200

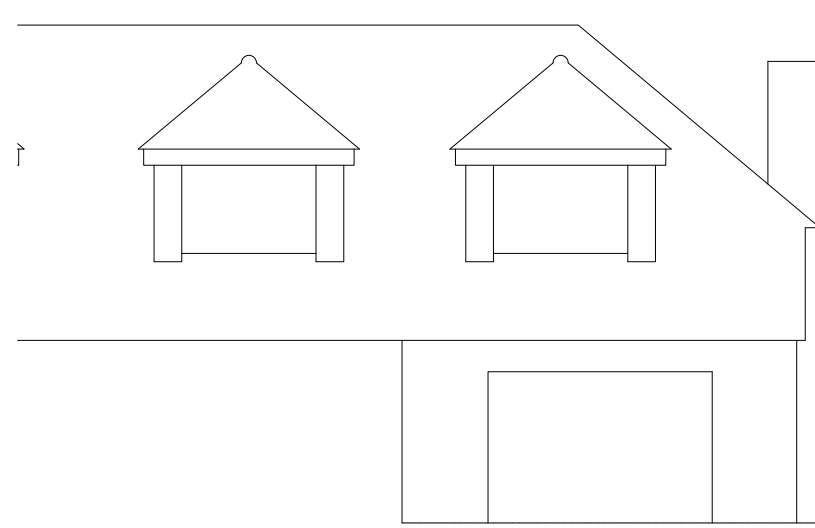


Front (North-East) Facing Elevation
AS PROPOSED
Scale 1:100



Side (South-East) Facing Elevation
AS PROPOSED
Scale 1:100



Rear (South-West) Facing Elevation
AS PROPOSED
Scale 1:100

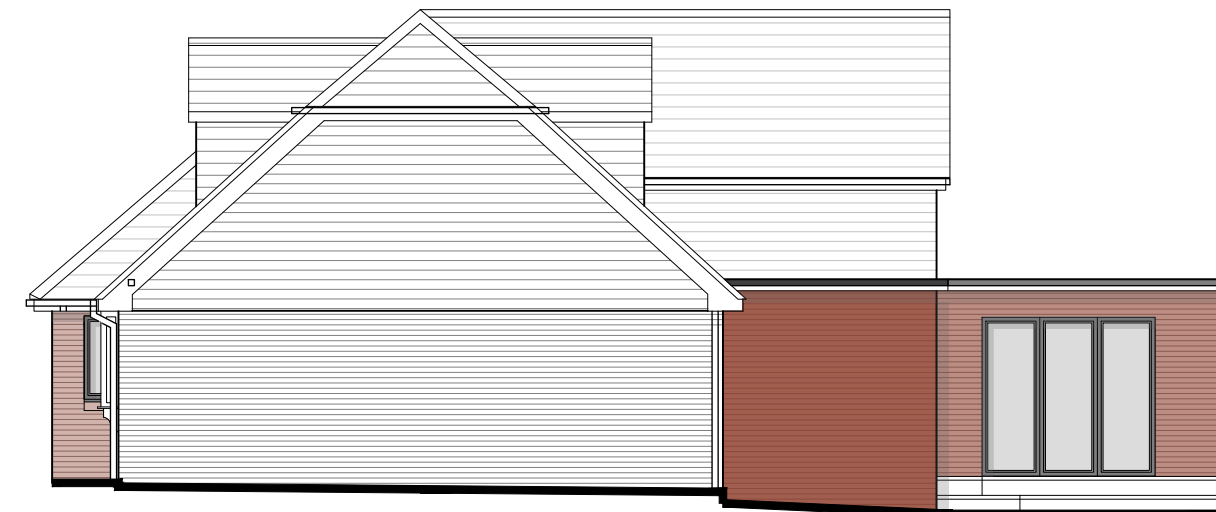

Side (North-West) Facing Elevation
AS PROPOSED
Scale 1:100

MATERIAL SCHEDULE:


Walls - Red facing brickwork to match existing. Brown tile hanging to match existing. Off White render.

Roof - Brown Clay Roof Tiles to match existing. Black epdm rubber roof to flat roof.


Windows - Grey UPVC window frames

Doors - Grey UPVC door frames.


RWP - Grey UPVC guttering.

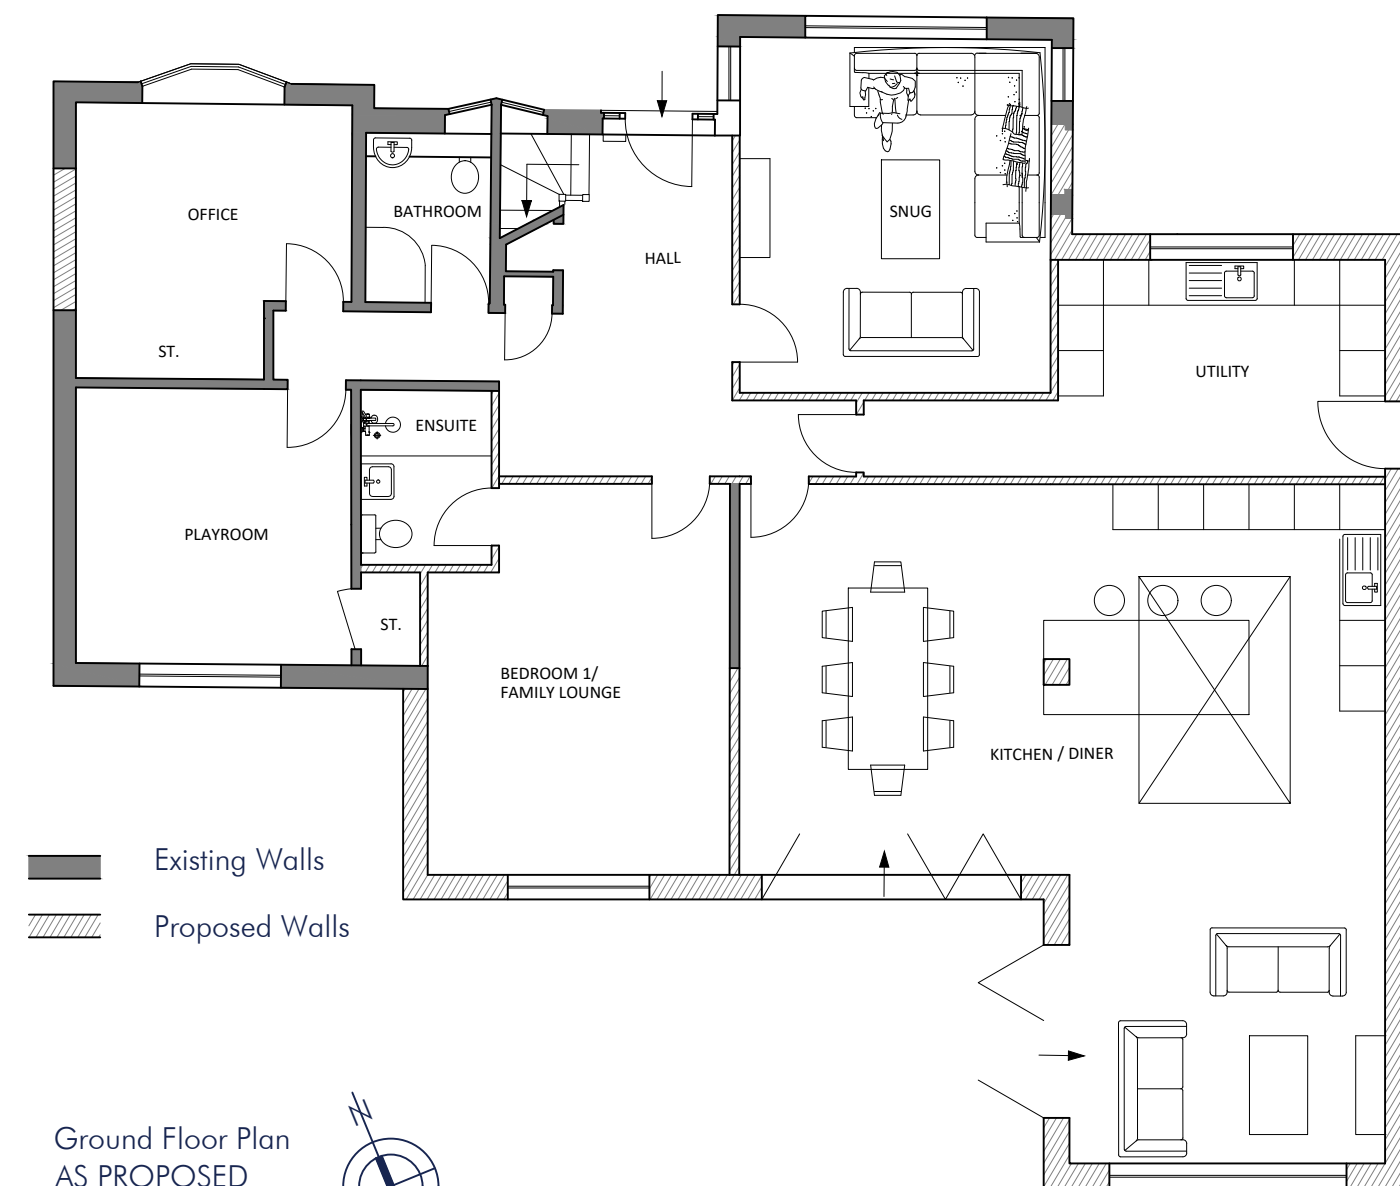


Ground Floor Plan
AS PROPOSED
Scale 1:100

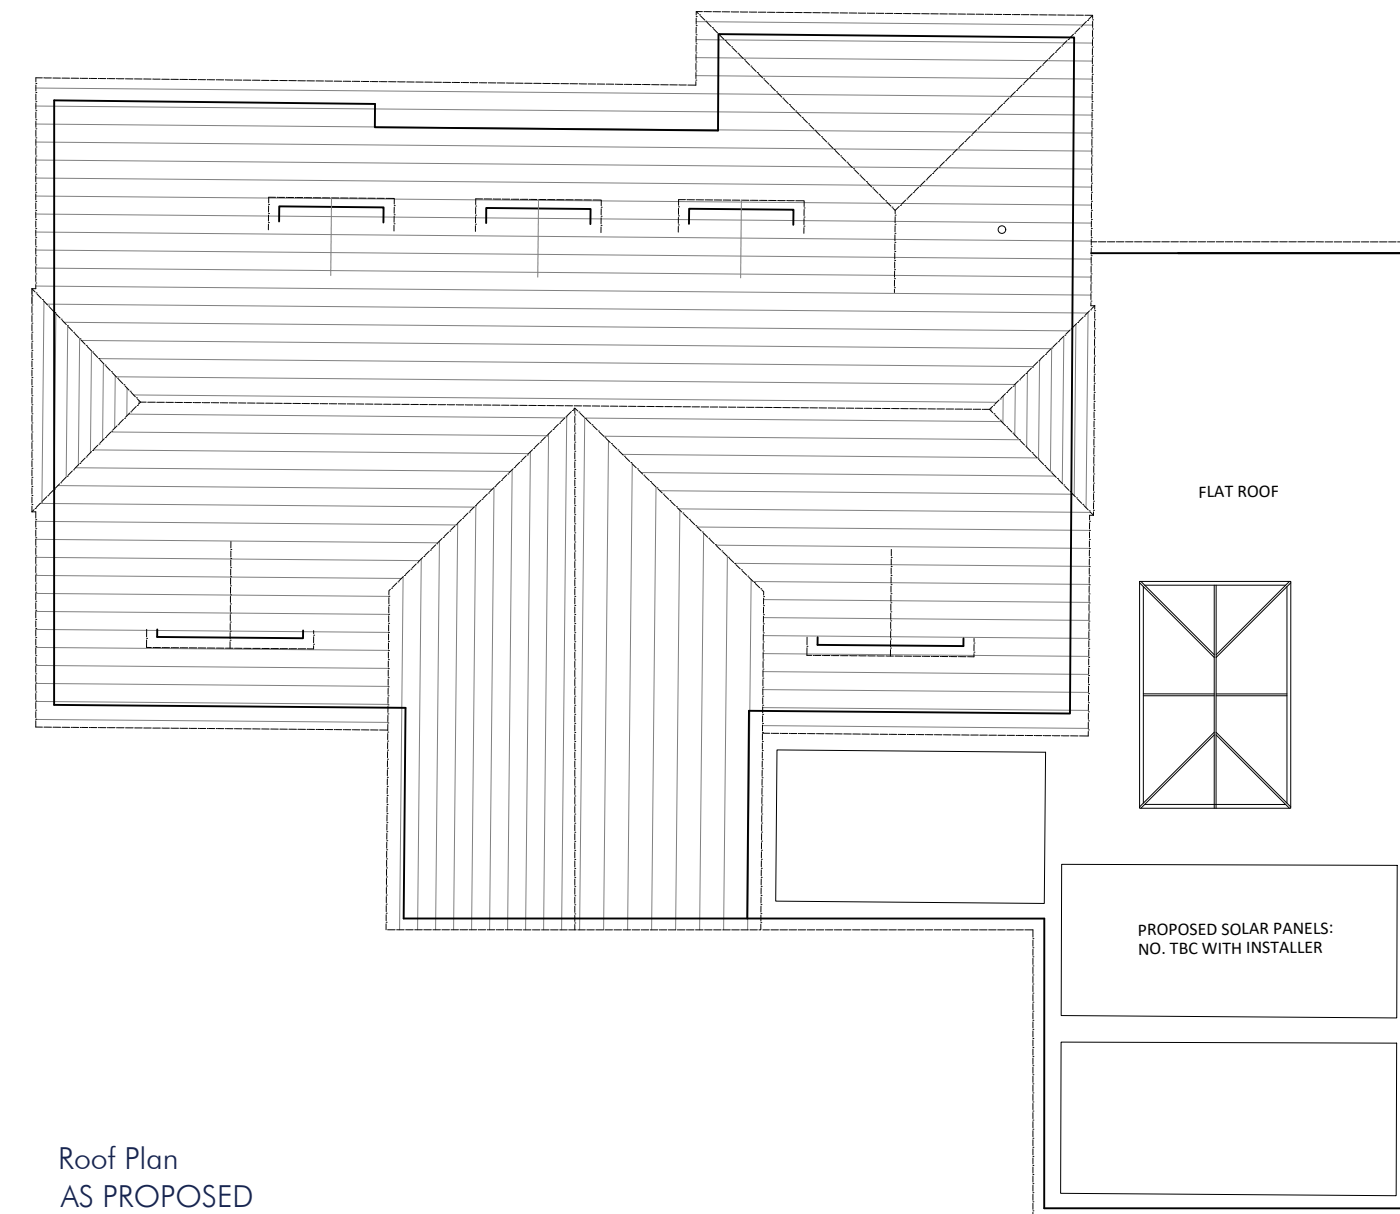


Roof Plan
AS PROPOSED
Scale 1:100

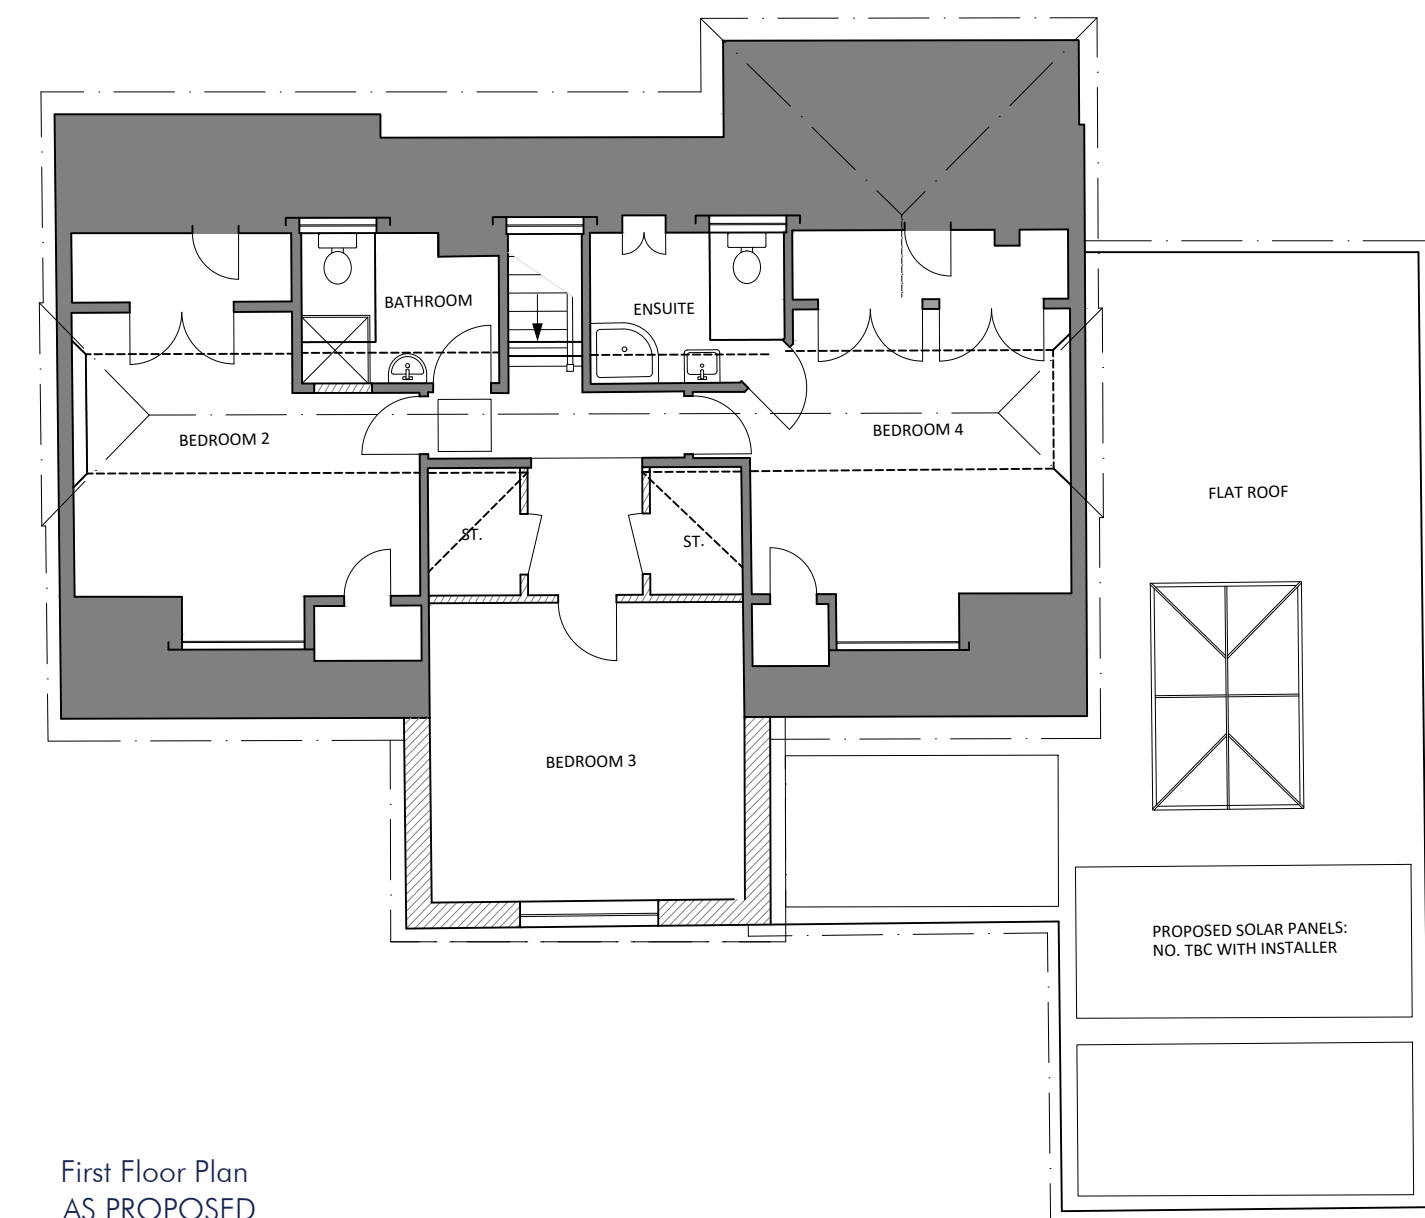

First Floor Plan
AS PROPOSED
Scale 1:100

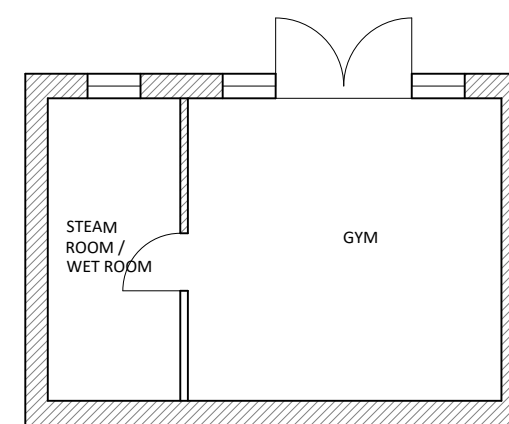


Home Gym Floor Plan
AS PROPOSED
Scale 1:100

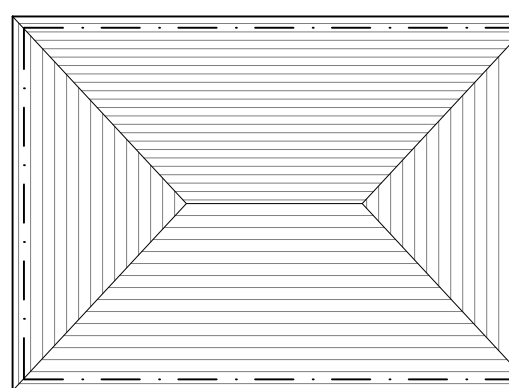


Home Gym Roof Plan
AS PROPOSED
Scale 1:100




Home Gym: Front (East Facing)
Elevation
AS PROPOSED
Scale 1:100

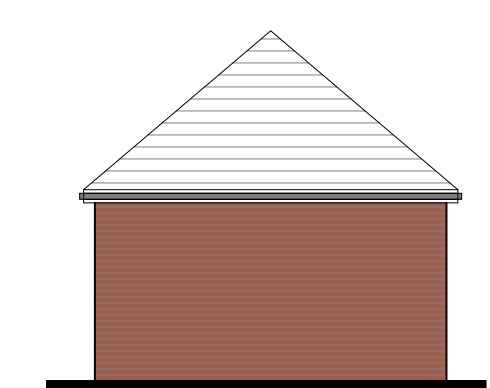

Home Gym: Side (South Facing)
Elevation
AS PROPOSED
Scale 1:100

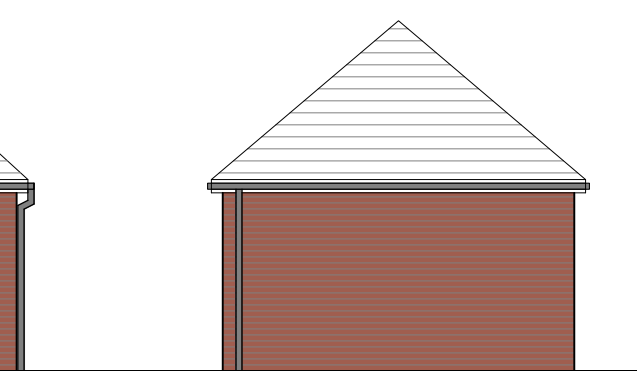

Home Gym: Side (North Facing)
Elevation
AS PROPOSED
Scale 1:100

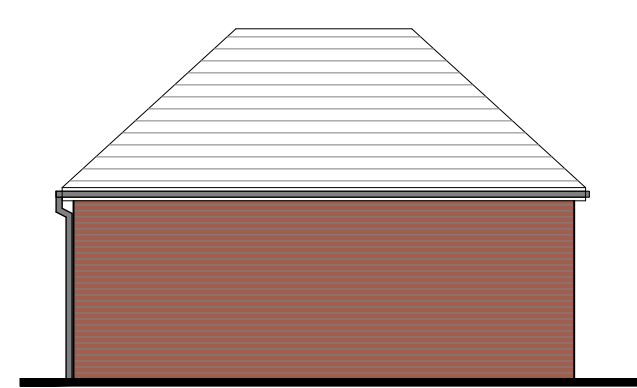

Home Gym: Rear (West Facing)
Elevation
AS PROPOSED
Scale 1:100

No.	Description	Date
B	Planning Amendments	16.05.23
A	Planning Amendments	10.05.23

SC Architecture
Anchor House, School Lane
Chandlers Ford, Eastleigh
Hampshire SO53 4DY

T: 023 8026 9222
E: info@sc-architecture.co.uk
W: www.sc-architecture.co.uk

RIBA
Chartered Practice

Drawing Title:
Planning Drawings
AS PROPOSED

Project Title:
24 Coultas Road
Chandler's Ford

Drawing No.:
5000-P2-02-B

Revision: B

Date: May 23

Scale: Varies

Drawn: AV

Checked: MSS

This drawing is the copyright of the company and must not be reproduced or used without permission. Annotated dimensions are to be taken in preference to scaled dimensions and site dimensions must be checked before work is commenced