


Existing Elevations

scale 1:100

 

Front North West

Side North East


Rear South East

Side South West

Side South West Conservatory



General Notes:

This drawing is the copyright of N & J Design Limited and may not be copied in whole or in part without prior permission.  
It is the clients/developers responsibility to ensure all relevant approvals are in place and conditions satisfied prior to commencement of works, including, but not limited to:  
The Party Wall etc Act 1996  
Local Authority Planning Consent  
Highways (Road opening permit)  
Local Water Authority  
Building Regulations (Local Authority, NHBC etc)  
Environment Agency

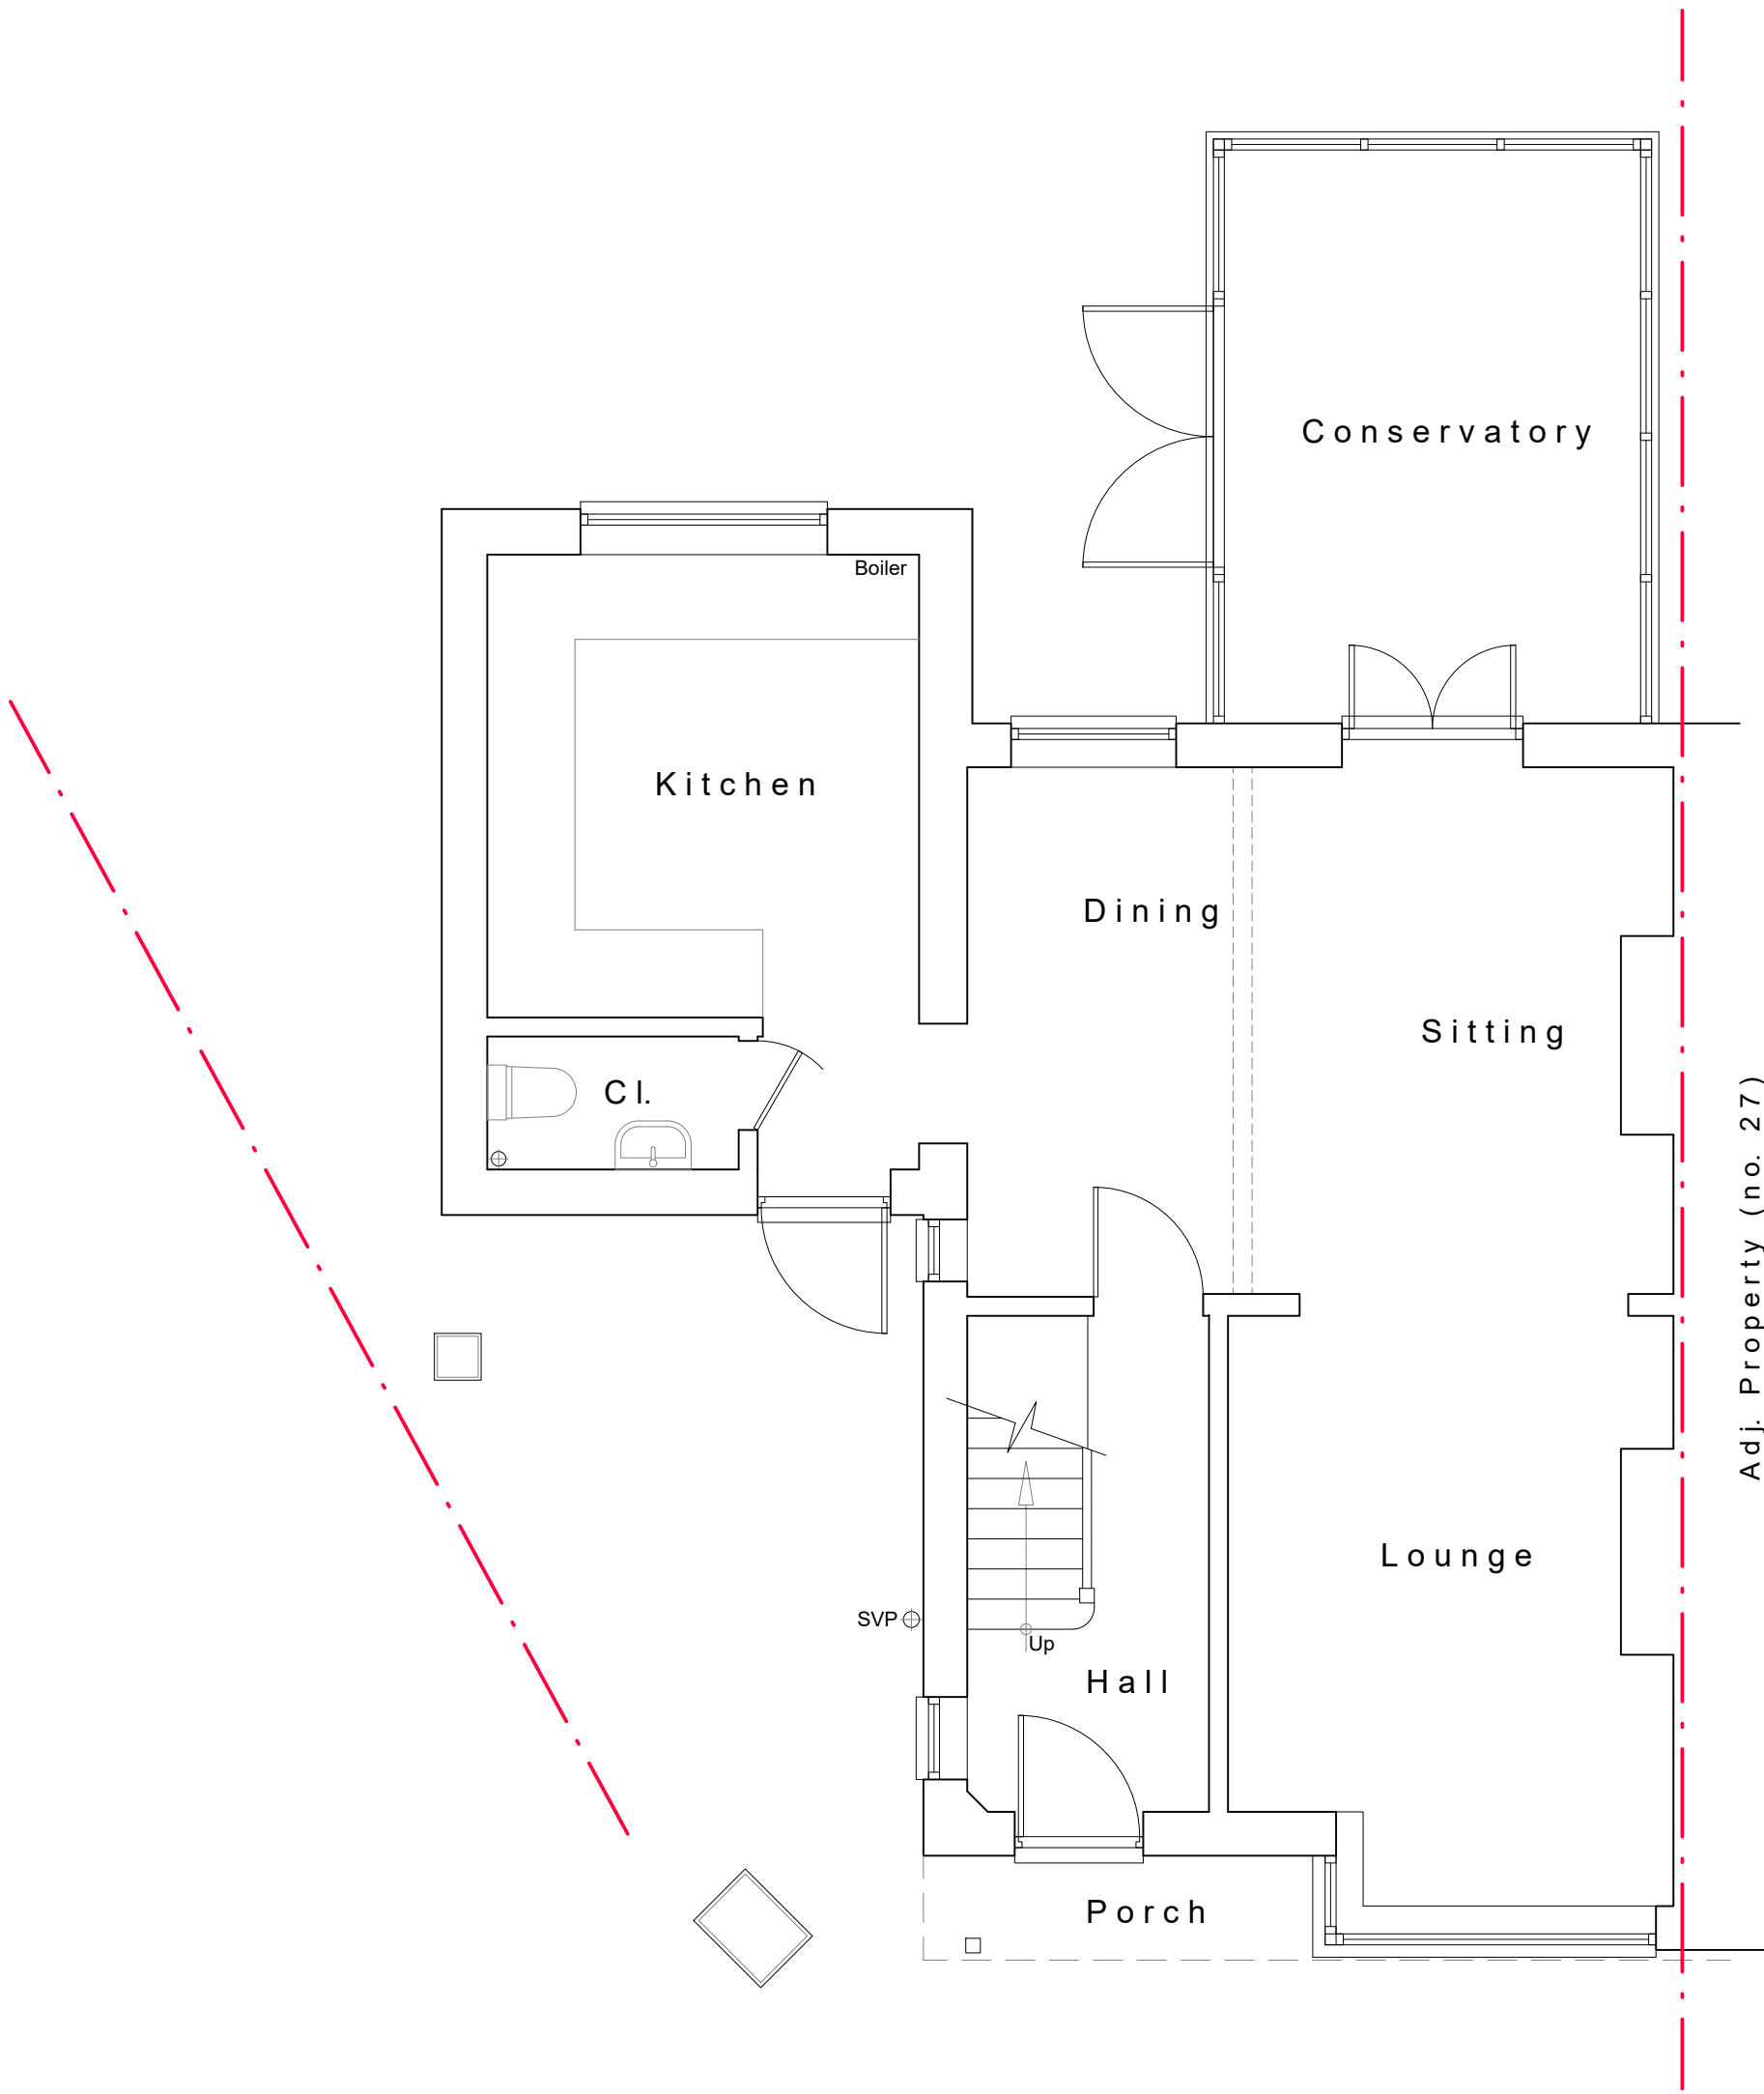



Existing Ground Floor Plan

scale 1:50

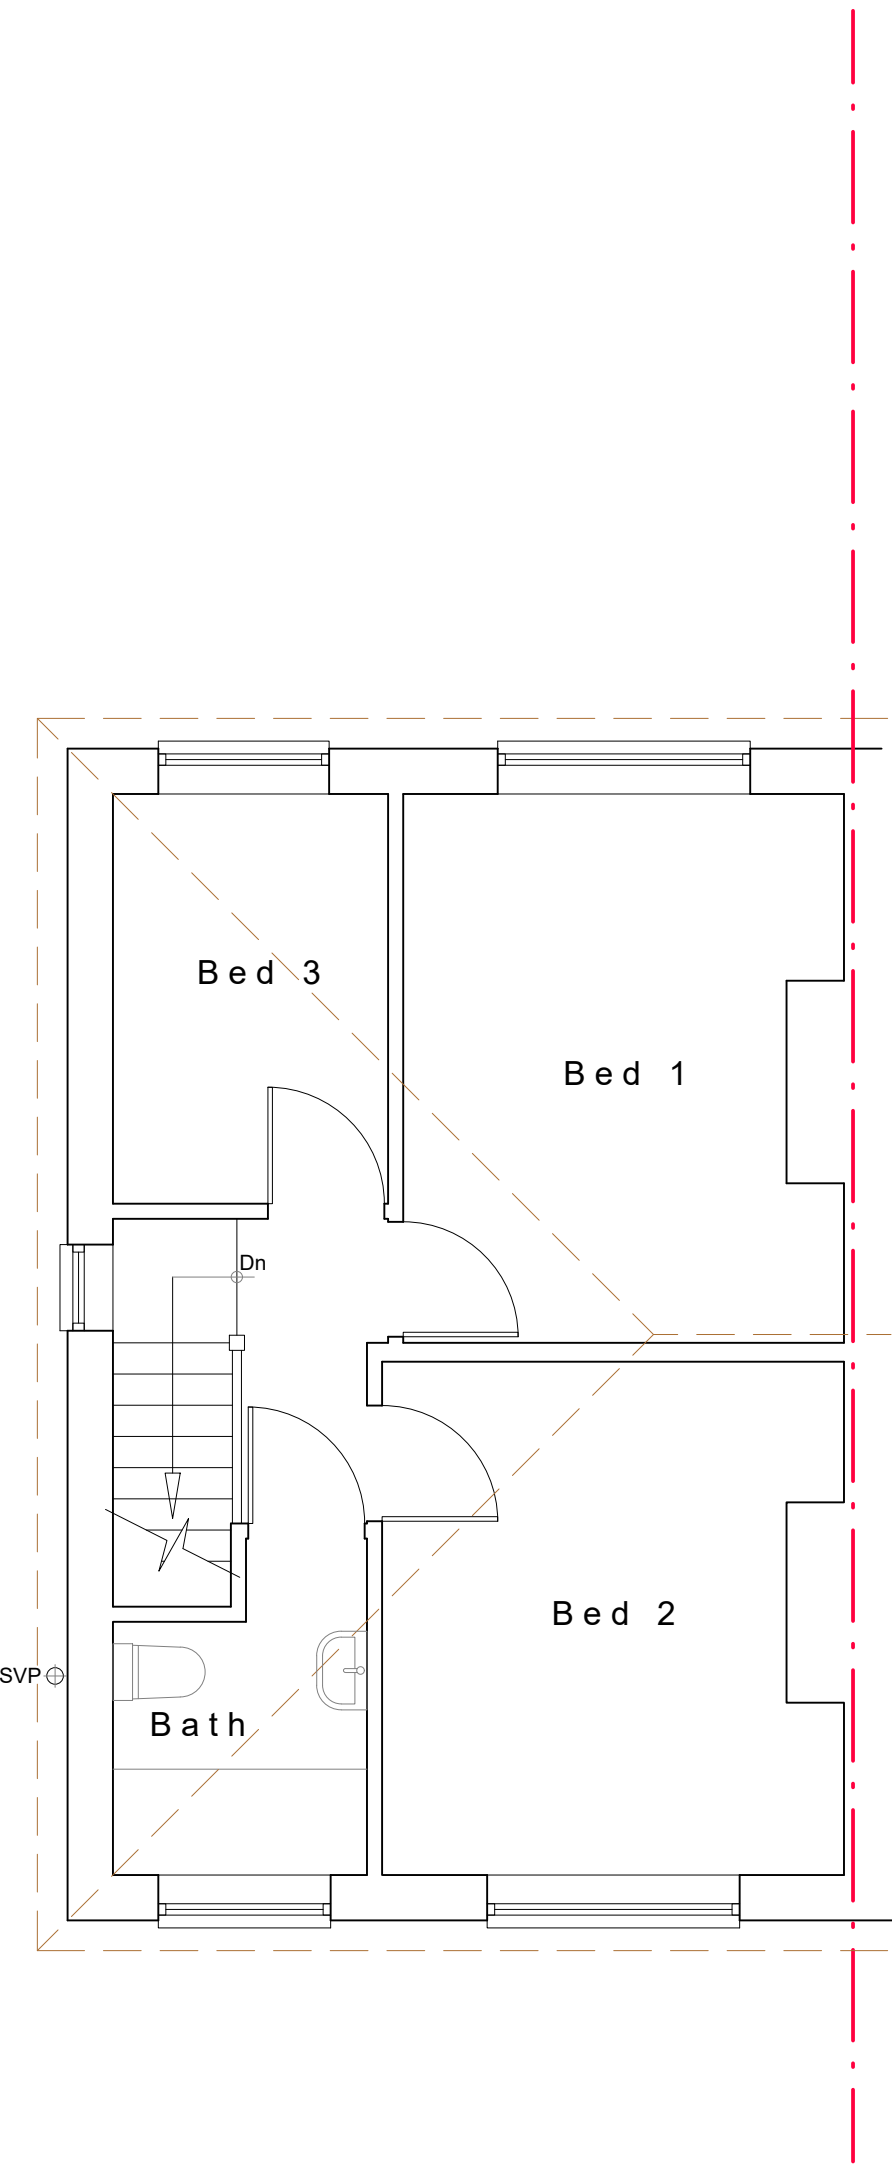 

Existing First Floor Plan

scale 1:50

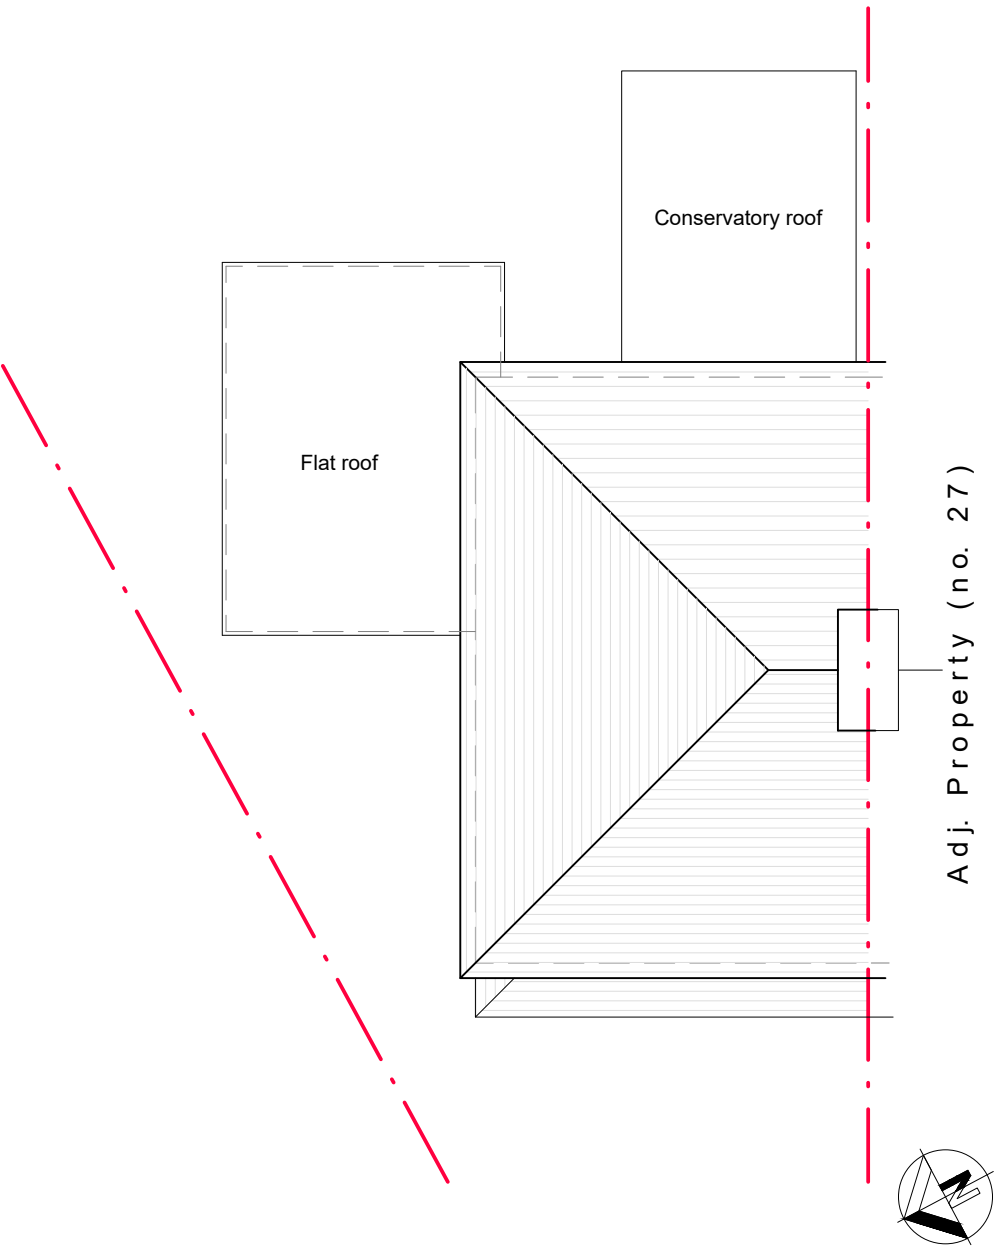 

Existing Roof Plan

scale 1:100

Rev: Date: Description:

Status:

Planning

Title:

Existing:  
Plans & Elevations

Project:

25 Chalmers Way  
Hamble  
Southampton  
SO31 4LR



N & J Design Ltd  
7 Hedley Gardens  
Hedge End  
Southampton  
SO30 2WT

t: 07840 404620 [www.nandjdesign.co.uk](http://www.nandjdesign.co.uk)

Drawn: N. Keatley

Date: 27.02.23

Checked:

Date:

Scale: 1:50 1:100

Revision:

Drawing no:

2023.01.06/01