

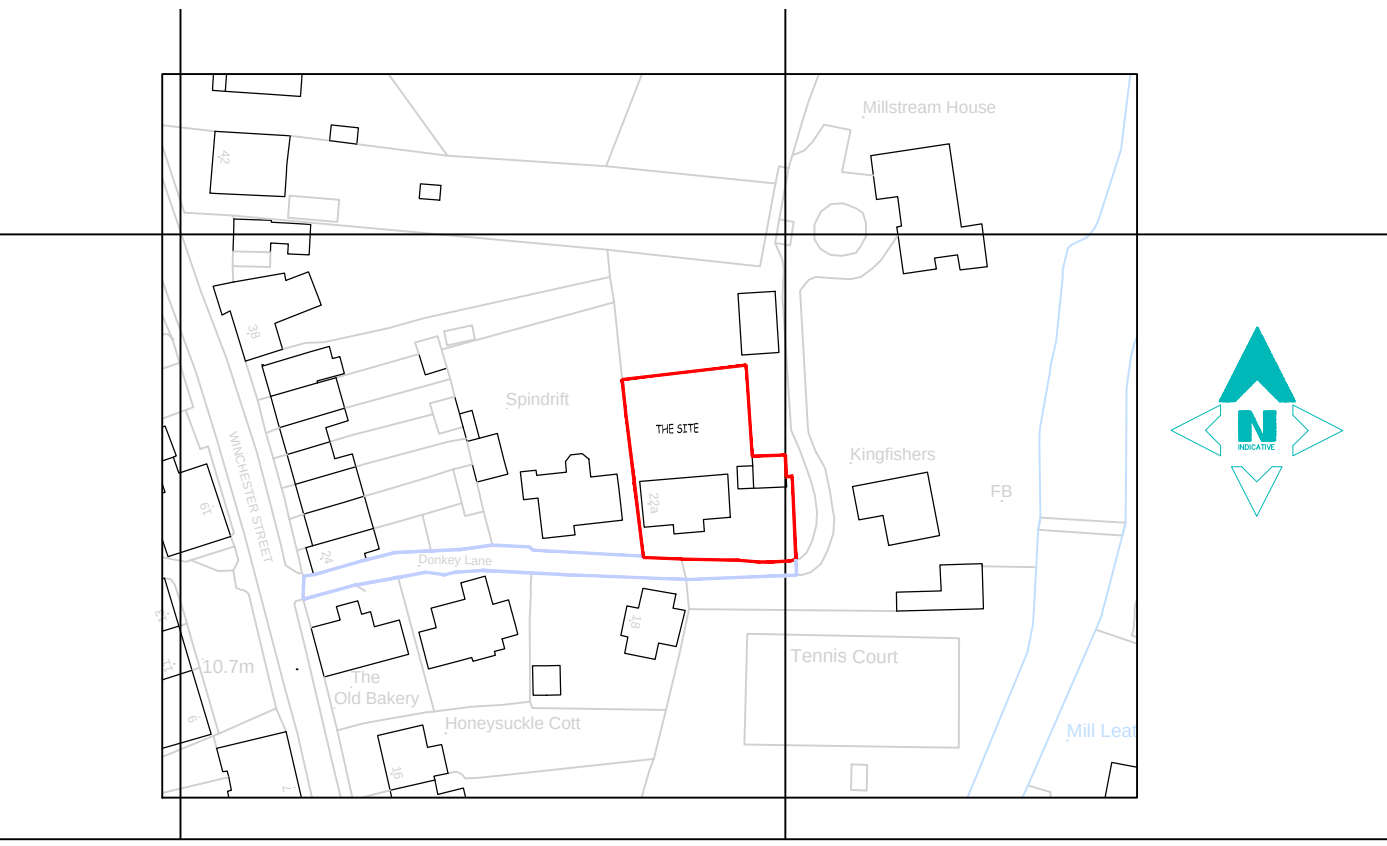
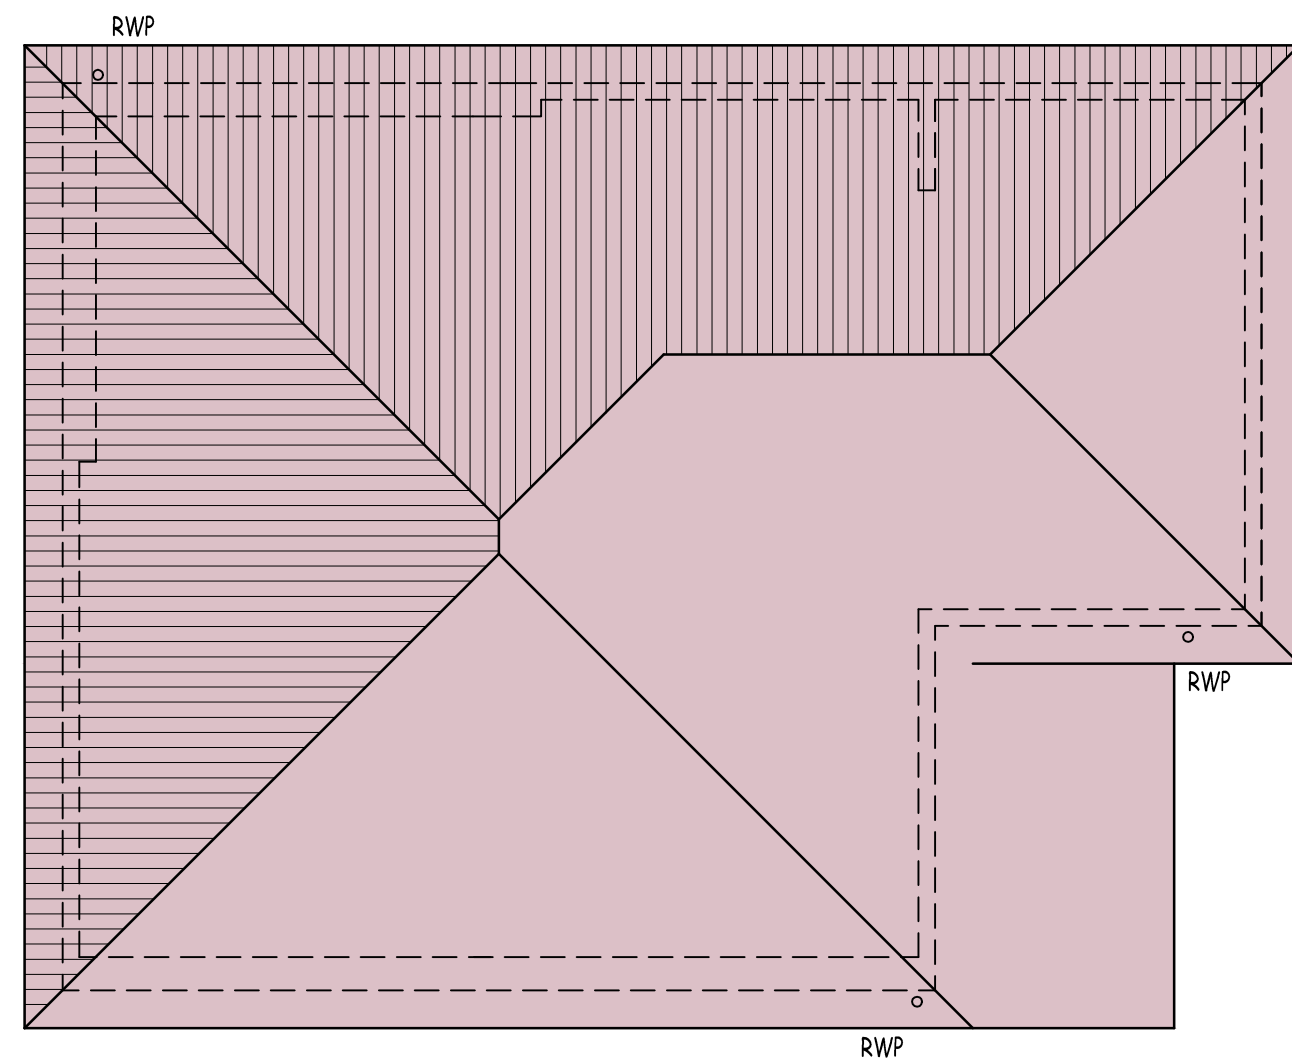
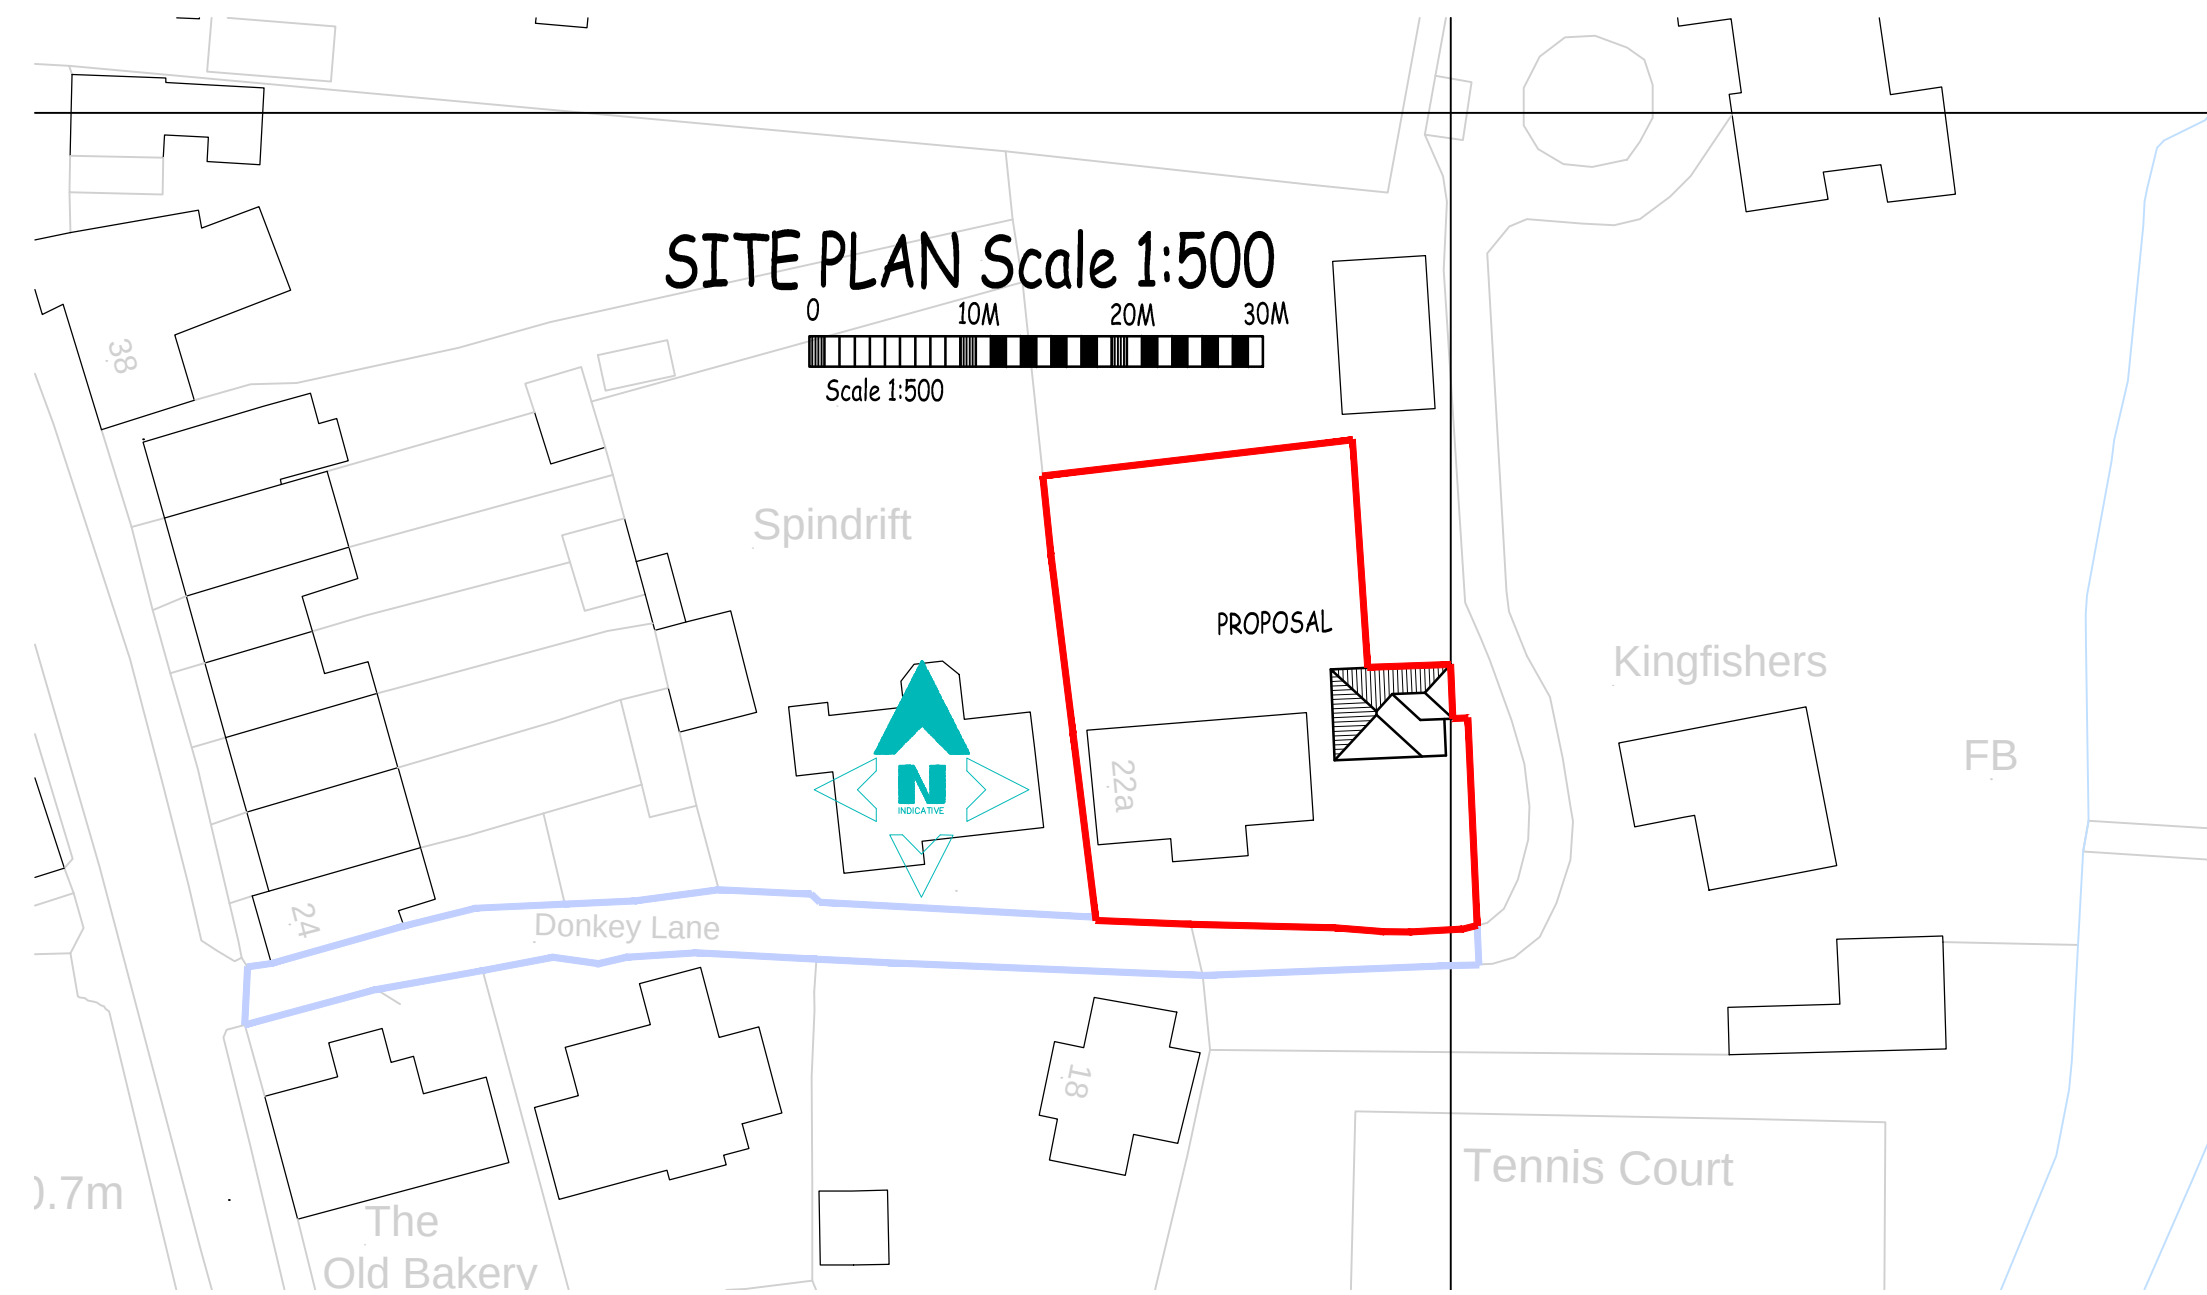


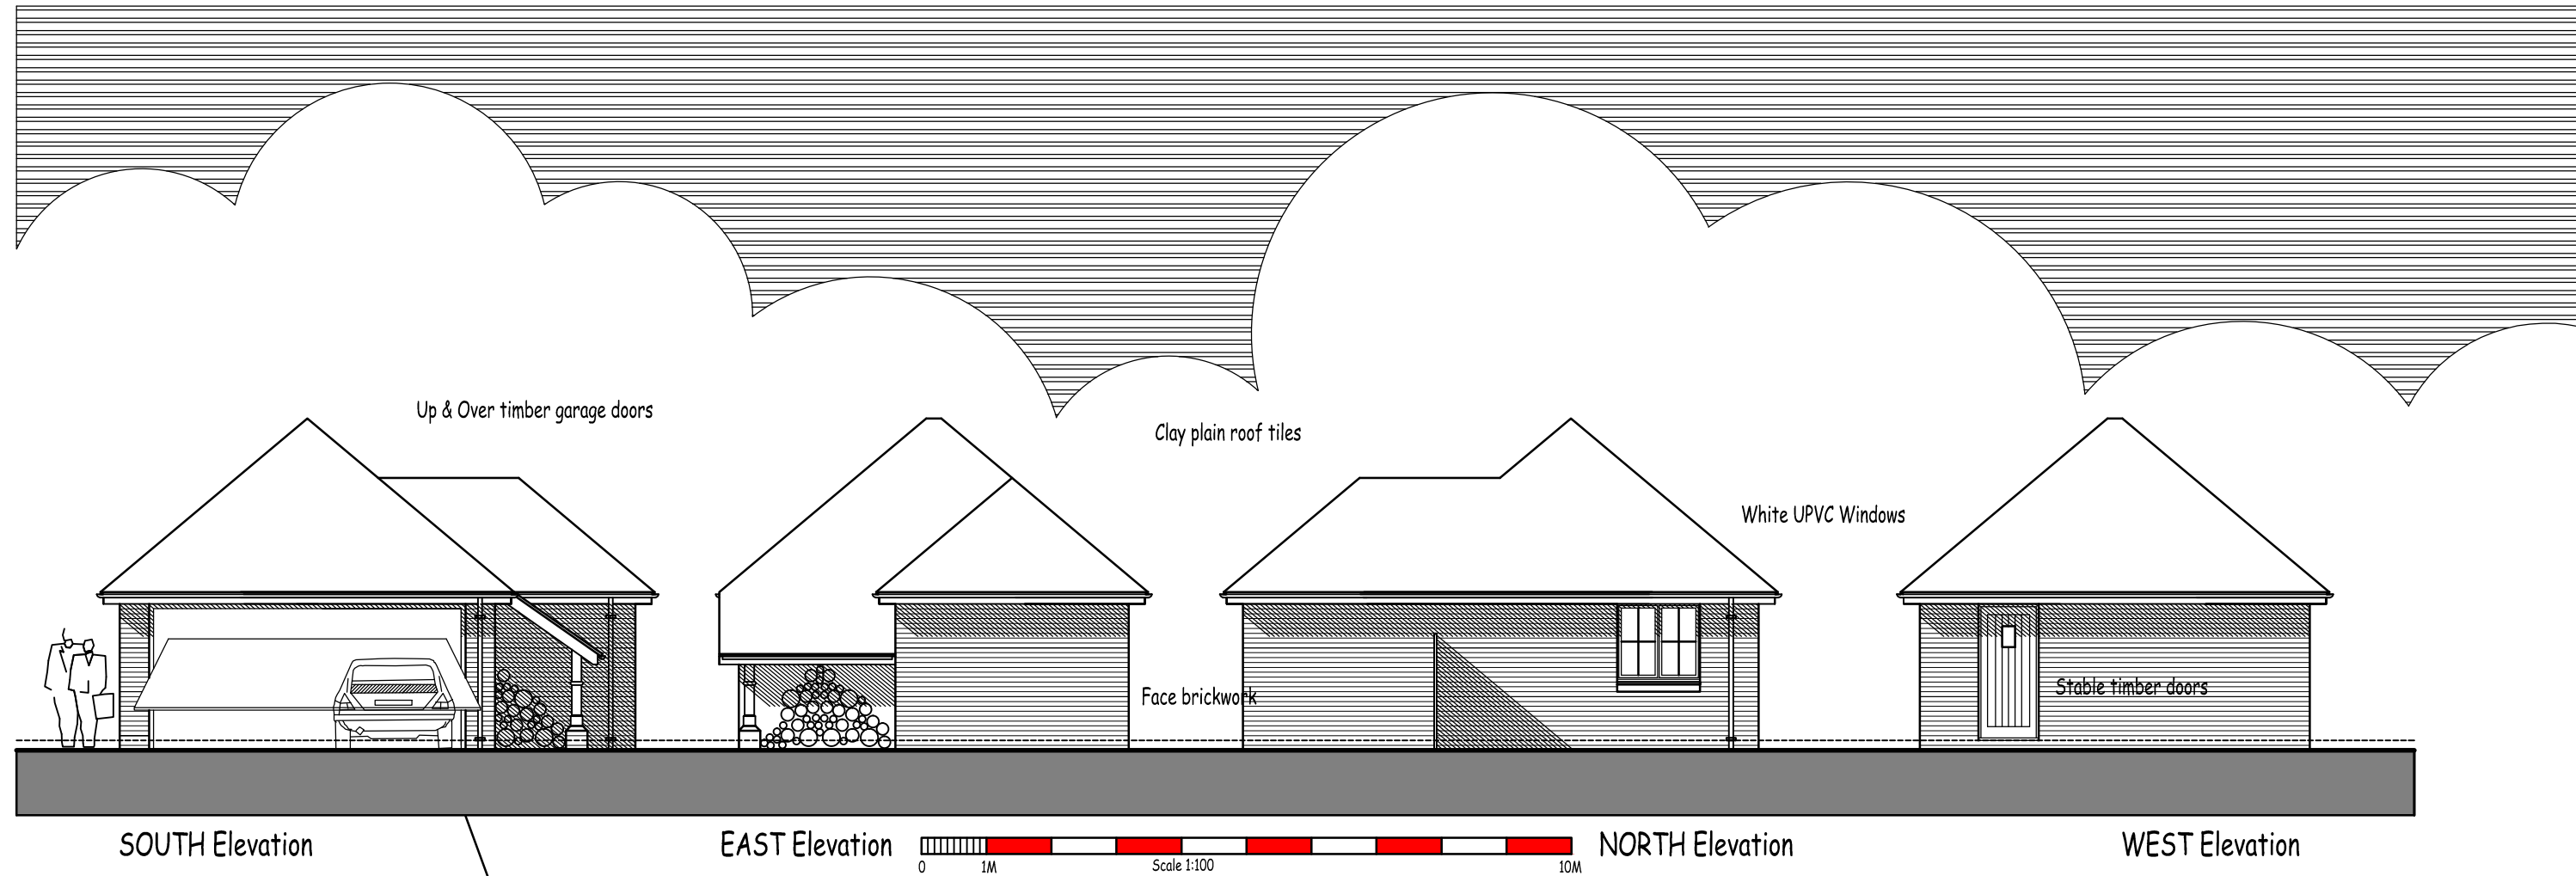

451400m 451500m 451600m
?Crown Copyright and database rights 2023 OS Licence no. AC0000849896
LOCATION PLAN Scale 1:1250

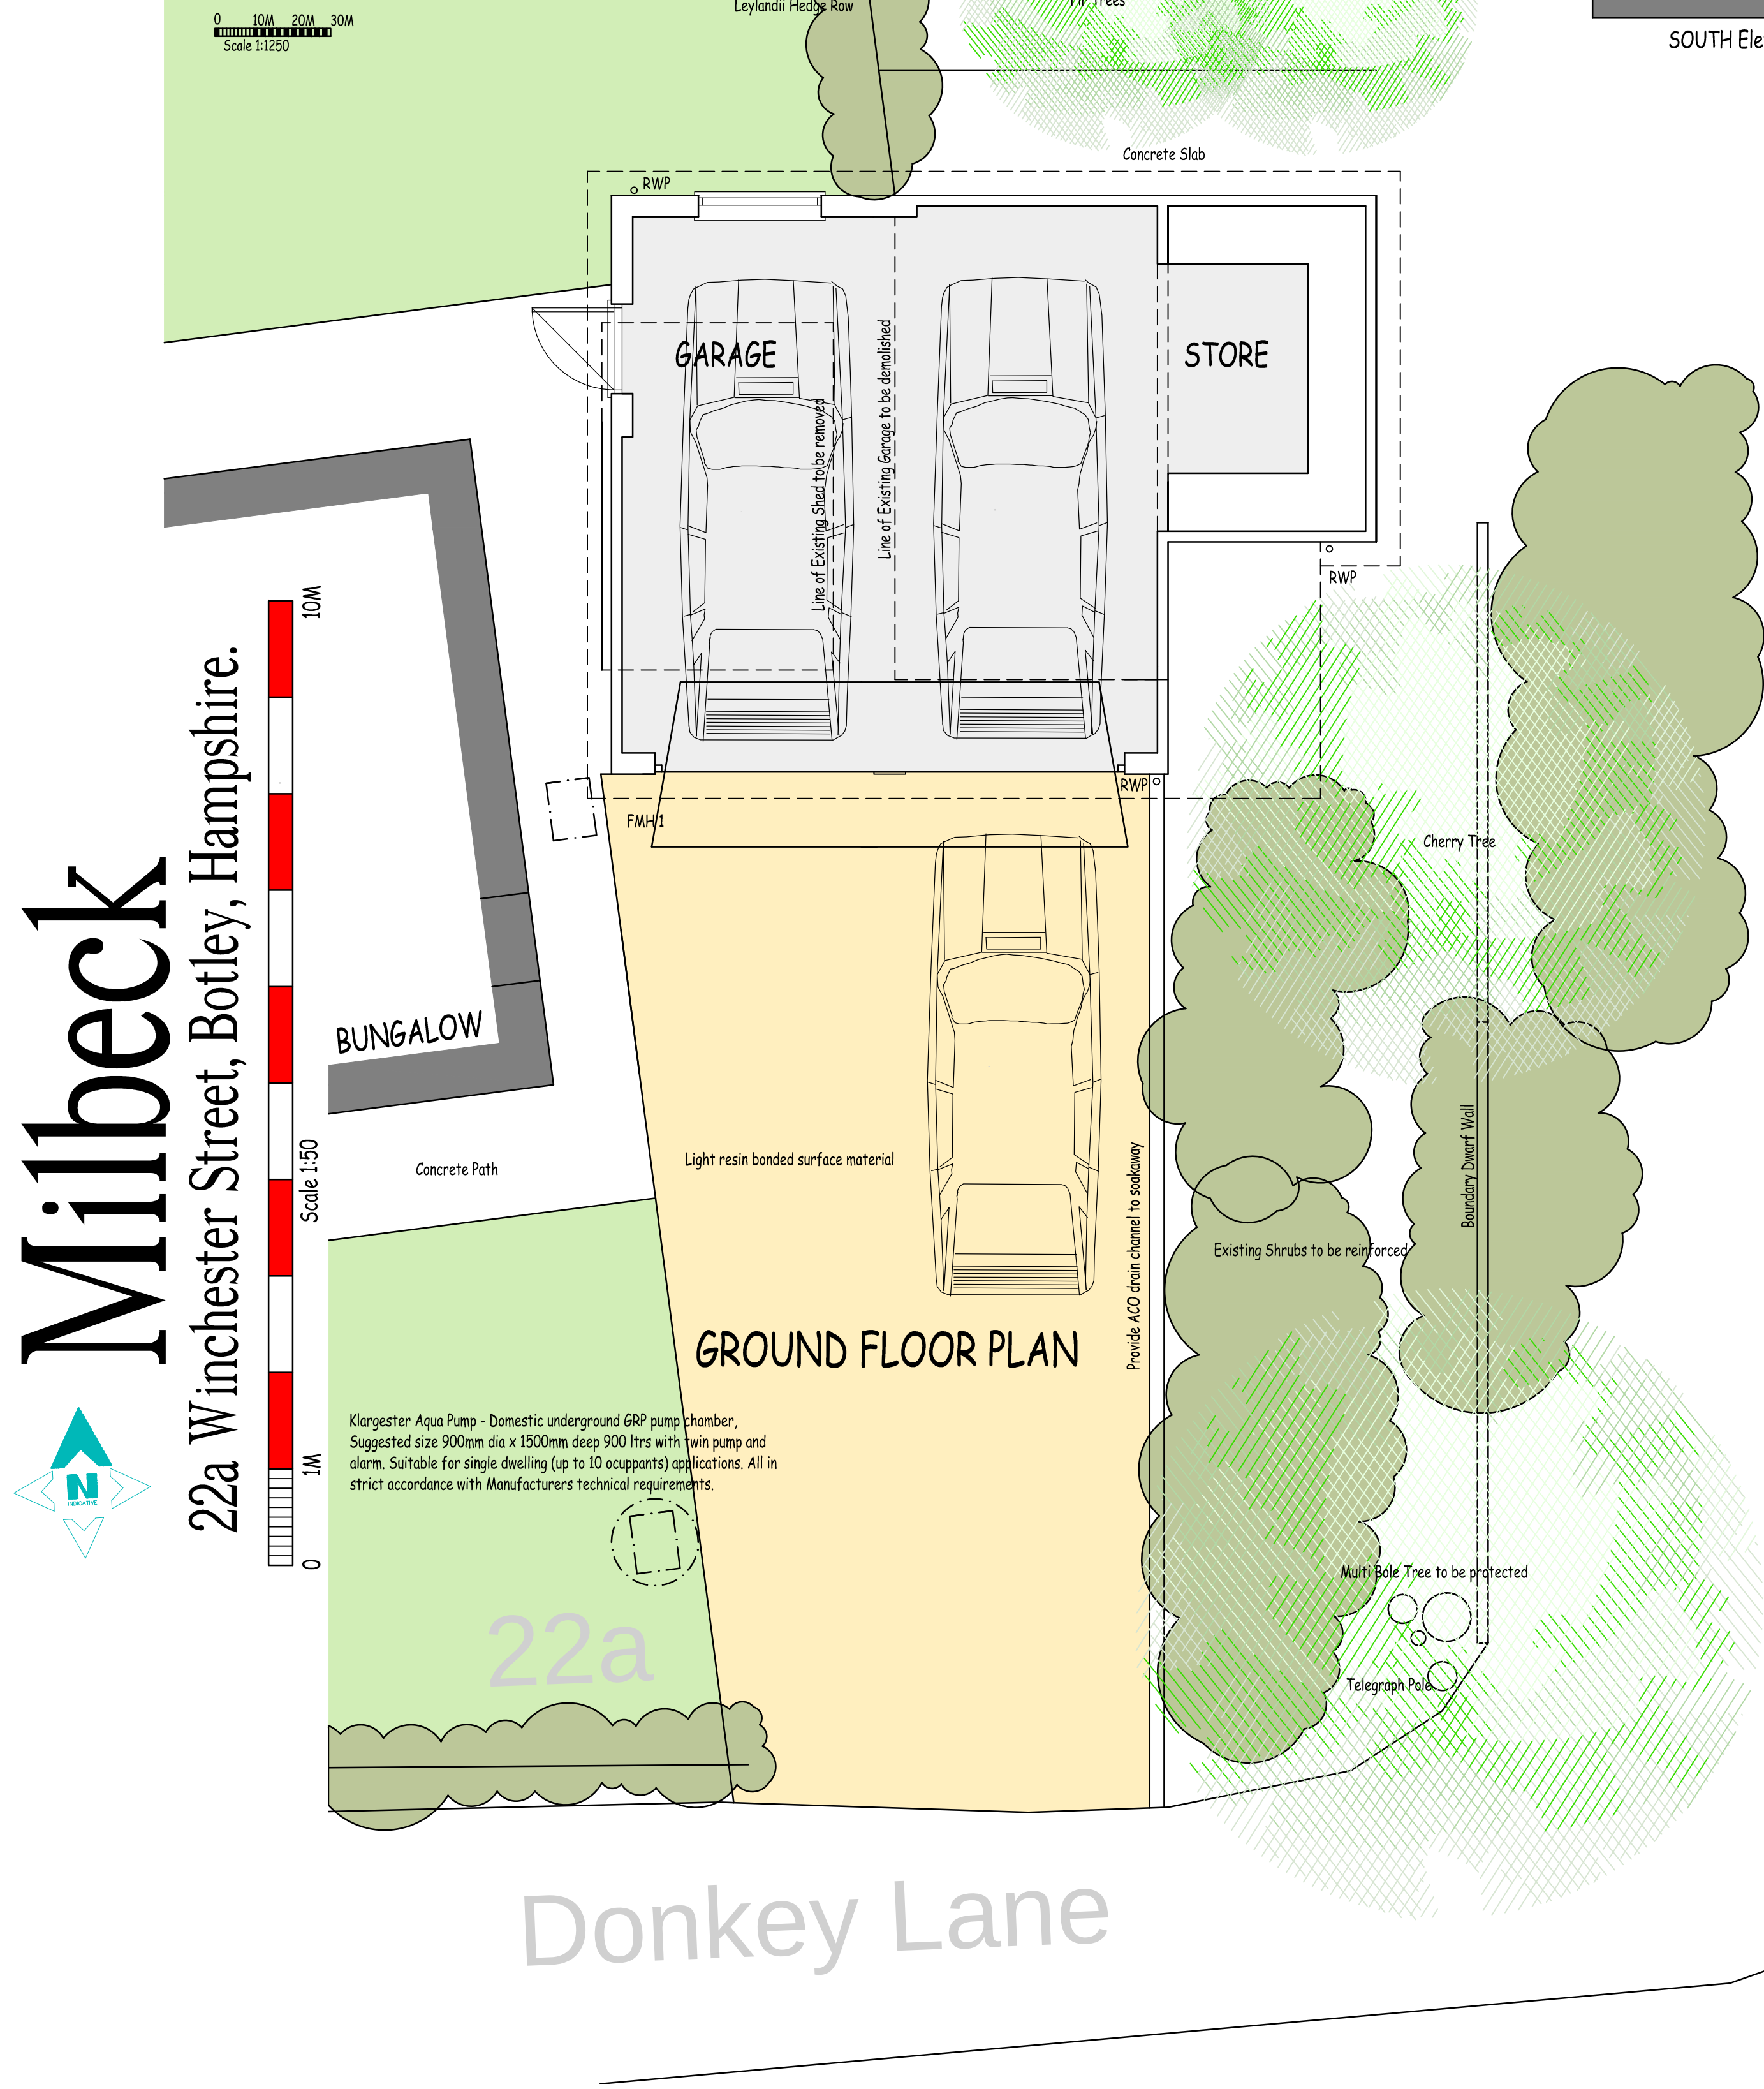

ROOF PLAN

A 22/05/23 OS MAP BOUNDARY LINE CORRECTED
This drawing is protected by copyright and may not be copied or disclosed to third parties without the expressed permission of Town & Country Architecture.
Preference should be given to written figured dimensions over scale measurements.
Discrepancies of any kind must be reported to Town & Country Architecture.



Town & Country ARCHITECTURE
ARCHITECTURAL TECHNOLOGISTS
4 FOXGLOVES
THE MEADOWS
FAREHAM
HAMPSHIRE PO16 8JW
TELEPHONE: (01329) 238492
FACSIMILE: (01329) 238492

PROJECT
PROPOSED GARAGE
Milbeck
22a Winchester Street
Botley, Hampshire

CLIENT
Mrs E. Cowlshaw

SCALE
1:50 1:100 1:500 1:1250 (A1)

DRAWN
P.T.E MCIAT

CHECKED
-

REVISION
13/23/03