

WEST ELEVATION

NORTH ELEVATION


EAST ELEVATION

SOUTH ELEVATION

GROUND FLOOR

0 1m 2m 3m 4m 5m

SCALE 1:100

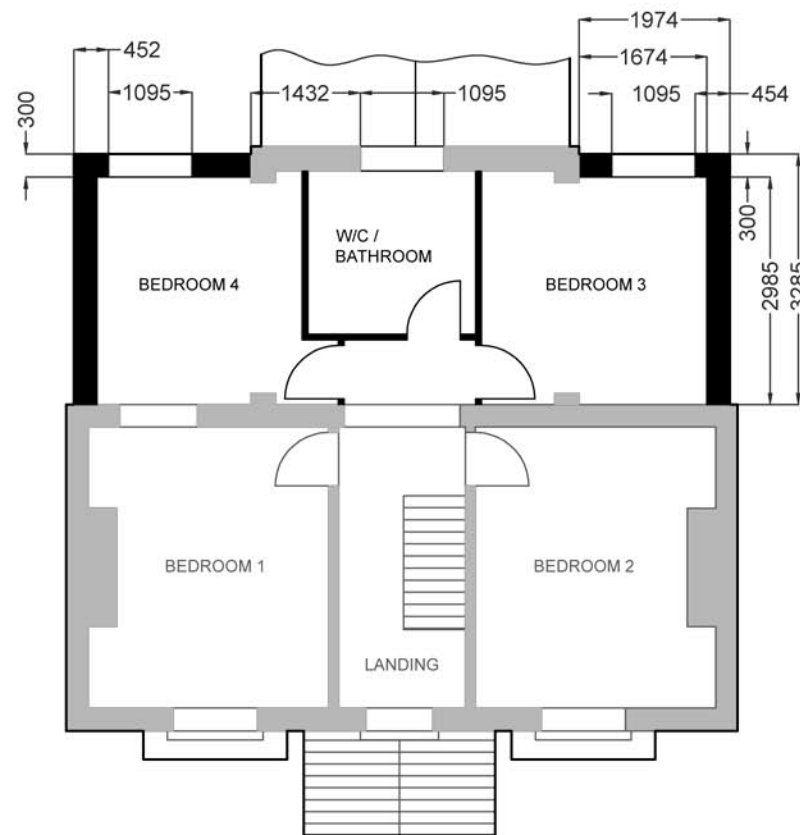

FIRST FLOOR

DRAWN: A. WATSON	REVISION: A
SITE: 3 OATLANDS ROAD, BOTLEY, SO322DE	DIMENSIONS IN MILLIMETRES (UNLESS OTHERWISE SHOWN)
TITLE:	EXISTING FLOOR PLANS
DRG No.	03
SCALE 1:100	DO NOT SCALE
	SHEET 1 OF 4



A4