


SCALE 1:100

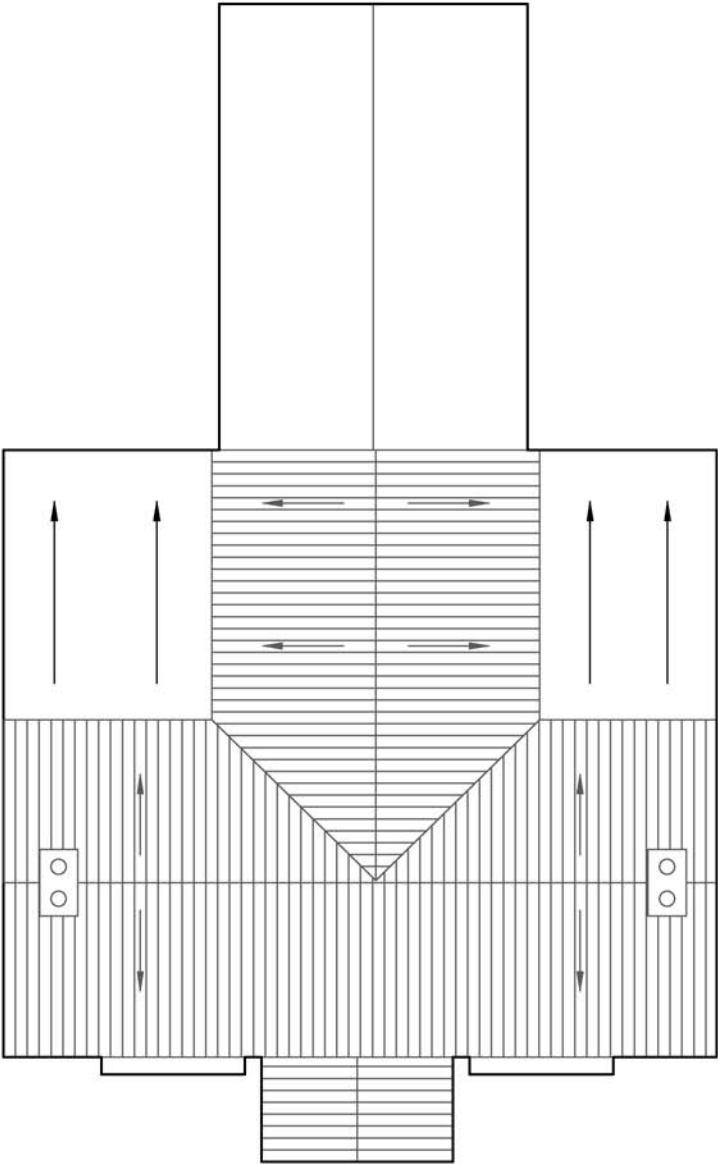

ROOF

DRAWN: A. WATSON		REVISION: A	
SITE: 3 OATLANDS ROAD, BOTLEY, SO322DE		DIMENSIONS IN MILLIMETRES (UNLESS OTHERWISE SHOWN)	
TITLE:		EXISTING ROOF PLAN	
DRG No.		03	A4
SCALE 1:100	DO NOT SCALE		SHEET 2 OF 4