


SCALE 1:100

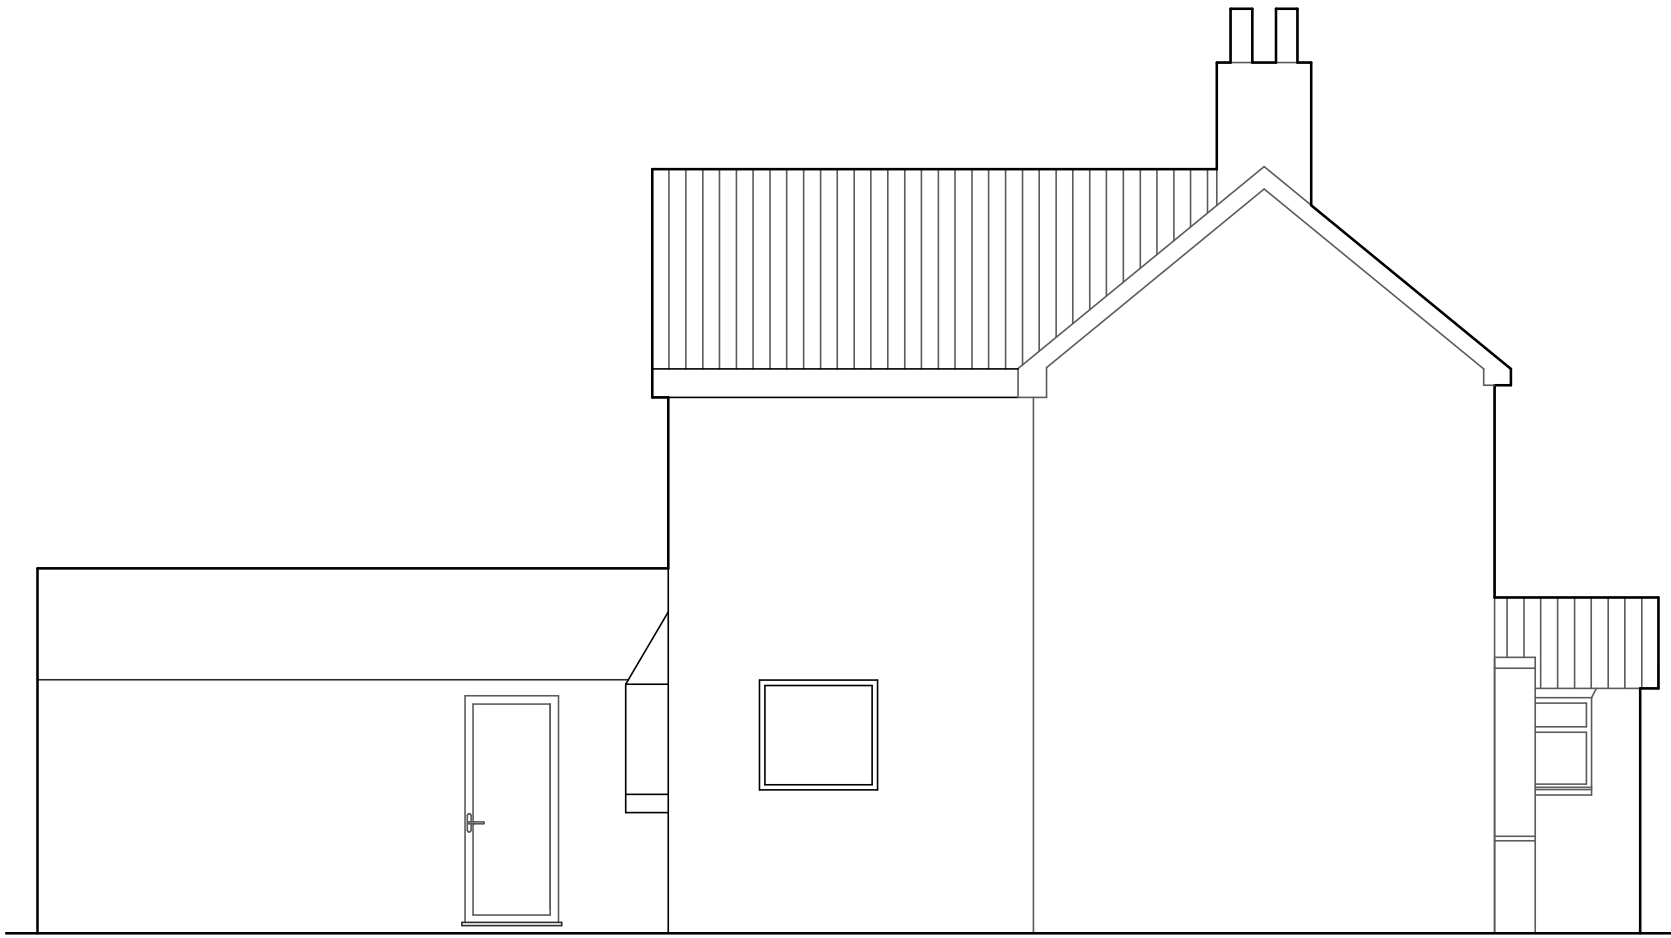

WEST ELEVATION



SOUTH ELEVATION

DRAWN: A. WATSON		REVISION: E	
SITE: 3 OATLANDS ROAD, BOTLEY, SO322DE		DIMENSIONS IN MILLIMETRES (UNLESS OTHERWISE SHOWN)	
TITLE:		PROPOSED ELEVATIONS 1	
DRG No.	04		A4
SCALE 1:100	DO NOT SCALE		SHEET 3 OF 4