



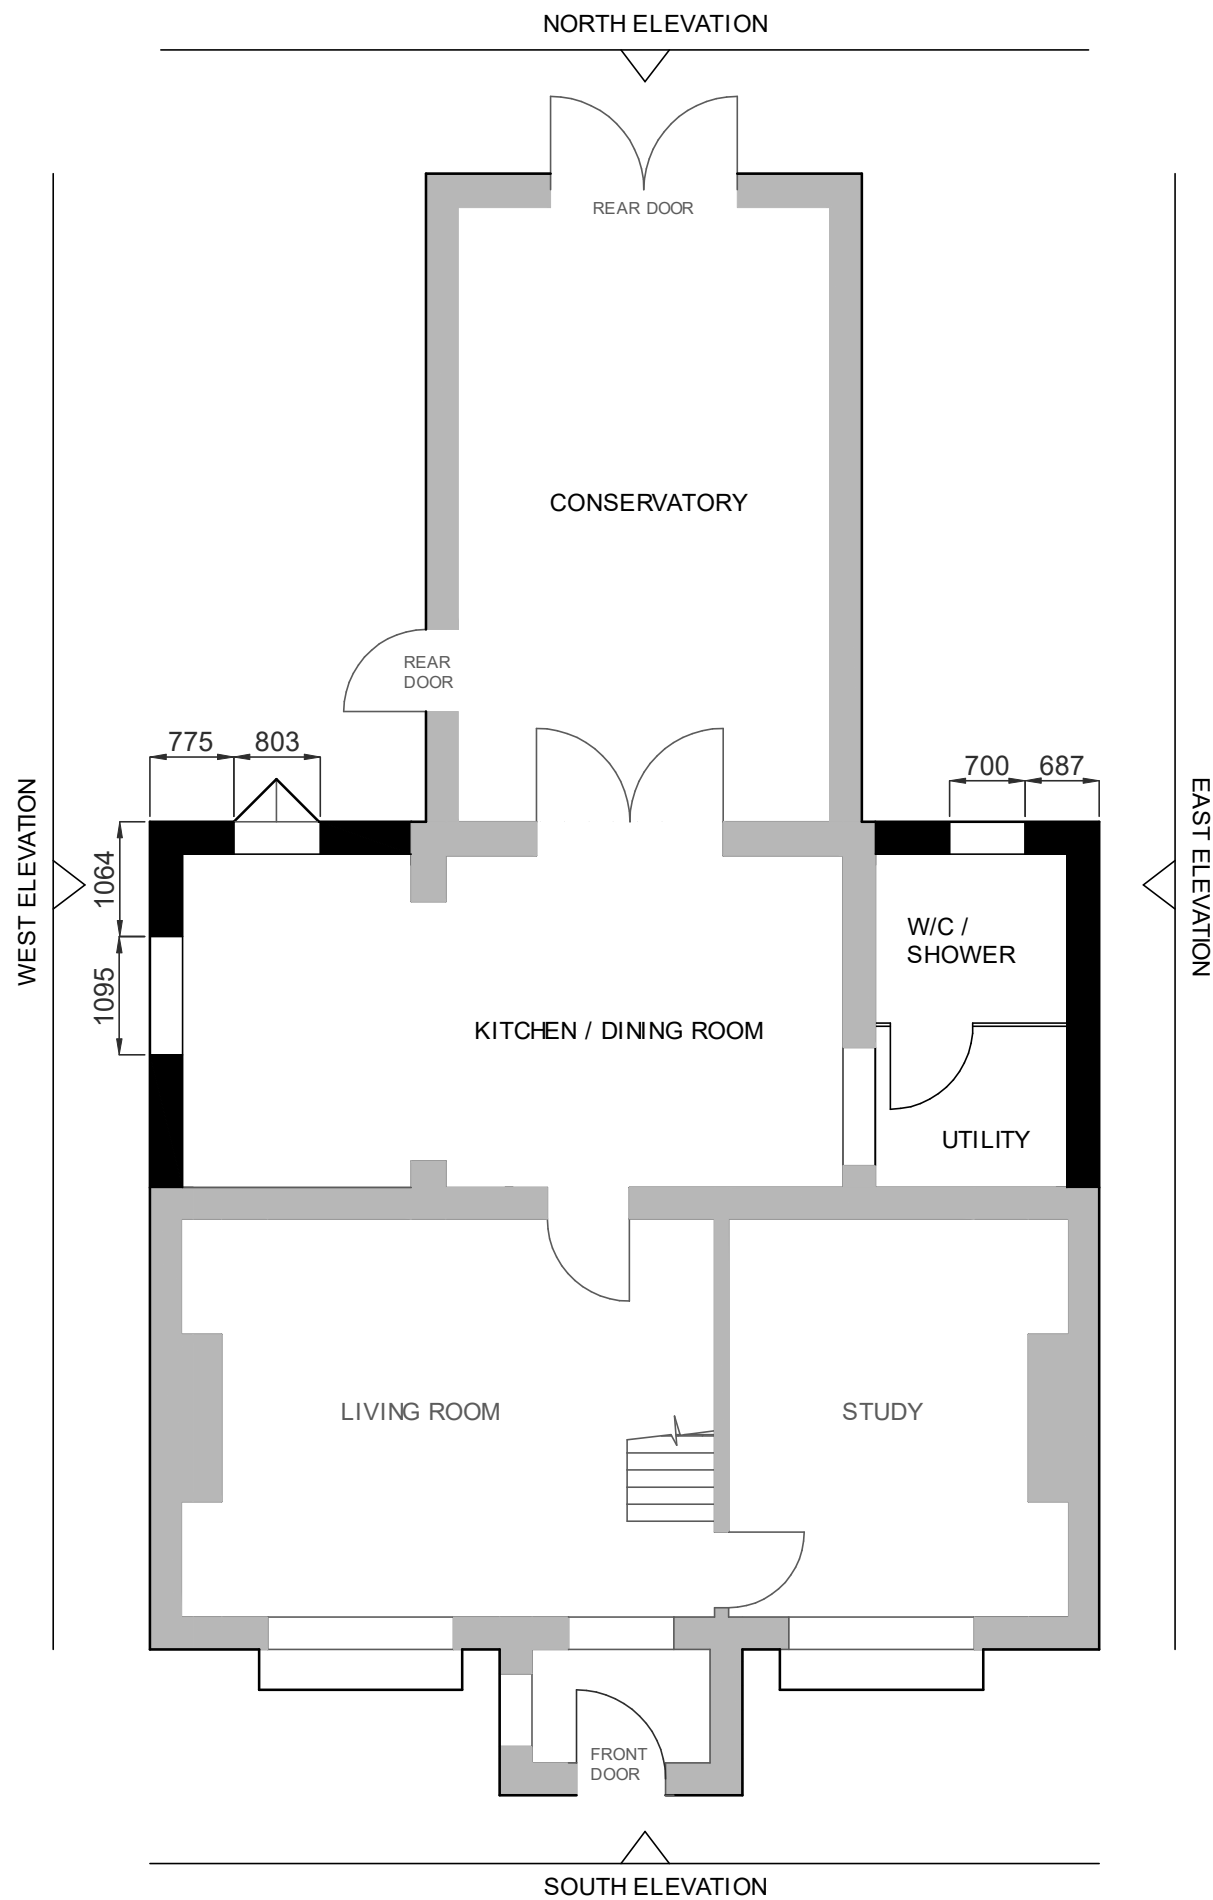

SECTION C-C
(GROUND FLOOR)

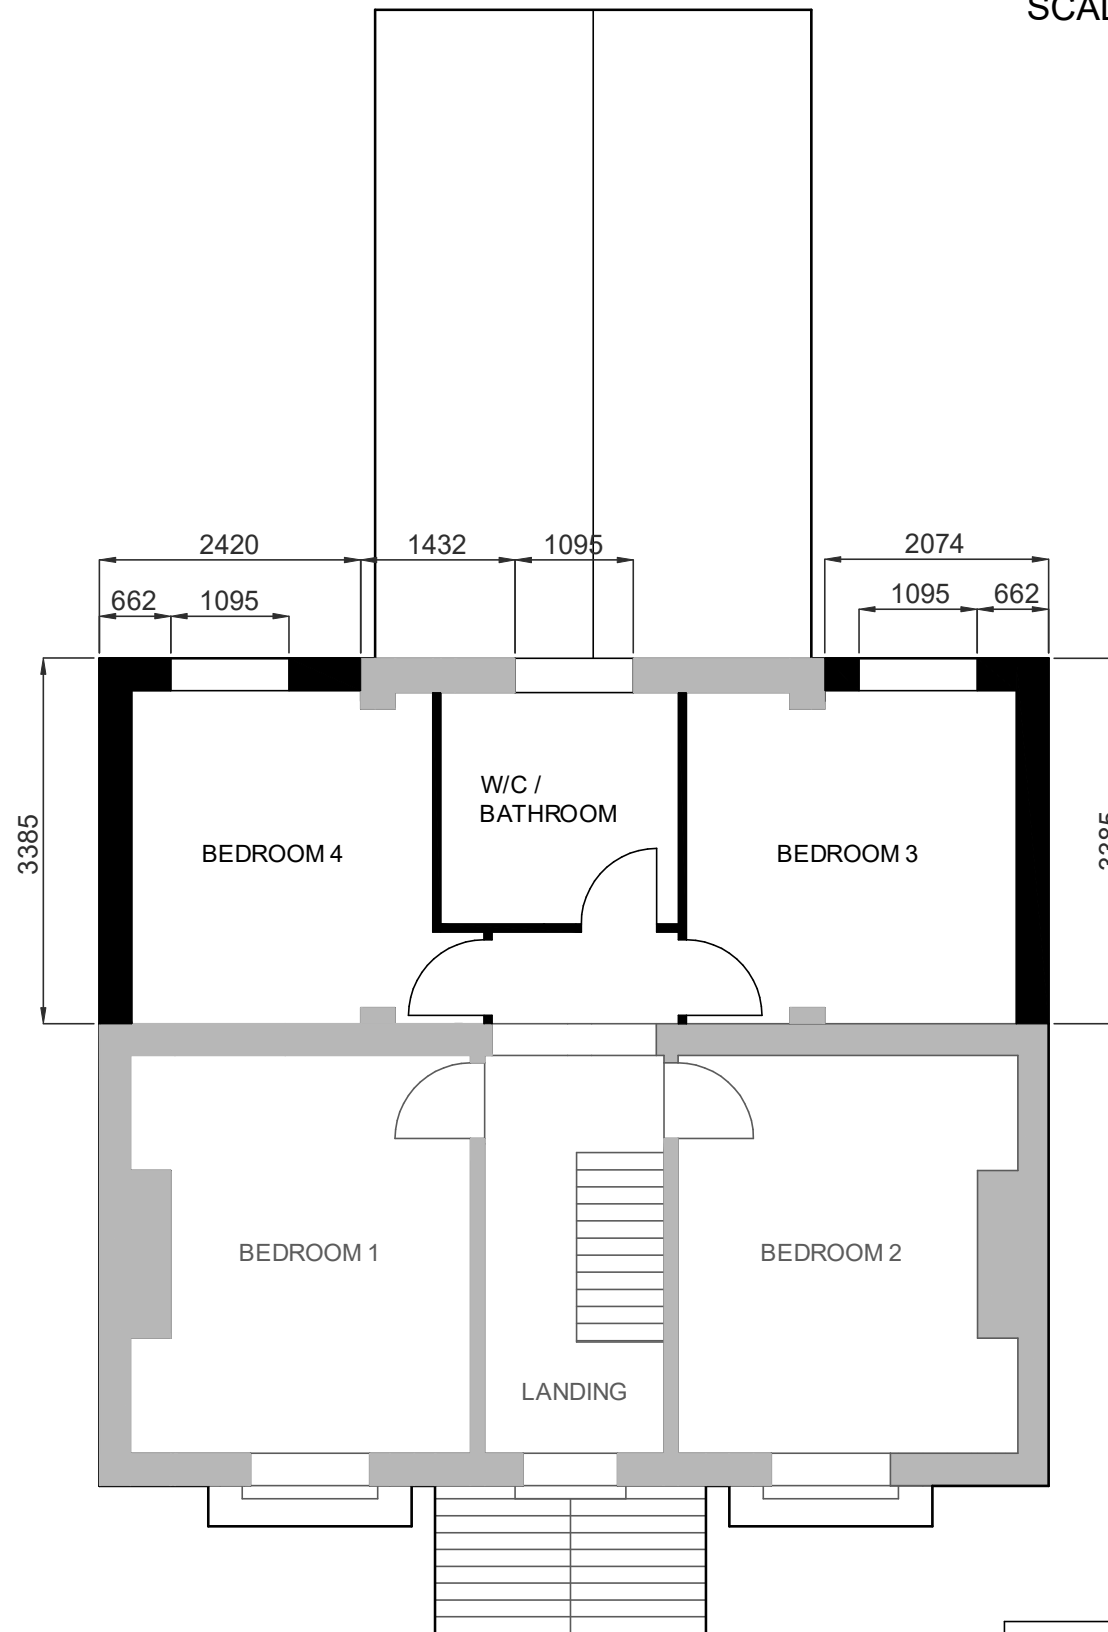

SECTION D-D
(FIRST FLOOR)

DRAWN: A. WATSON	REVISION: E
SITE: 3 OATLANDS ROAD, BOTLEY, SO322DE	DIMENSIONS IN MILLIMETRES (UNLESS OTHERWISE SHOWN)
TITLE: PROPOSED FLOOR PLANS	
DRG No.	04
SCALE 1:100	DO NOT SCALE
SHEET 1 OF 4	

A4