



SCALE 1:100

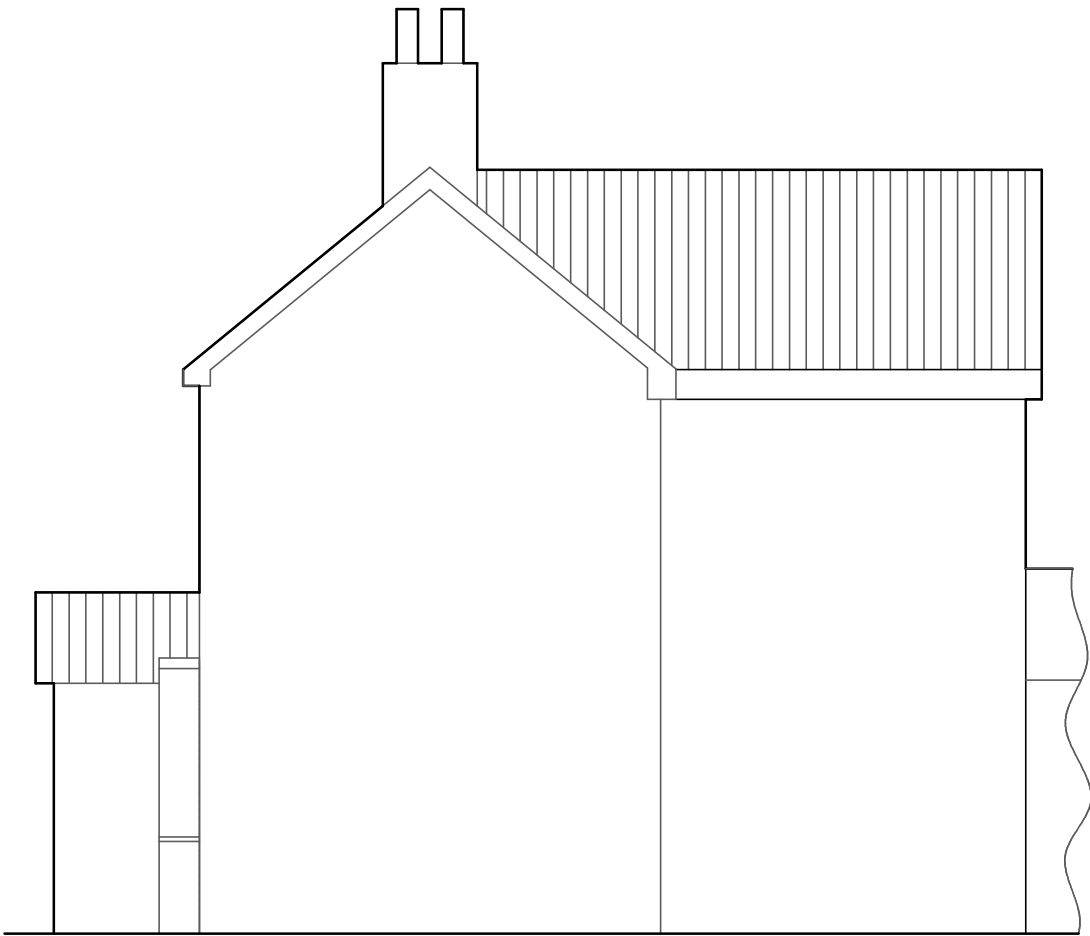

EAST ELEVATION

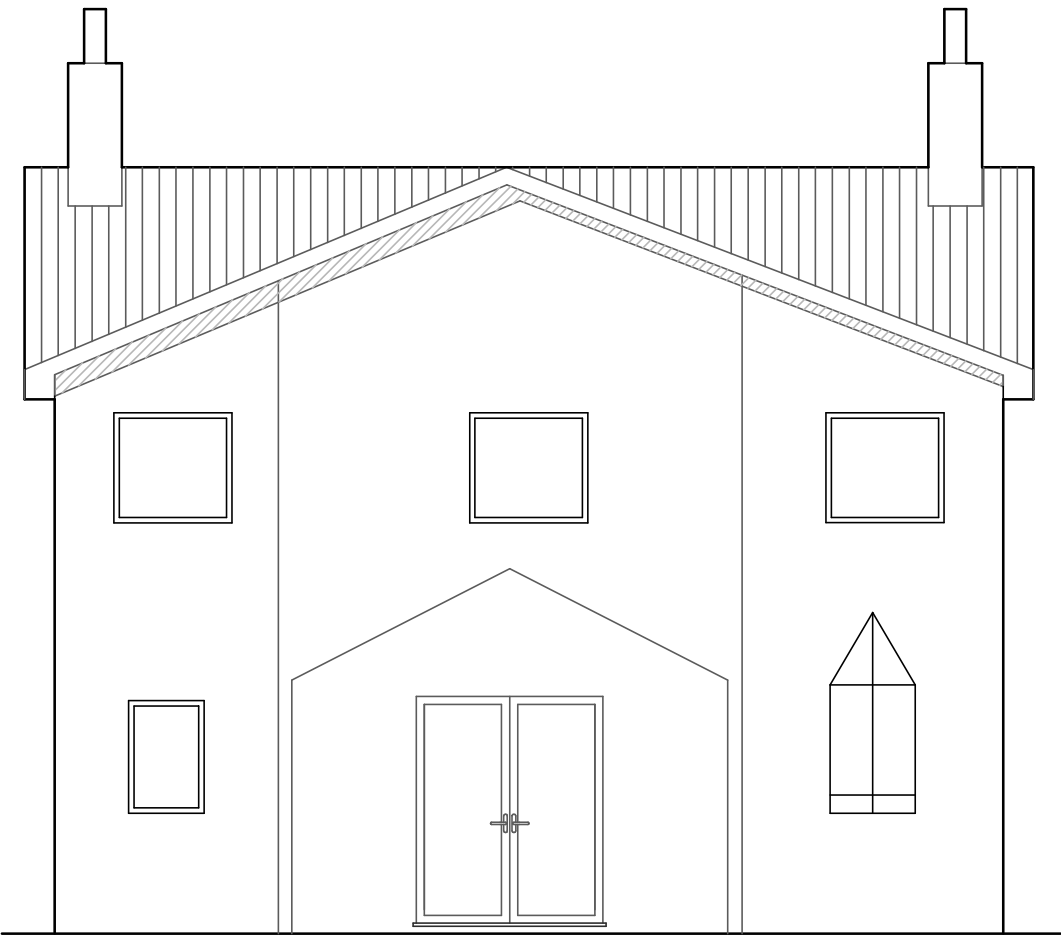

NORTH ELEVATION

DRAWN: A. WATSON		REVISION: E	
SITE: 3 OATLANDS ROAD, BOTLEY, SO322DE		DIMENSIONS IN MILLIMETRES (UNLESS OTHERWISE SHOWN)	
TITLE:		PROPOSED ELEVATIONS 2	
DRG No.	04		A4
SCALE 1:100	DO NOT SCALE		SHEET 4 OF 4