


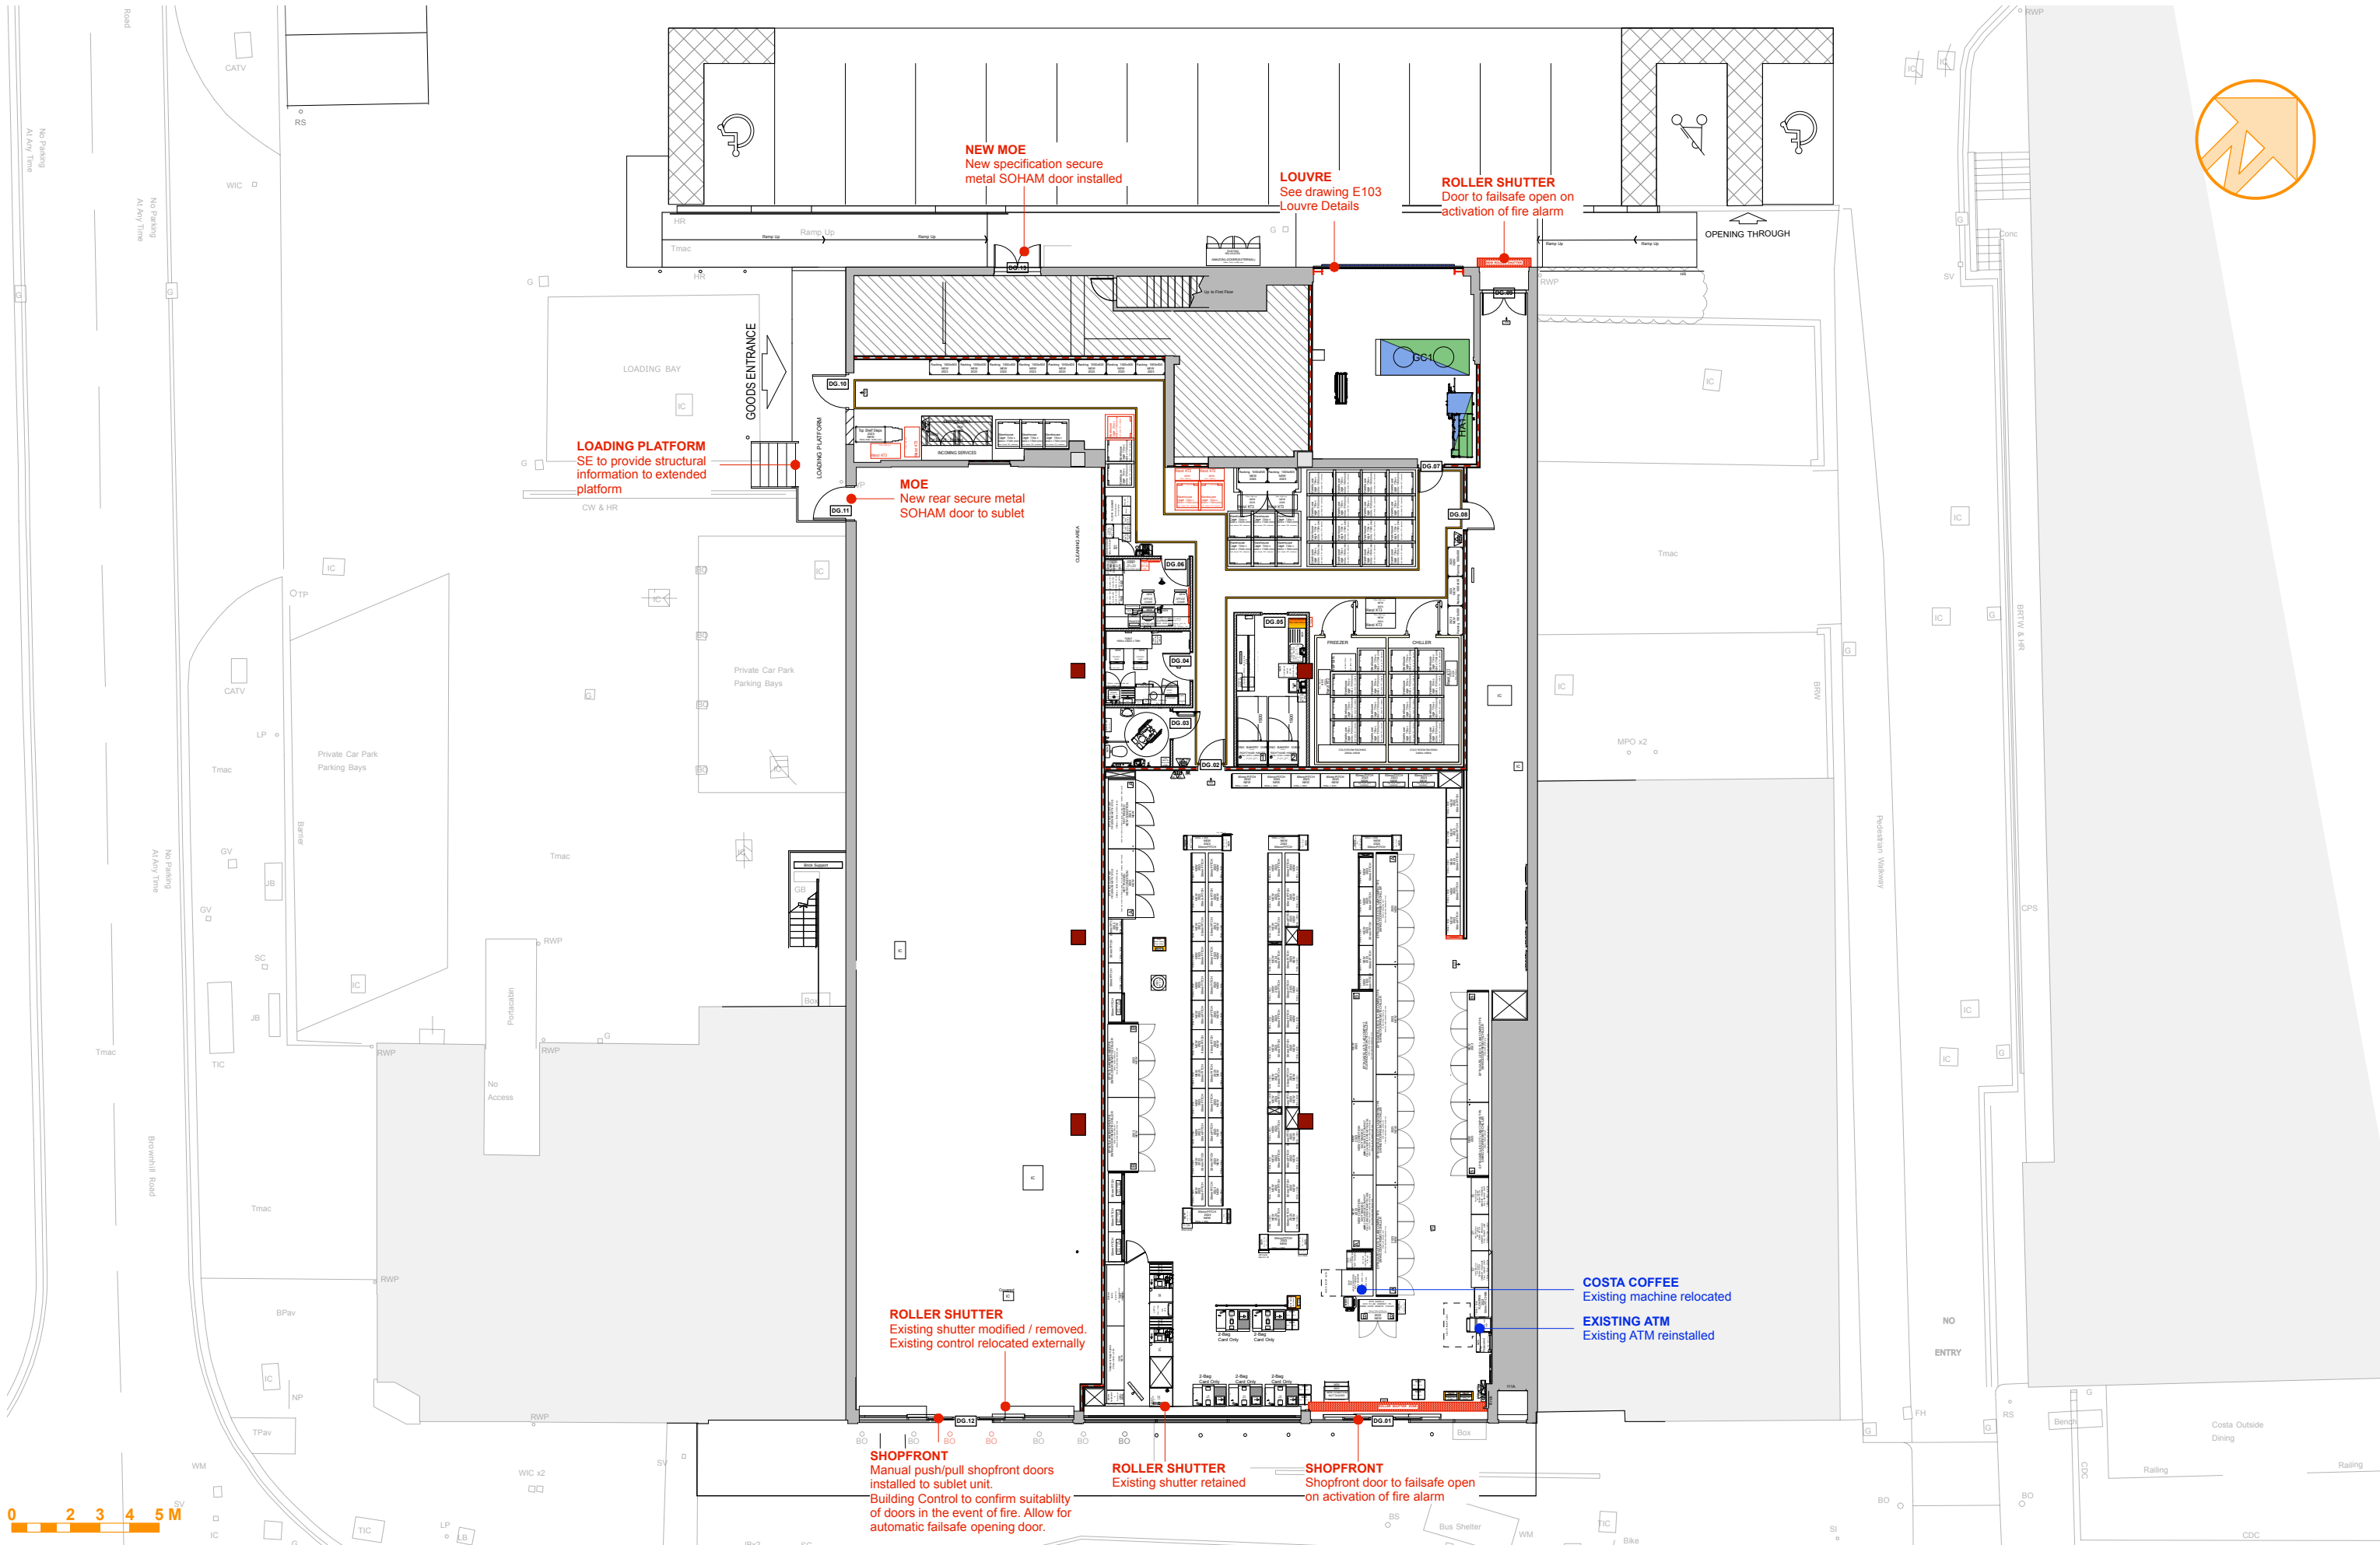

 RAME ARCHITECTS	Rame Architects Ltd Residence Two Royal William Yard, Plymouth PL1 3RP E: info@ramearchitects.co.uk T: 01752 223 859 W: www.ramearchitects.co.uk		CLIENT(S) PRELIMINARY Contractors must check all dimensions on site. Only figured dimensions are to be worked from. Discrepancies must be reported to the Architect before proceeding. No responsibility can be accepted for errors made by others in scaling from this drawing. © This drawing is Copyright	REVISION			BY	CHKD	DATE	DRAWING		PROJECT No.	DRAWING No.
				A Amendments following review			MW	KR	28.04.23	PROPOSED GROUND FLOOR PLAN		R23/01	E/22
				B General Amendments			MW	KR	18.05.23	REVISION		C	1:200 @ A3
				C Amendments following review			MW	KR	19.05.23	PROJECT		WINCHESTER ROAD CHANDLERS FORD EASTLEIGH, SO53 2GH	DRAWN BY
									MW	MAR 2023			