


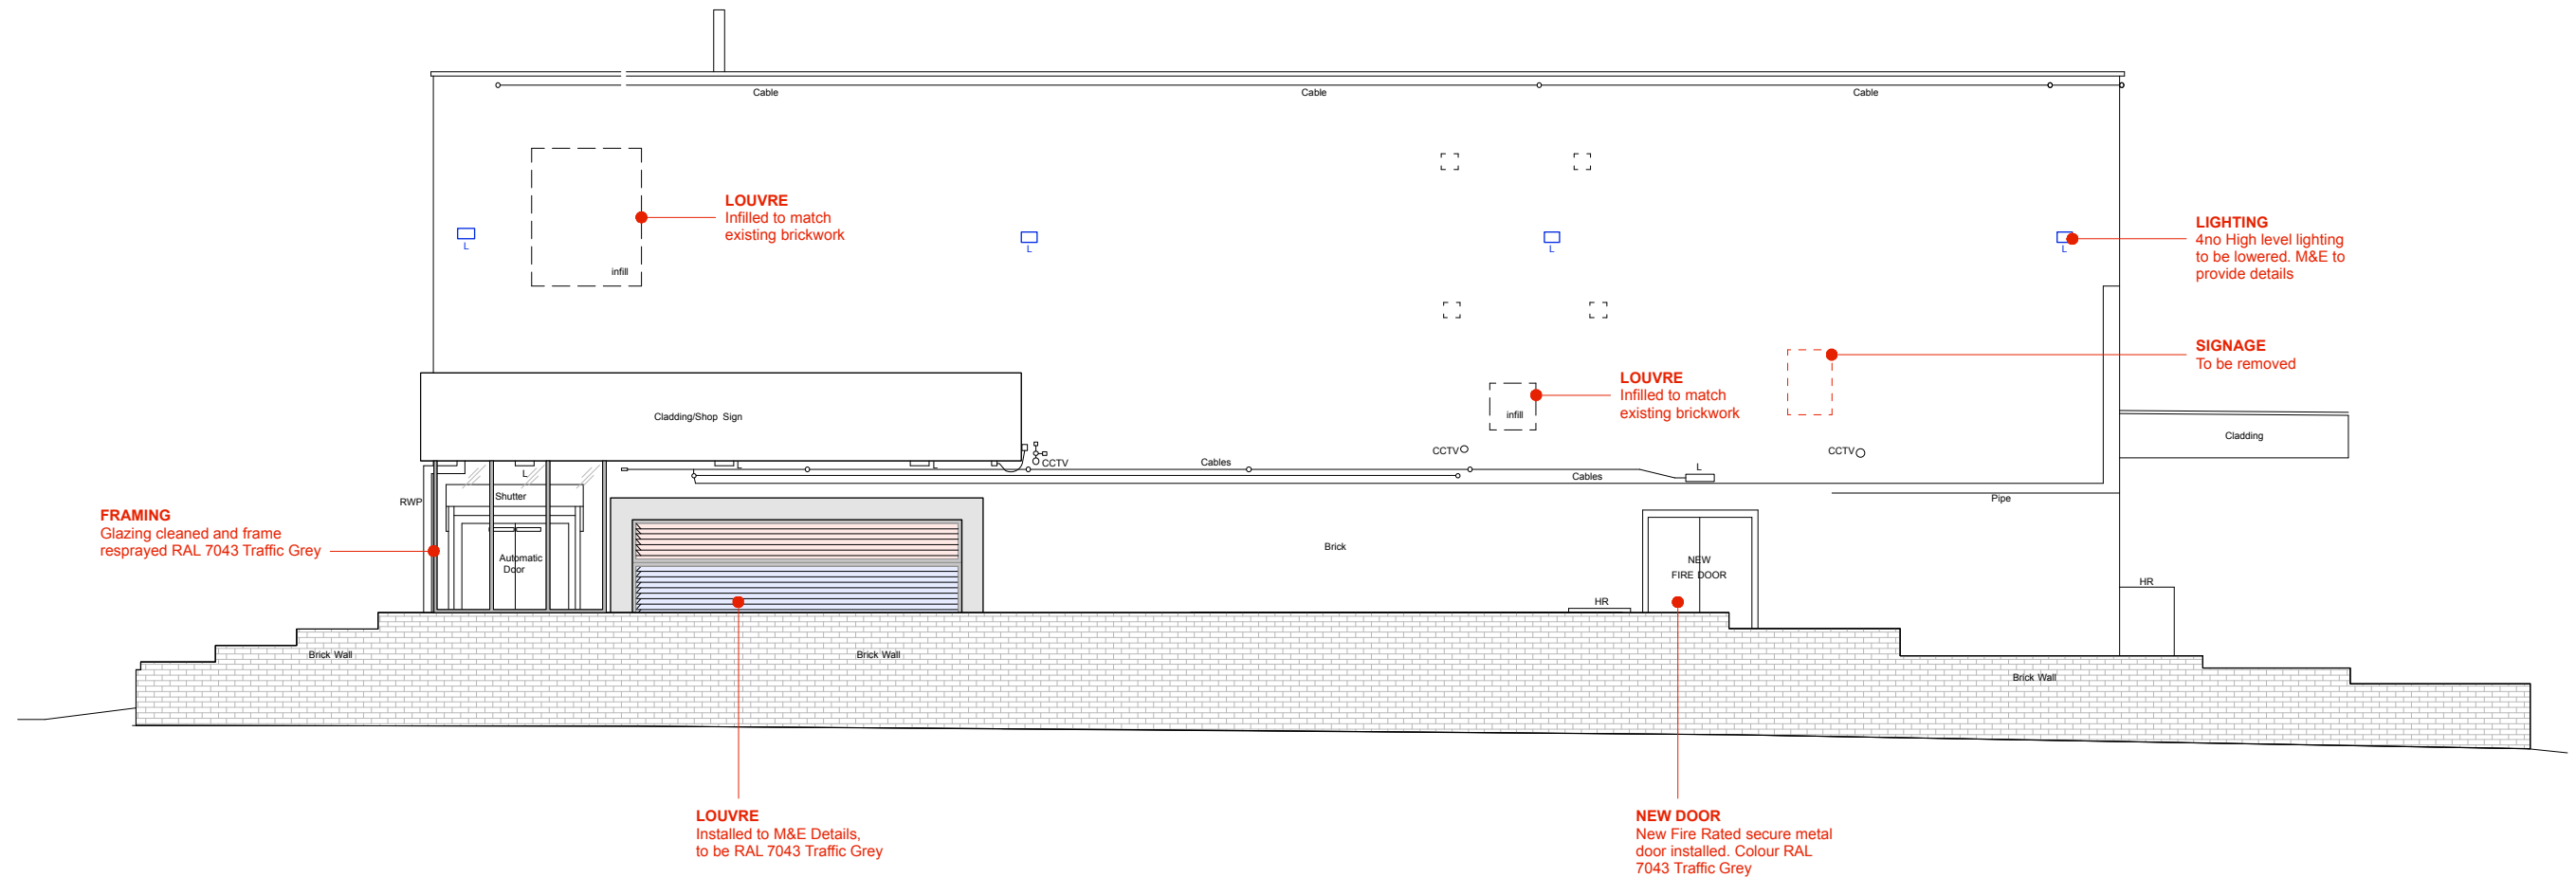

Datum: 48.00m

0 2 3 4 5 M



Rame Architects Ltd
Residence Two
Royal William Yard, Plymouth PL1 3RP
E: info@ramearchitects.co.uk
T: 01752 223 859
W: www.ramearchitects.co.uk



PRELIMINARY

Contractors must check all dimensions on site. Only figured dimensions are to be worked from. Discrepancies must be reported to the Architect before proceeding.
No responsibility can be accepted for errors made by others in scaling from this drawing.
© This drawing is Copyright

REVISION
A Amendments following review
B General Amendments
C Amendments following review

BY	CHKD	DATE
MW	KR	28.04.23
MW	KR	18.05.23
MW	KR	19.05.23

PROPOSED REAR ELEVATION

**WINCHESTER ROAD
CHANDLERS FORD
EASTLEIGH, SO53 2GH**

DRAWING	PROJECT No.	DRAWING No.
	R23/01	E/26
	REVISION	SCALE
	C	1:100 @ A3
DRAWN BY	DATE	
MW	MAR 2023	