


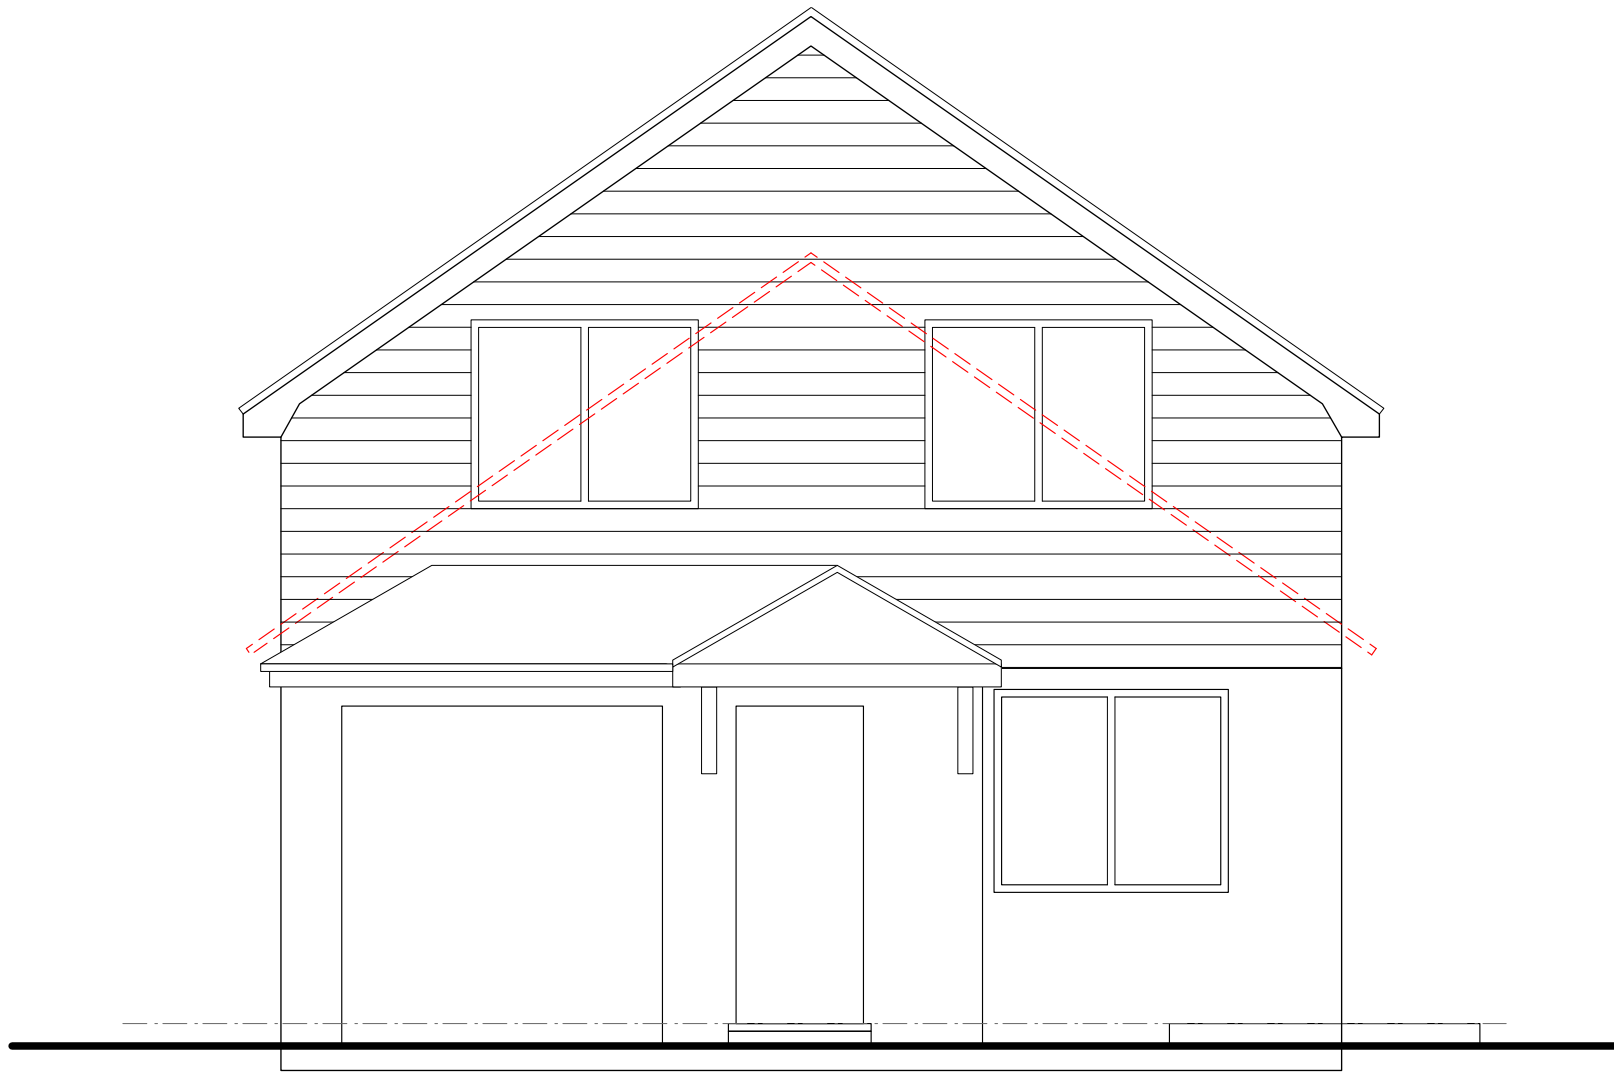
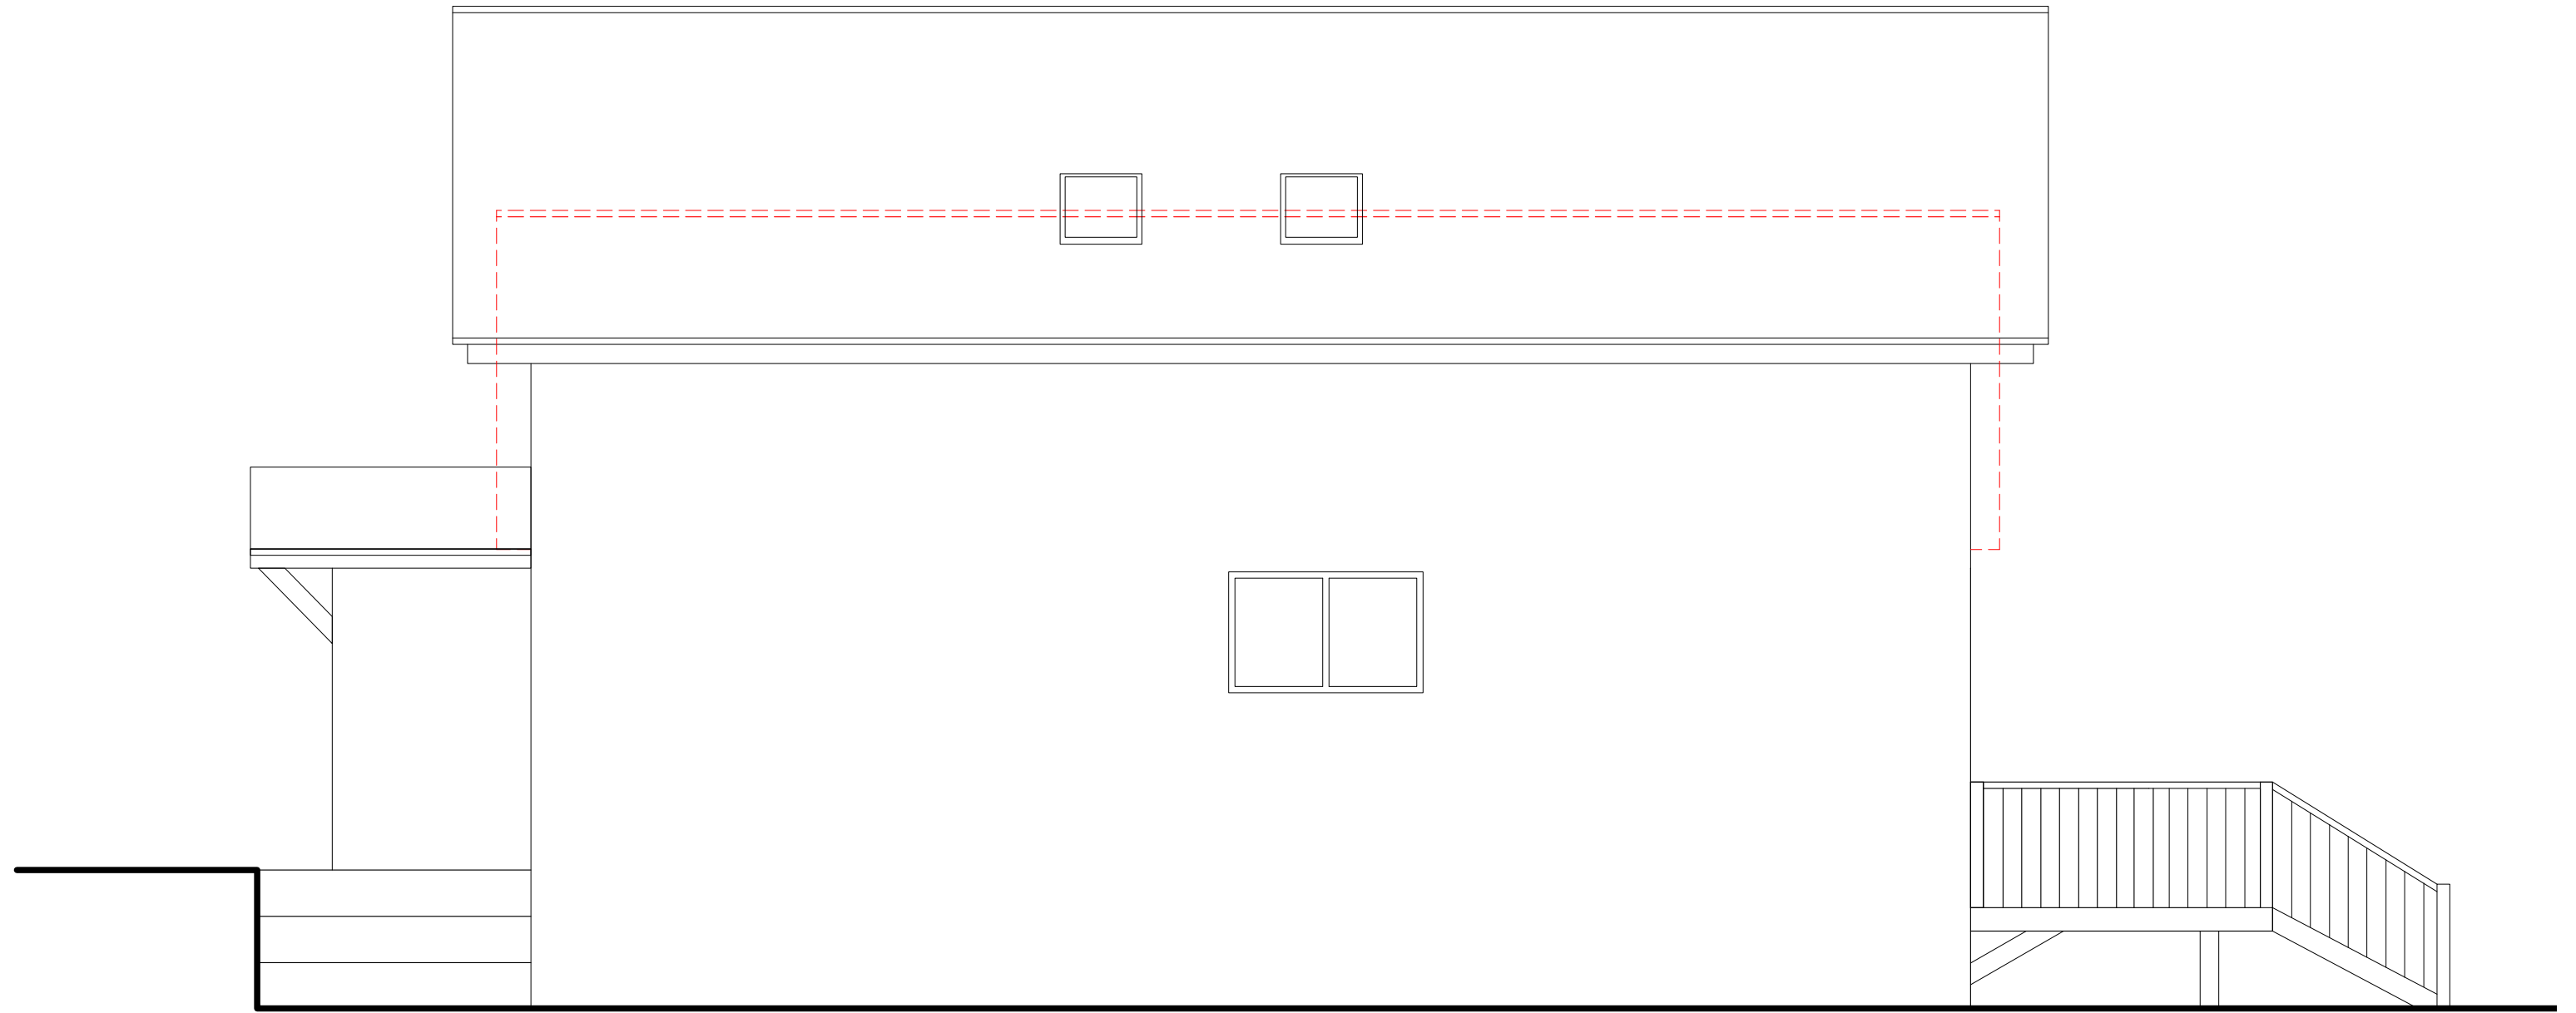


 


01 **PROPOSED FRONT ELEVATION**
Scale: 1:50

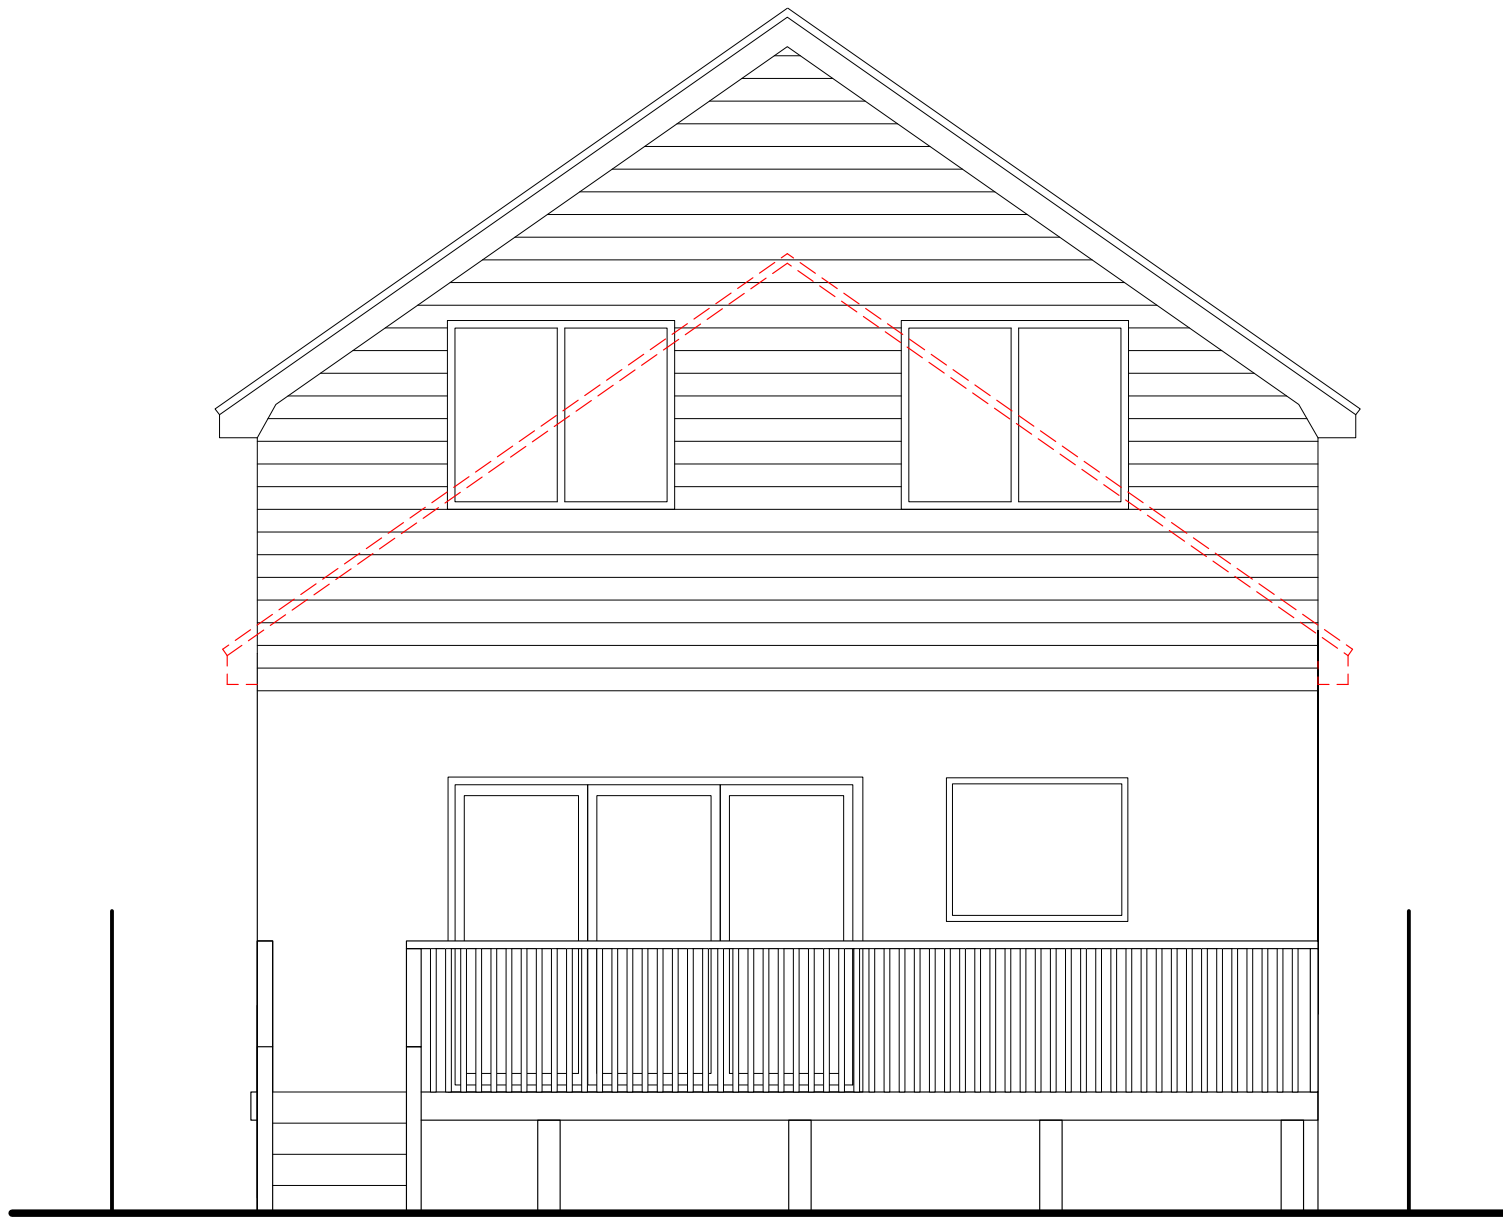


02 **PROPOSED SIDE ELEVATION**
Scale: 1:50

 

03 **PROPOSED REAR ELEVATION**
Scale: 1:50

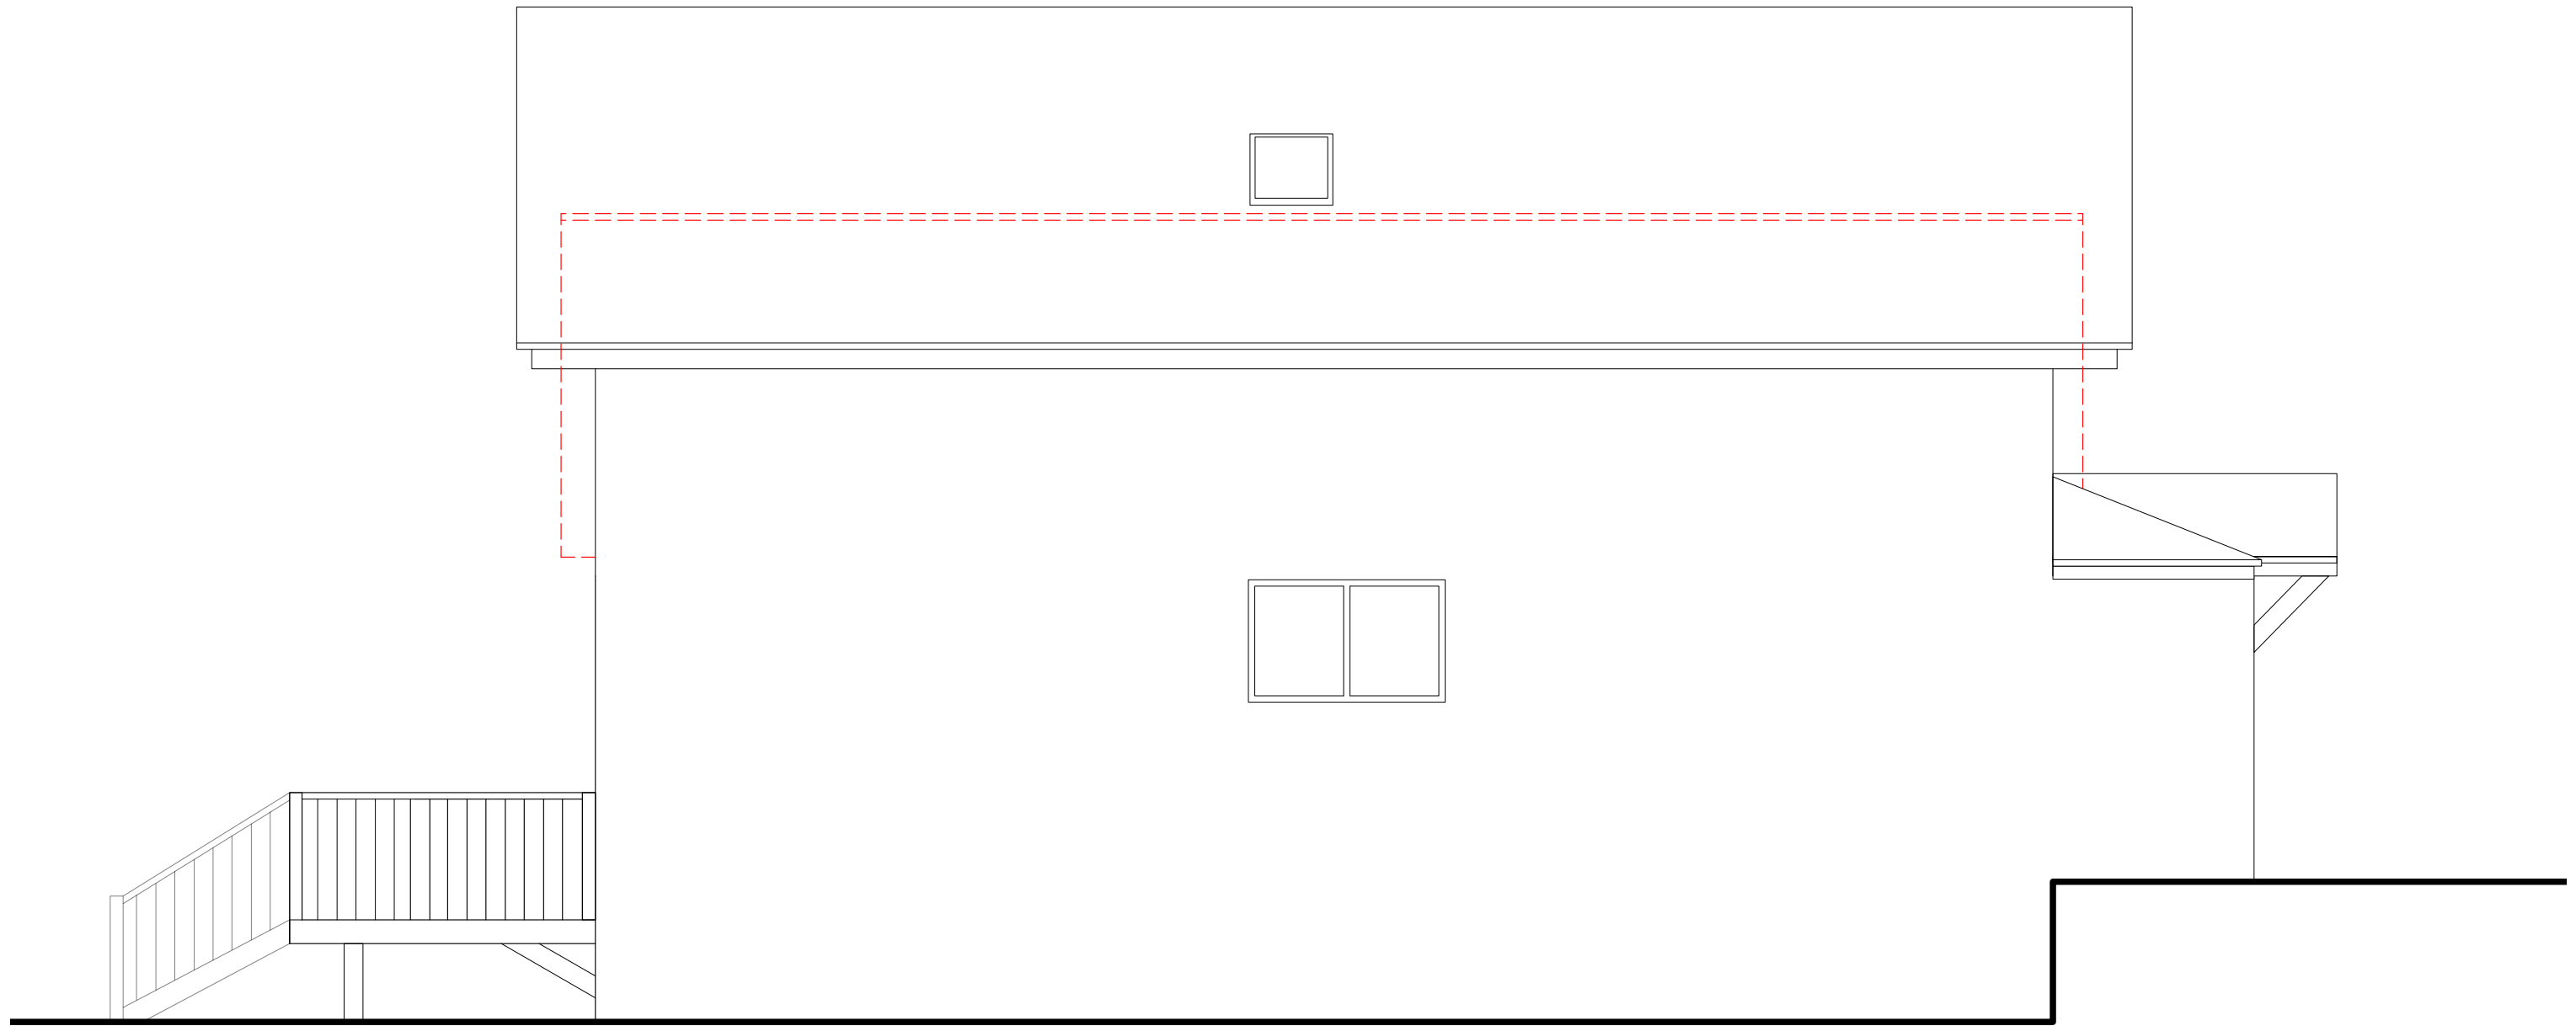

04 **PROPOSED SIDE ELEVATION**
Scale: 1:50

 

REV	DATE	NOTES	DRN	CHKD	GENERAL NOTES				Paul Cashin Architects		DRAWING TITLE	PROJECT TITLE	
A	11/1/20				THE CONTRACTOR IS RESPONSIBLE FOR THE CHECKING OF ALL SITE DIMENSIONS AND LEVELS.				Chenocke Place		Proposed Elevations	Brownhill	
					DISCREPANCIES TO BE REPORTED IMMEDIATELY TO THE CONTRACT ADMINISTRATOR / ARCHITECT.				35 Southgate Street		DRAWING REF	CLIENT	
					TO BE READ IN CONJUNCTION WITH ALL RELEVANT CONSULTANTS DRAWINGS AND INFORMATION.				Winchester, Hampshire		2301-PCA-DR-A-400	Christian	
					ALL EXISTING SITE, TREE AND BUILDING INFORMATION HAS BEEN COMPILED FROM DIFFERENT SOURCES.				01962 623 521		STATUS	ORIGIN	
									www.paulcashinarchitects.co.uk		INFORMATION - NOT FOR CONSTRUCTION	Fev 23	
											SCALE	PROJECT NO.	
												2301	