
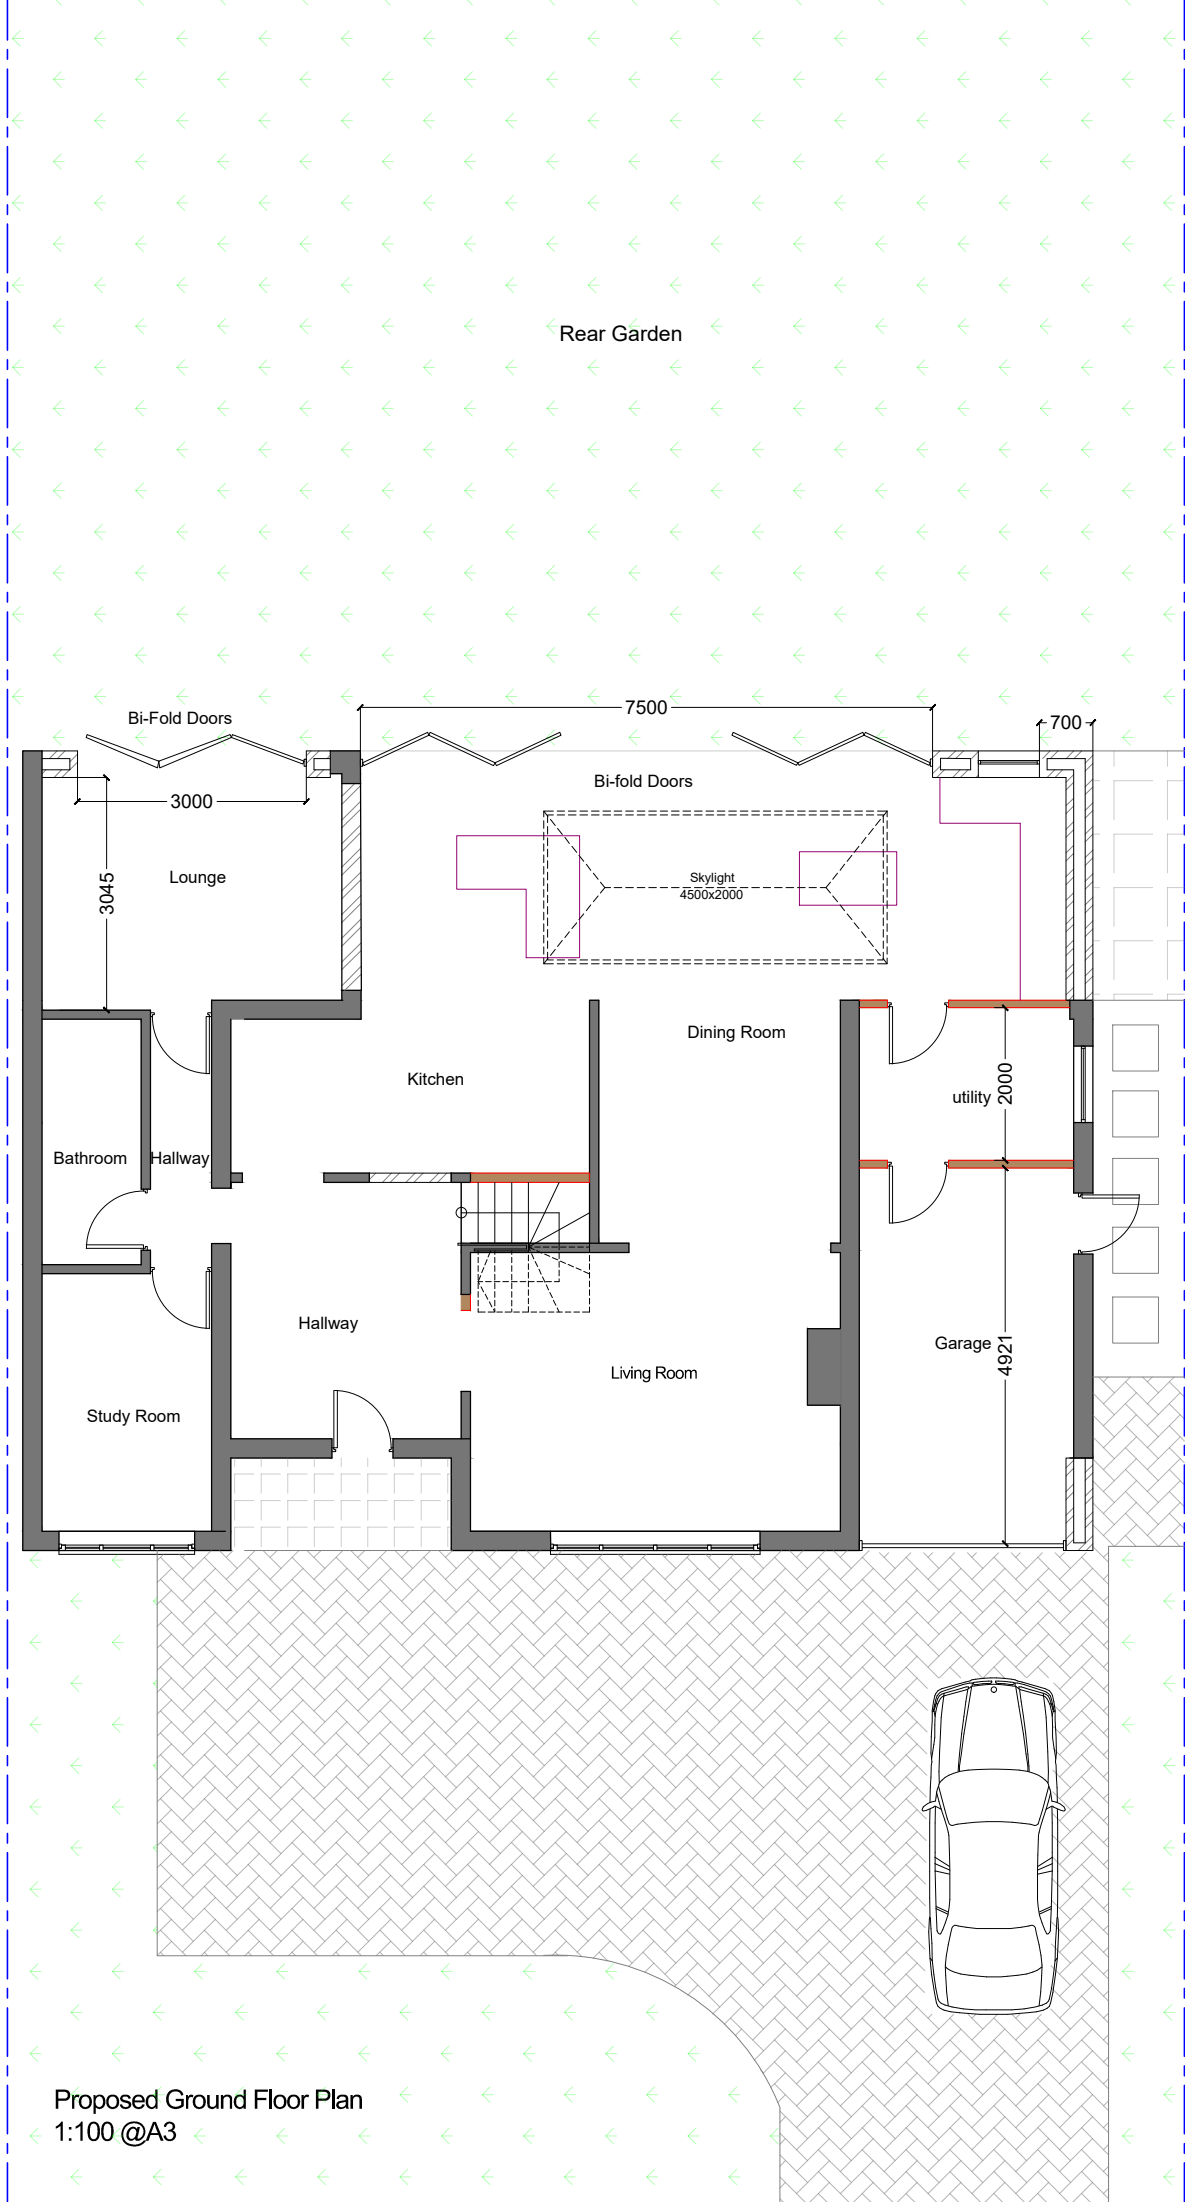


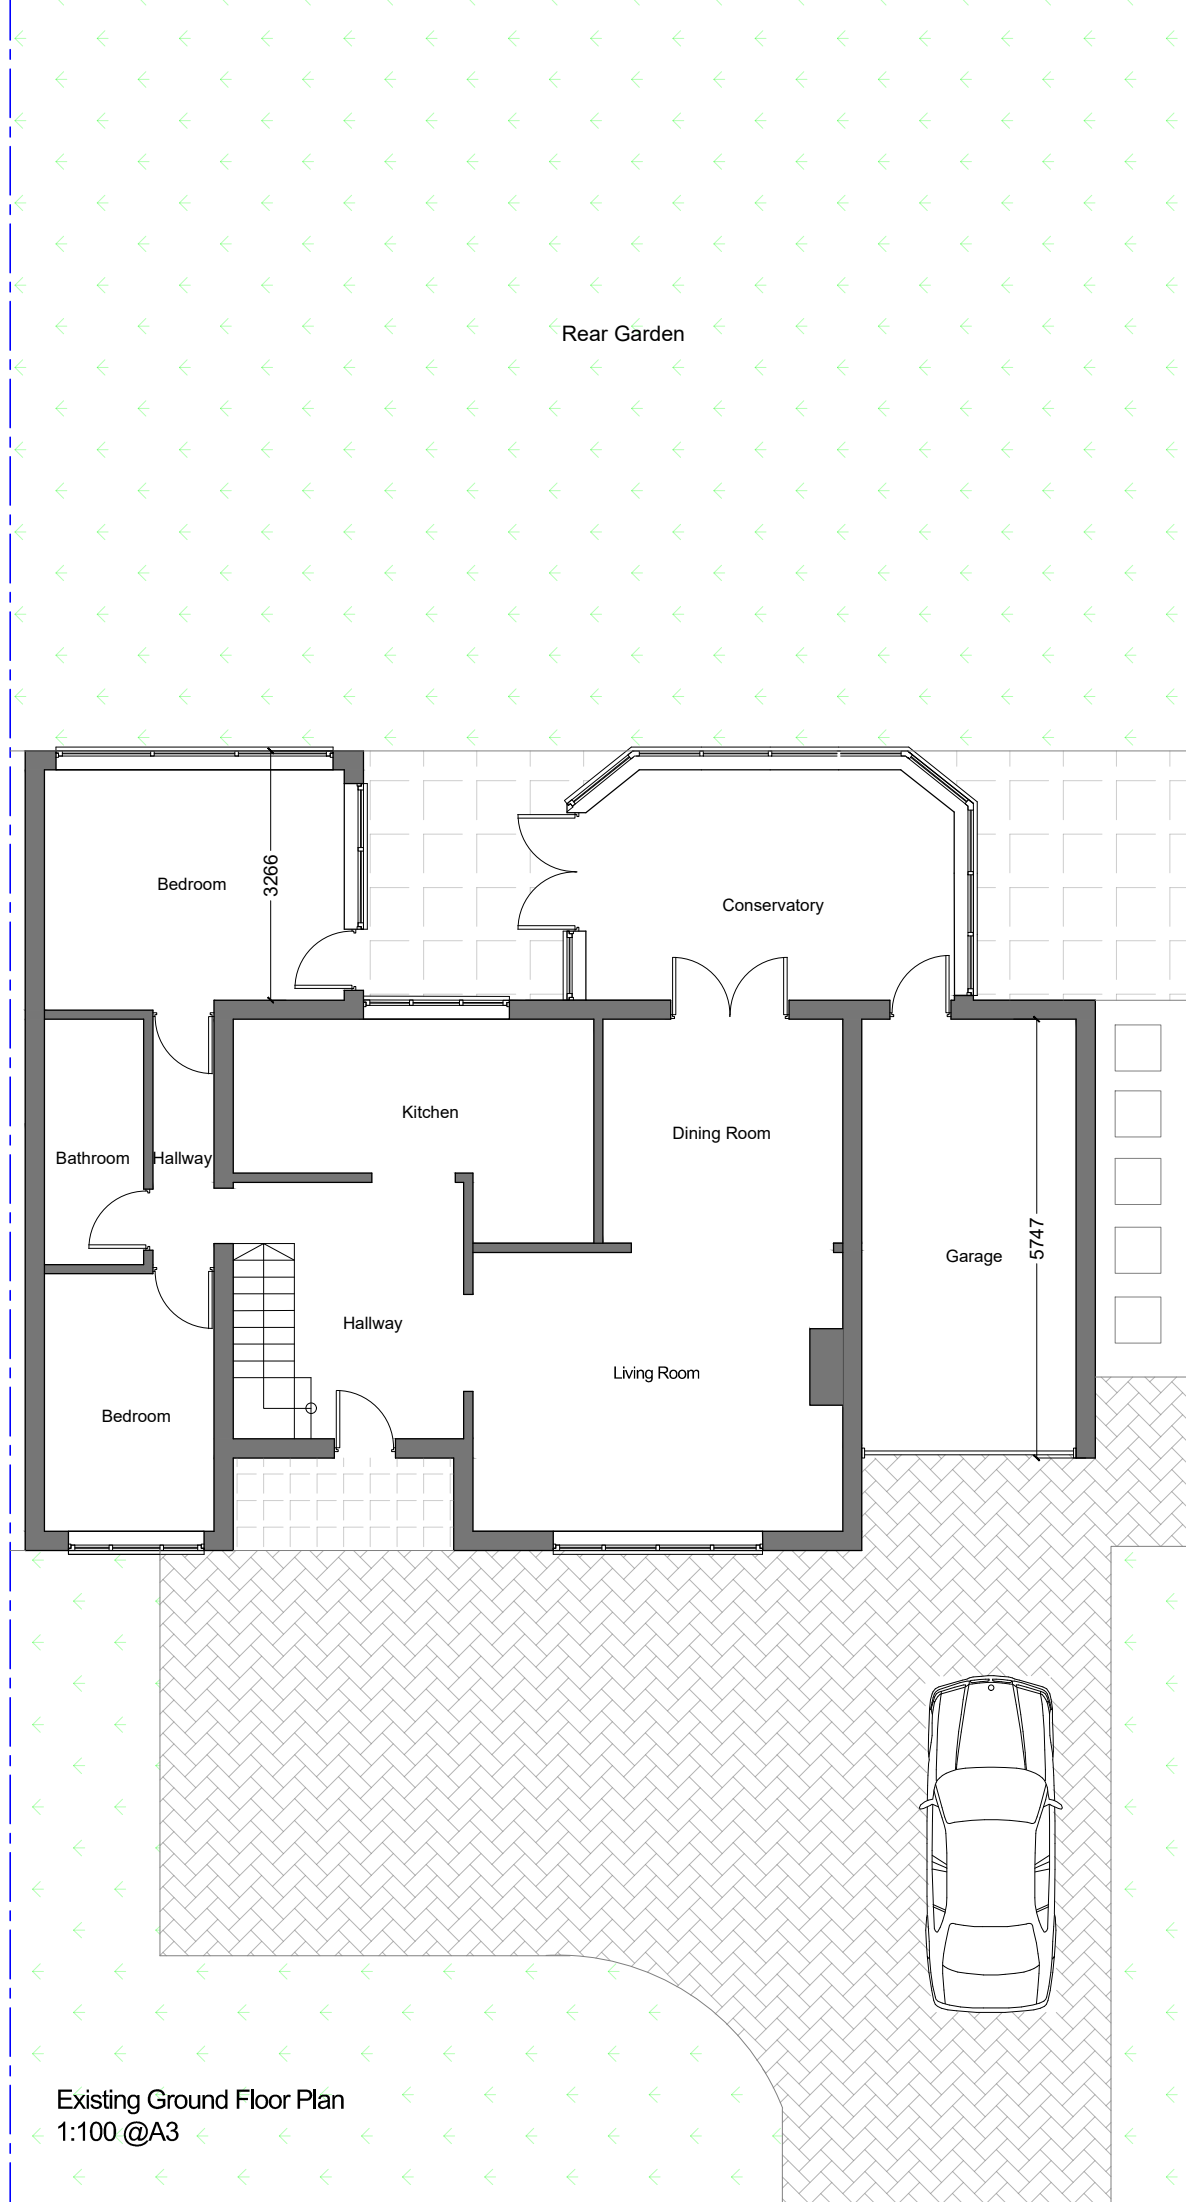

EXISTING WALLS

NEW CAVITY WALLS

NEW STUD WALLS

0 5m

19 St James Park road, Shirley,
Southampton, SO16 6HL
TEL: 077 4569 6432
E-MAIL: info@naplanning.co.uk
WEB: www.naplanning.co.uk

Project

21 Gordon Road,
Southampton

Drawing

Single Storey Rear Extension & Double
Storey Side Extension

Title

Existing & Proposed Ground Floor Plan

Drawing Status:

Scale 1:100 @ A3	Drawn N.ALI	Date 29.05.2023
Project 290	Page 03	Revision P9