


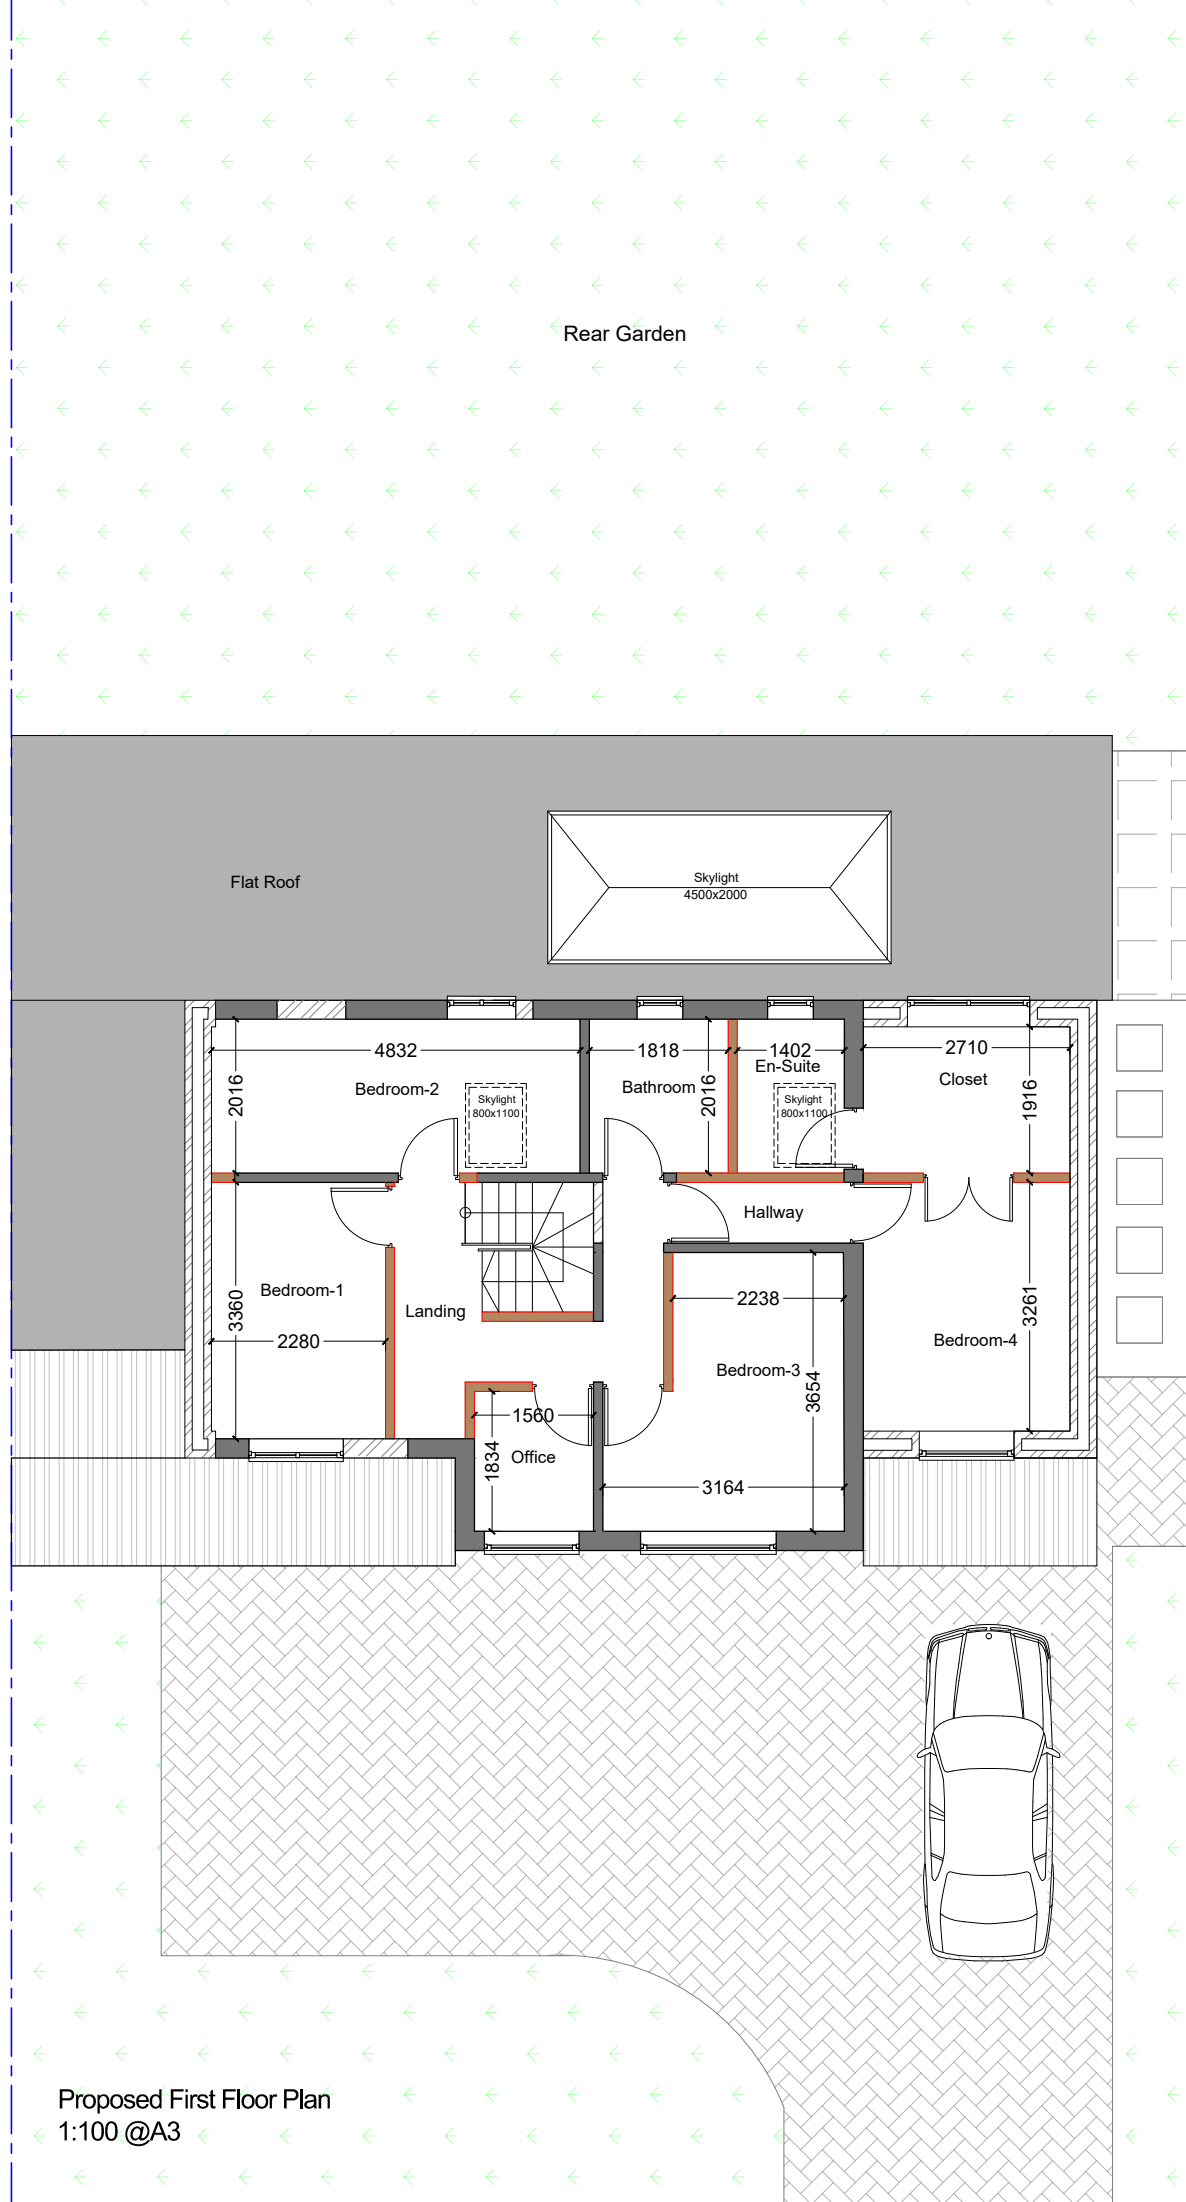


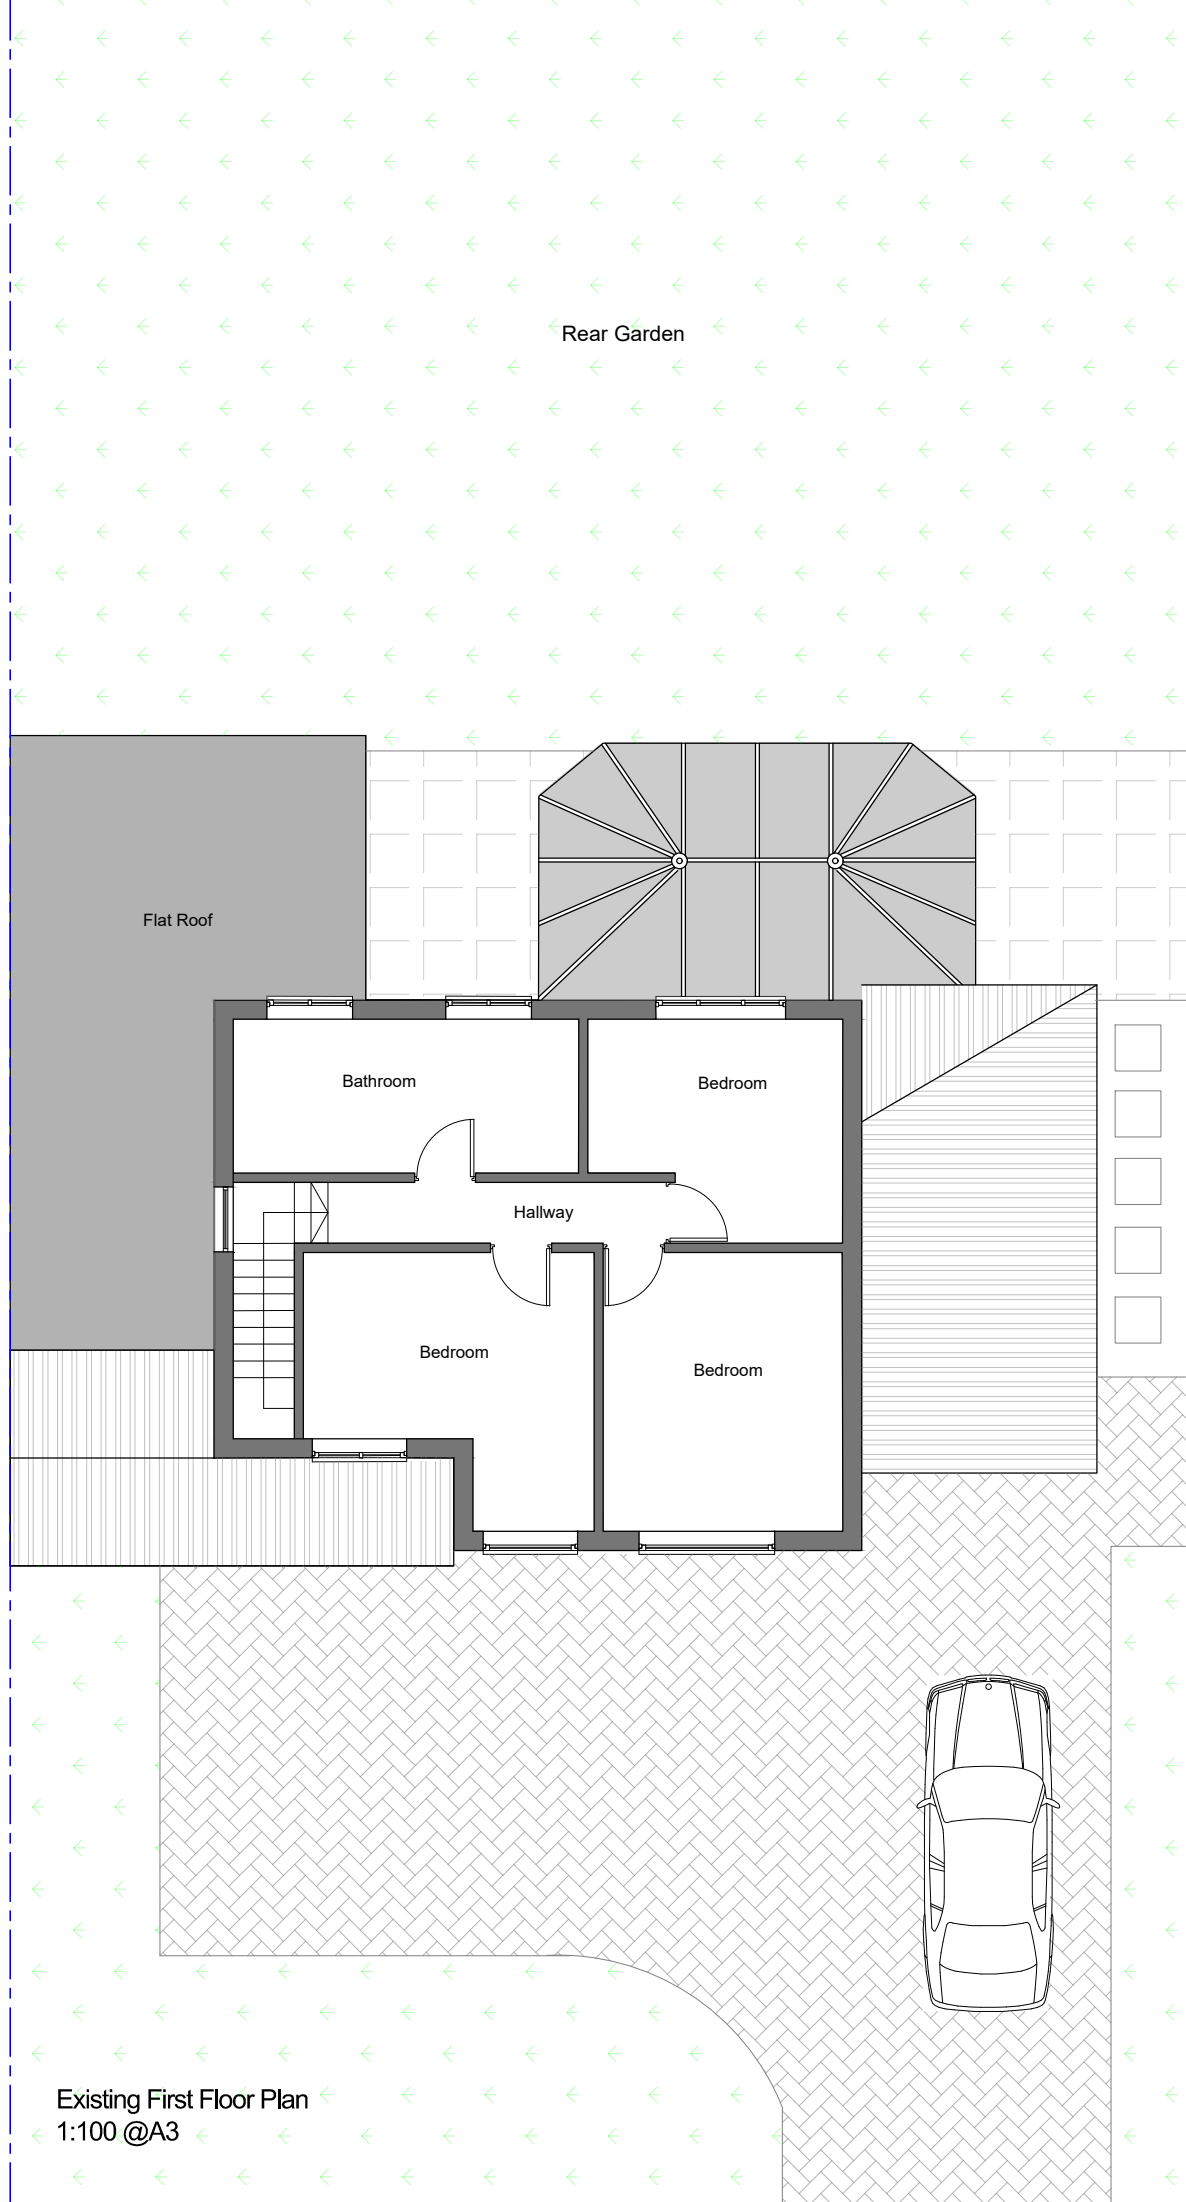

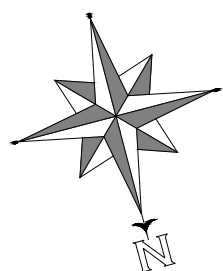

N

0 5m

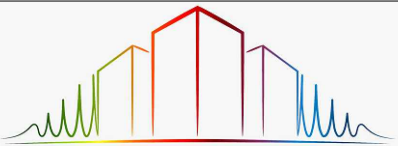

NA PLANNING LTD

19 St James Park road, Shirley,
Southampton, SO16 6HL
TEL: 077 4569 6432
E-MAIL: info@naplanning.co.uk
WEB: www.naplanning.co.uk

Project		
21 Gordon Road, Southampton		
Drawing		
Single Storey Rear Extension & Double Storey Side Extension		
Title		
Existing & Proposed First Floor Plan		
Drawing Status:		
Scale 1:100 @ A3	Drawn N.ALI	Date 29.05.2023
Project 290	Page 04	Revision P9