


33 PANTHEON ROAD
PROPOSED DRAWINGS
FLOOR PLANS

 

PROJECT
33 PANTHEON ROAD

SCALE
1:100 @ A3

STATUS
PLANNING

DATE
18 09 22

DRAWING NUMBER
P220-21


Do not scale from this drawing for construction purposes.

All dimensions must be checked by the contractor before commencing work on site.


Unless otherwise noted, boundaries have not been surveyed. The recipient of this drawing should satisfy themselves of their precise location before commencing work on site.

Client to arrange for Party Wall notices as required.


REVISION
C

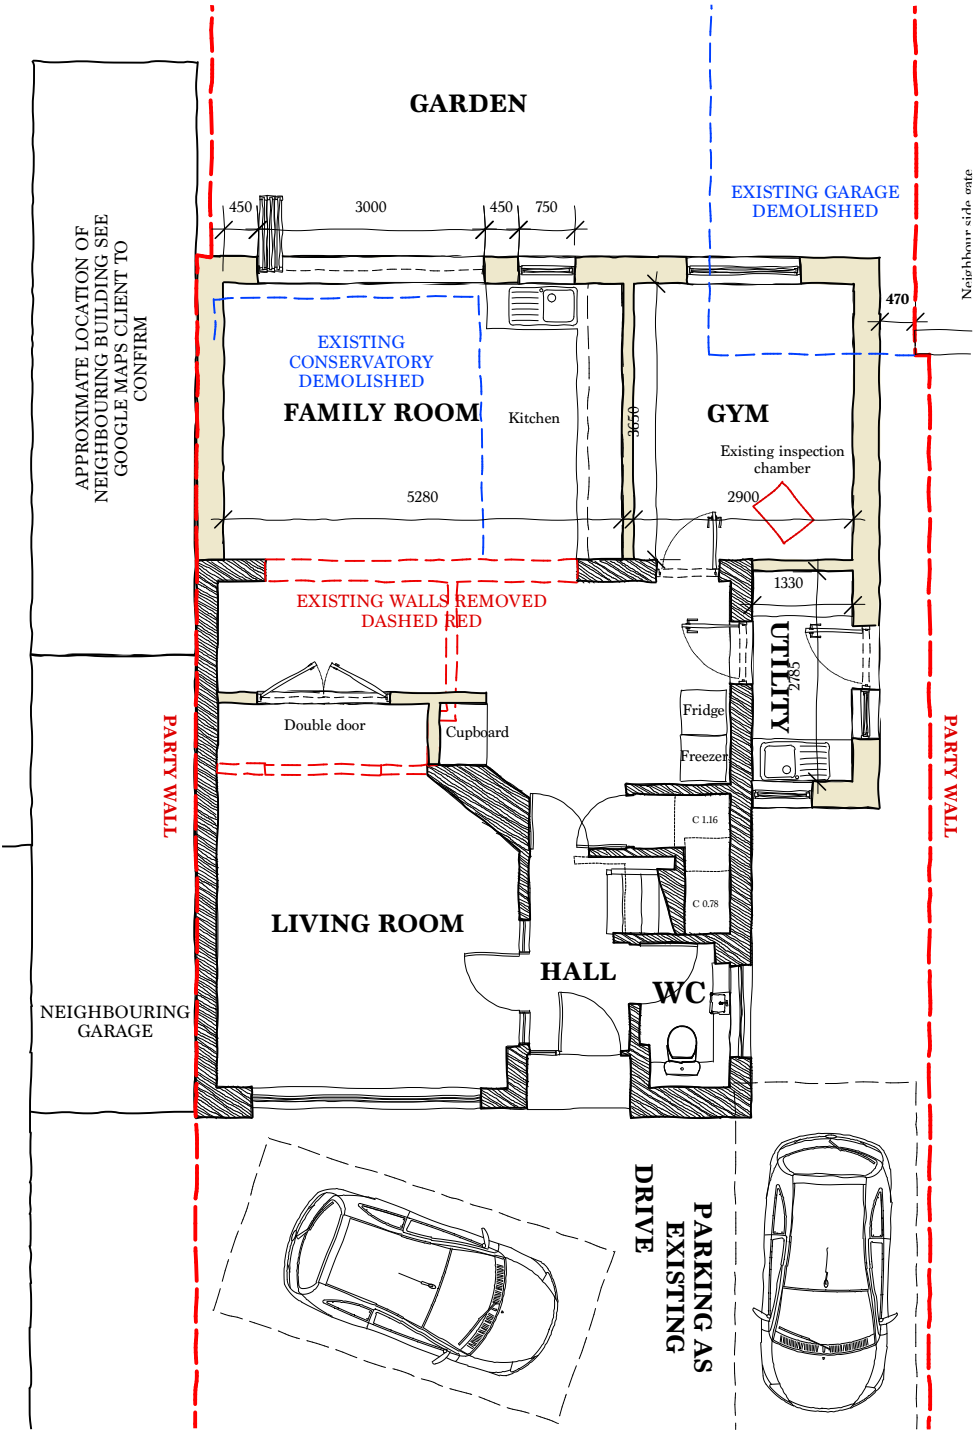

GROUND FLOOR PLAN

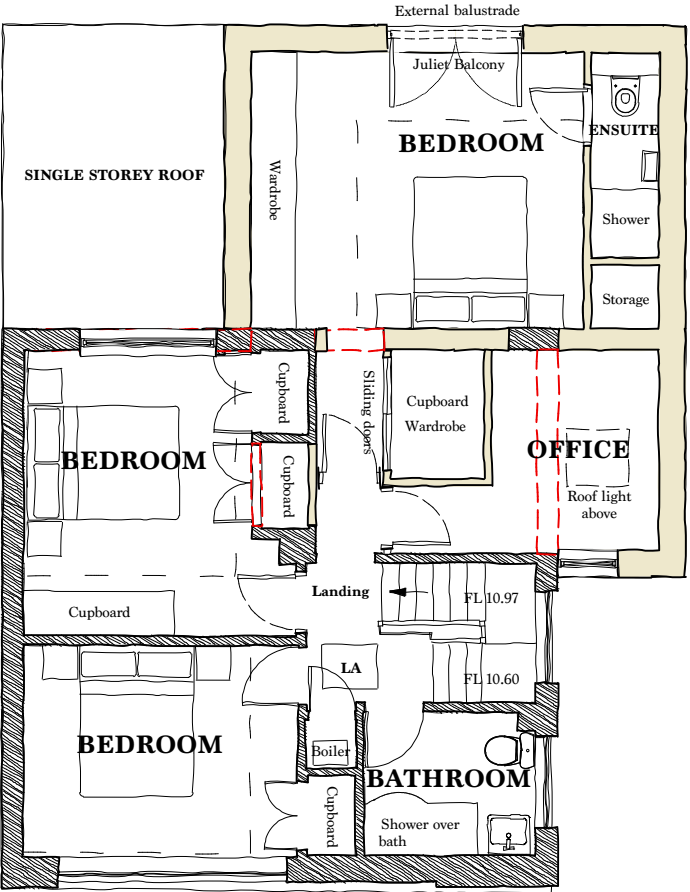

FIRST FLOOR PLAN

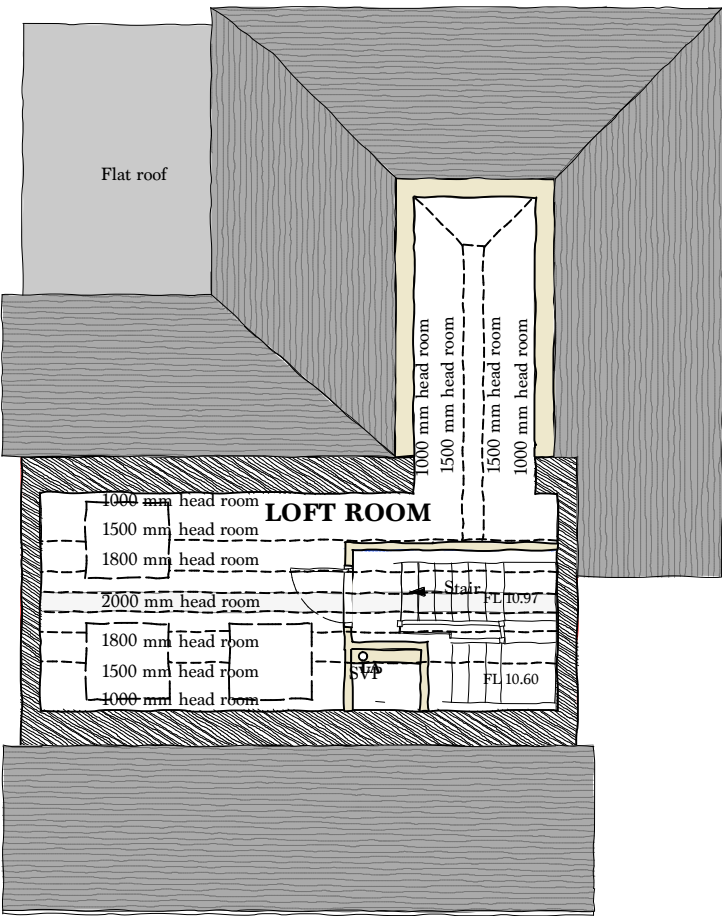

SECOND FLOOR PLAN

