




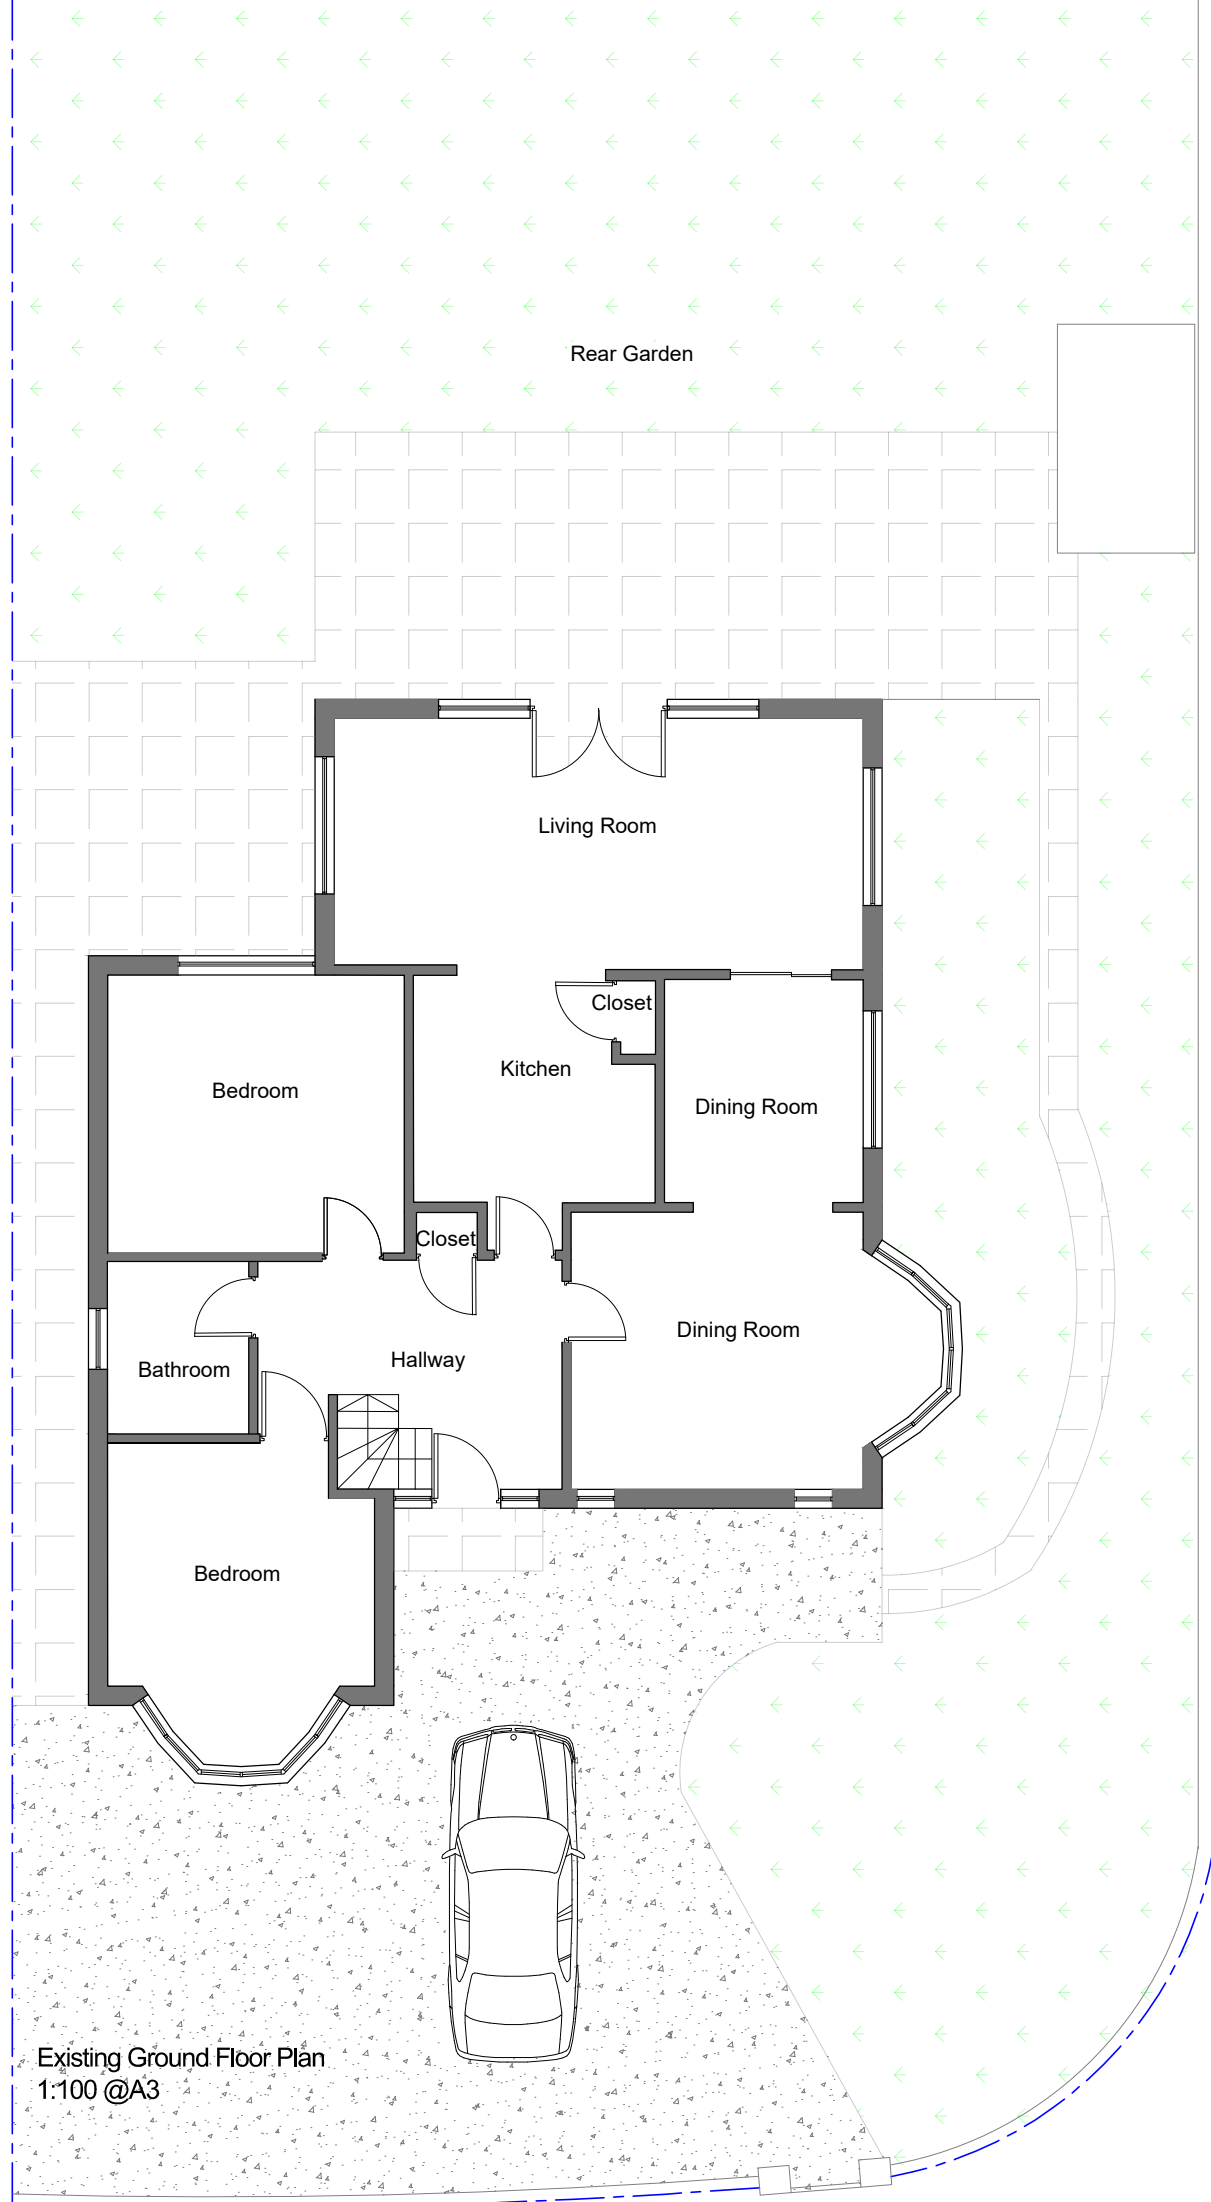

Existing Ground Floor Plan
1:100 @A3

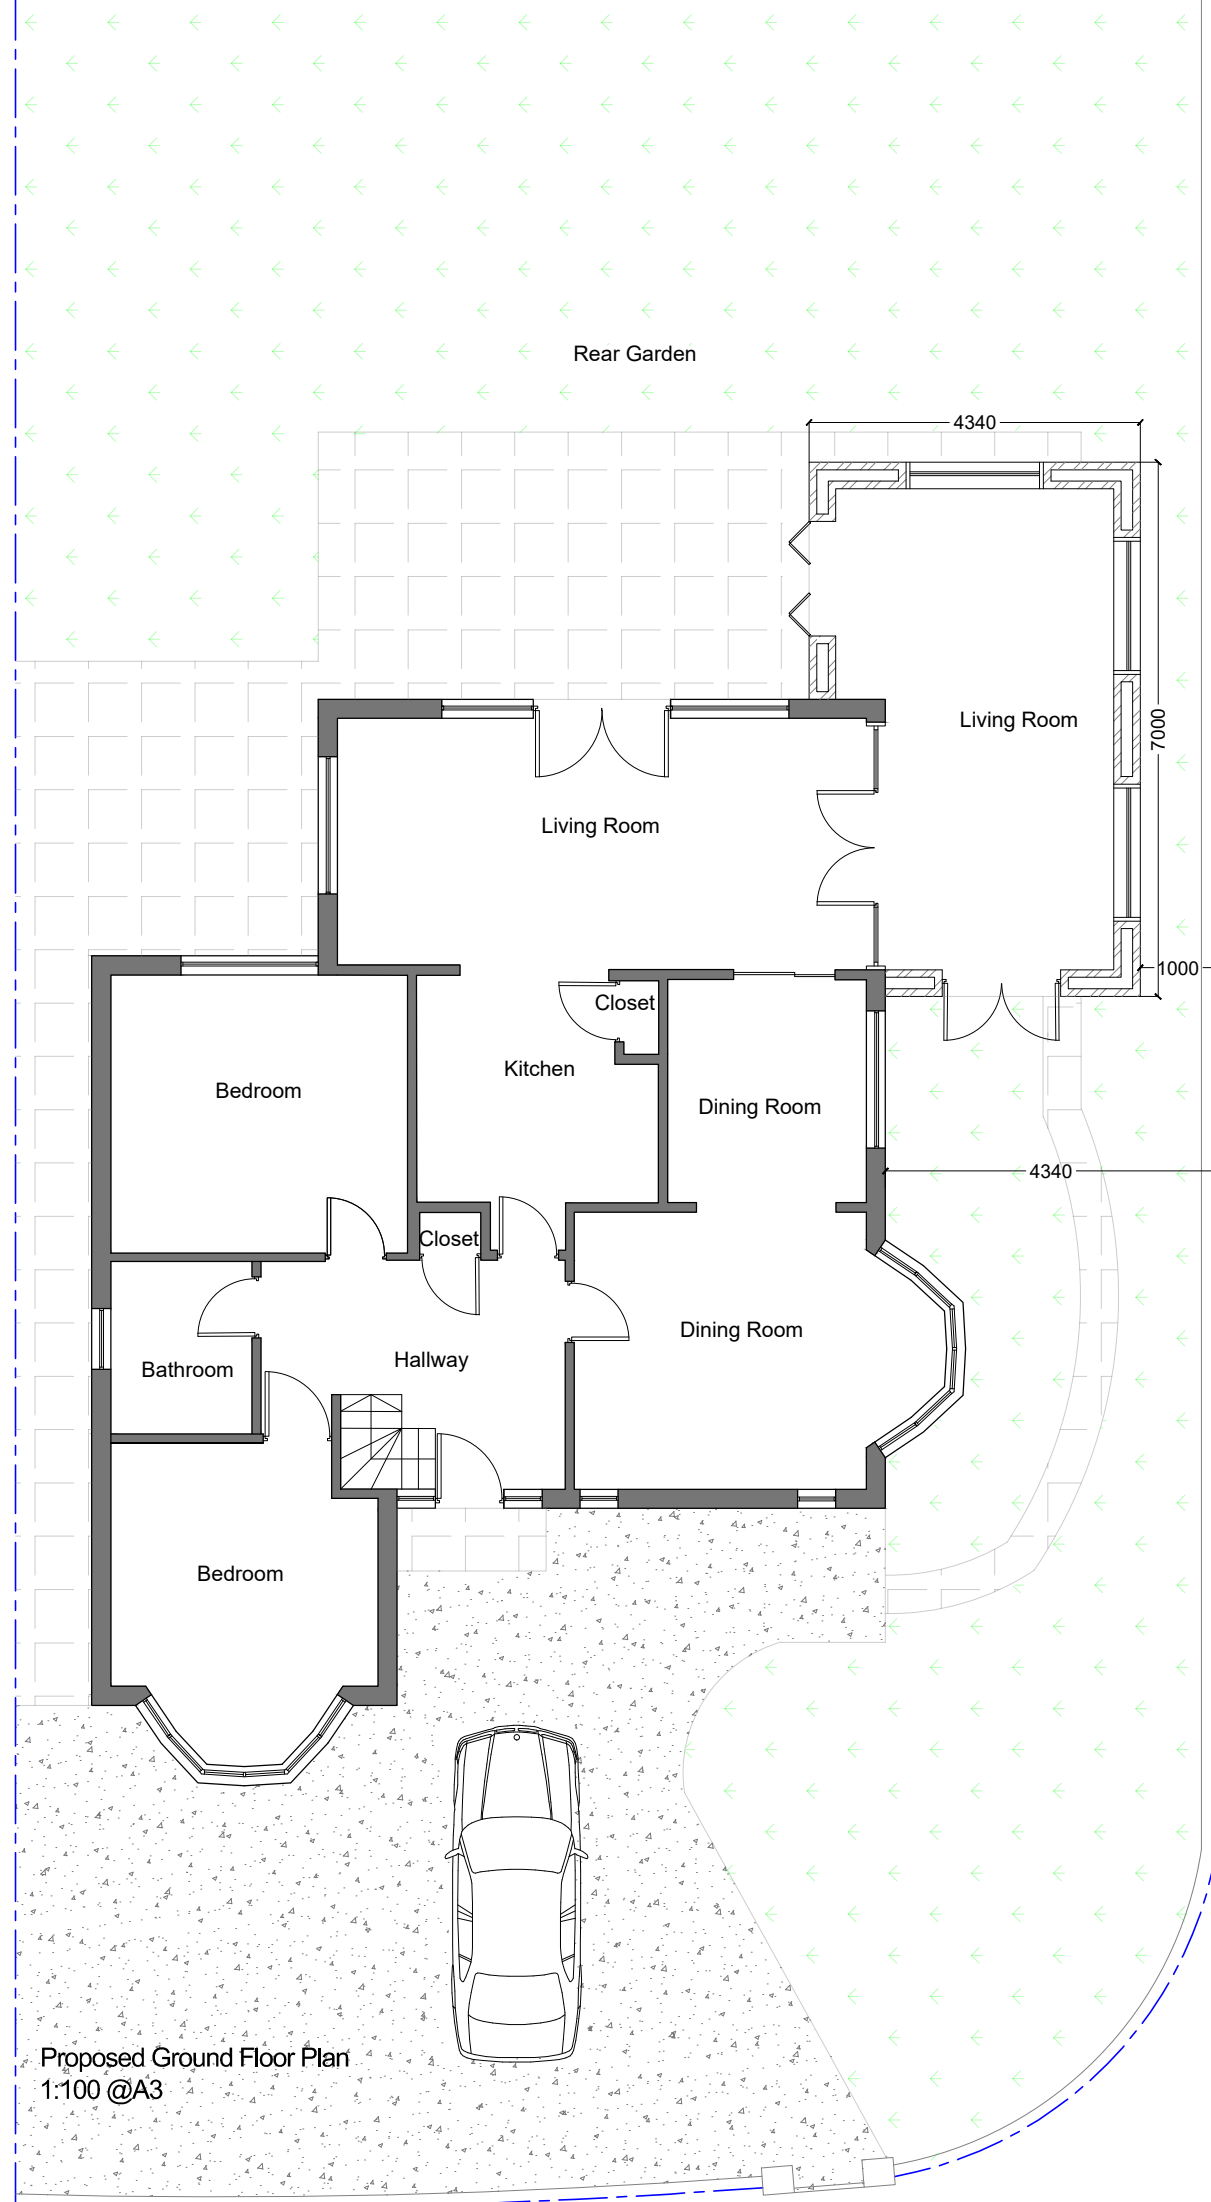

Proposed Ground Floor Plan
1:100 @A3

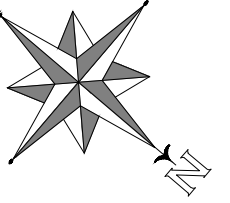

- EXISTING WALLS
- NEW CAVITY WALLS
- NEW STUD WALLS



NA PLANNING LTD

19 St James Park road, Shirley,
Southampton, SO16 6HL
TEL: 077 4569 6432
E-MAIL: info@naplanning.co.uk
WEB: www.naplanning.co.uk

Project
2 Sarum Road, Chandlers Ford, SO53 2AN

Drawing
Single Storey Side Extension

Title
Existing & Proposed Ground Floor Plans

Drawing Status:

Scale 1:100 @ A3	Drawn N.ALI	Date 09.05.2023
Project 339	Page 02	Revision P5