




Front Elevation - As Existing
Elevations Scale 1:100


0 1m 2m 3m 4m 5m

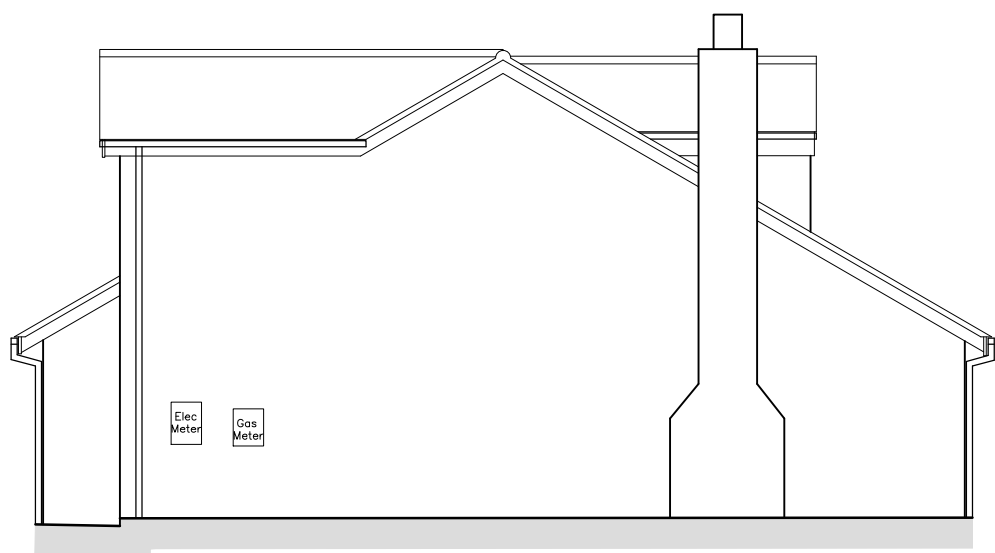


Rear Elevation - As Existing
Elevations Scale 1:100



Rear Elevation - As Existing
Elevations Scale 1:100


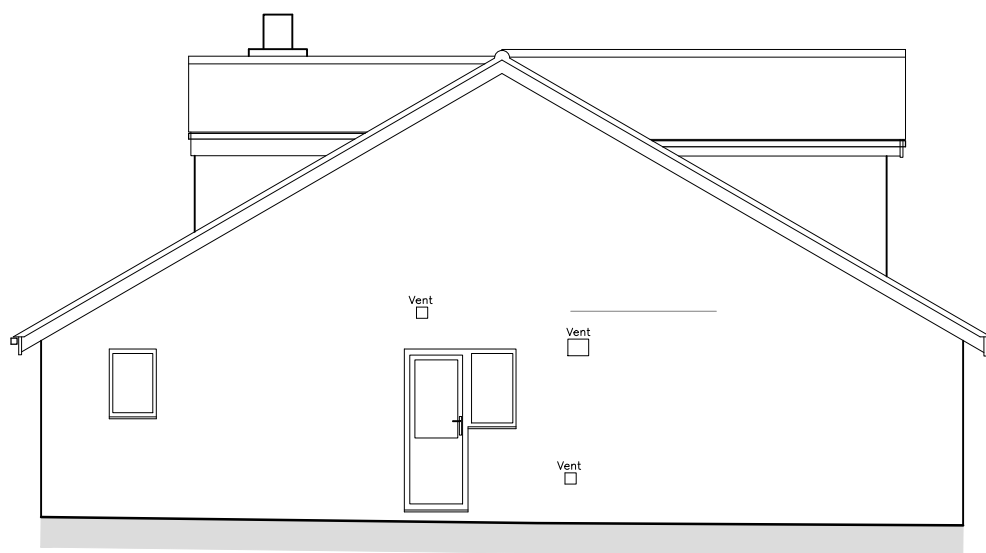


Side Elevation - As Existing
Elevations Scale 1:100

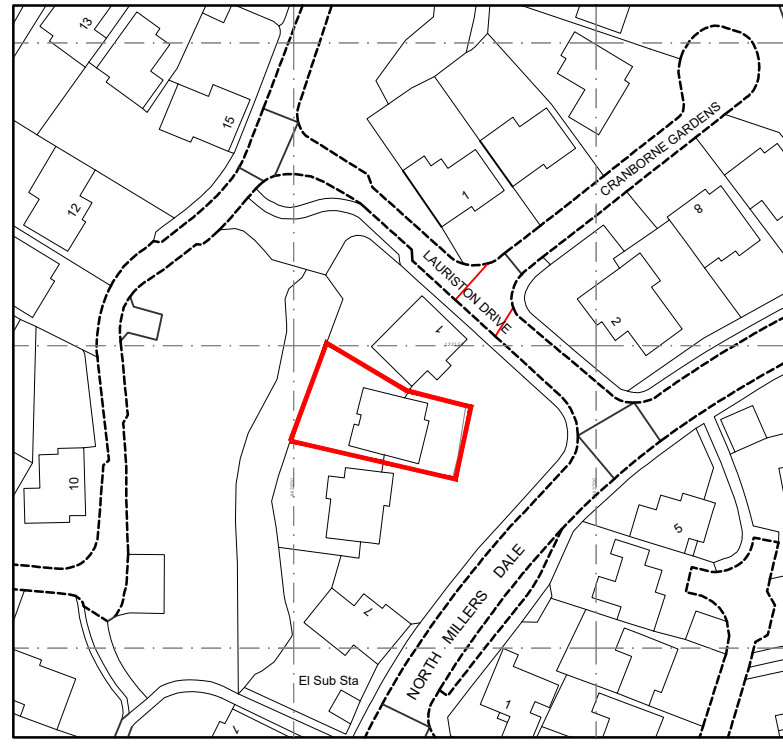



Location Plan -As Existing
Scale 1:1250

0 10m 20m 30m 40m 50m

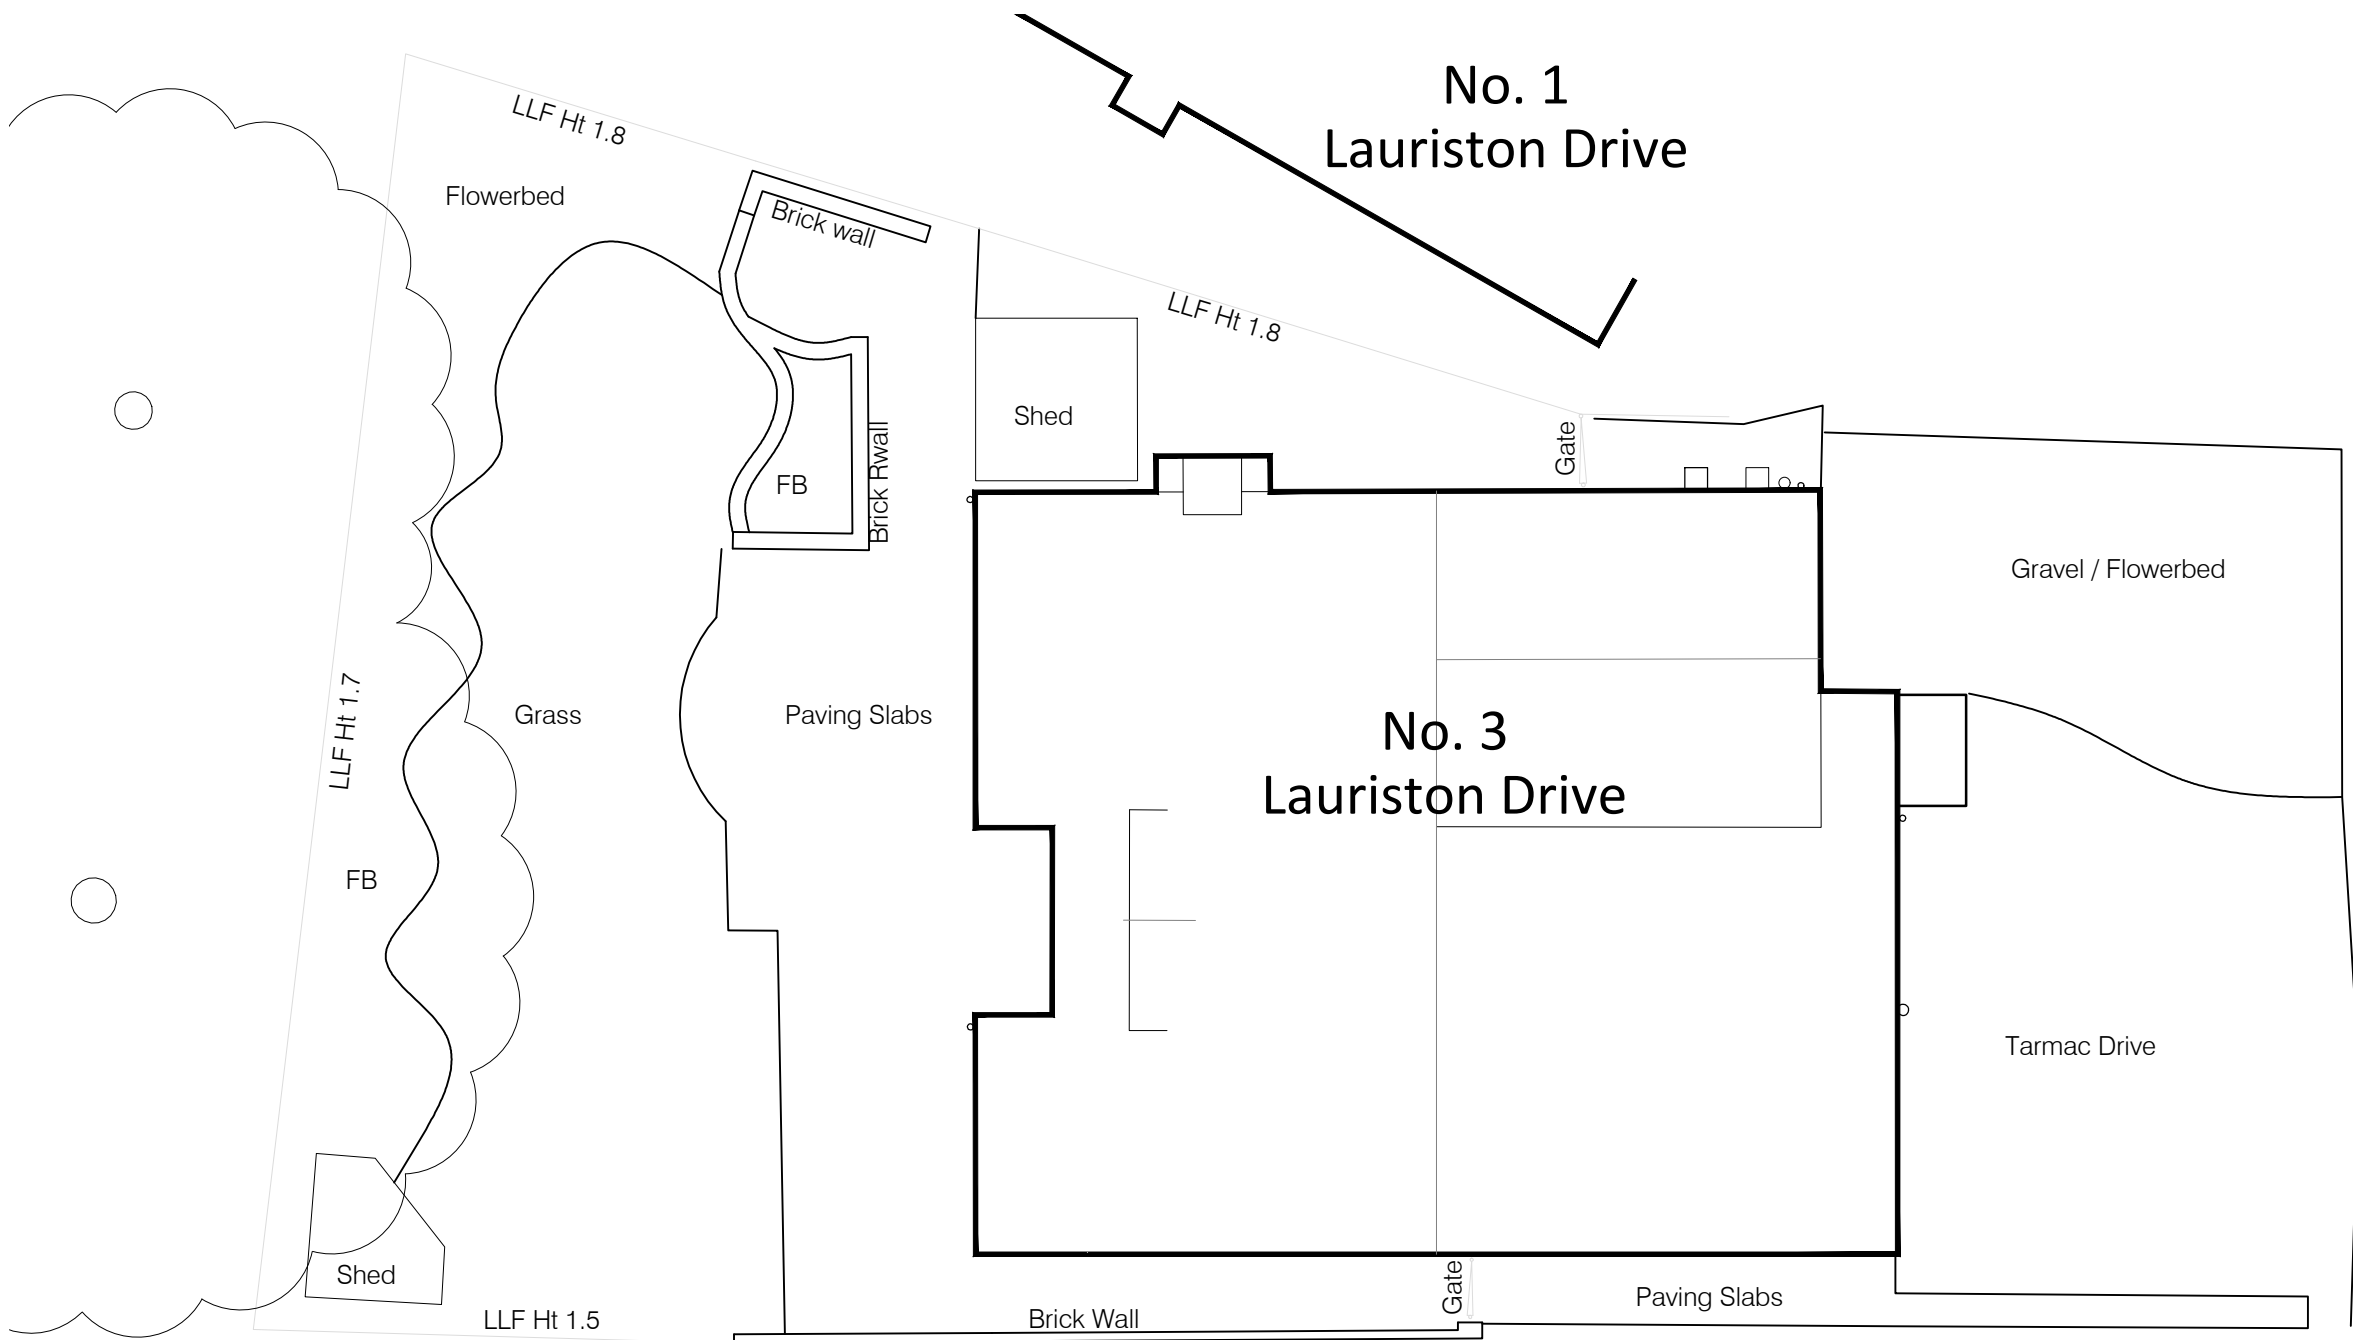 

Site Plan - As Existing
Elevations Scale 1:100

0 1m 2m 3m 4m 5m

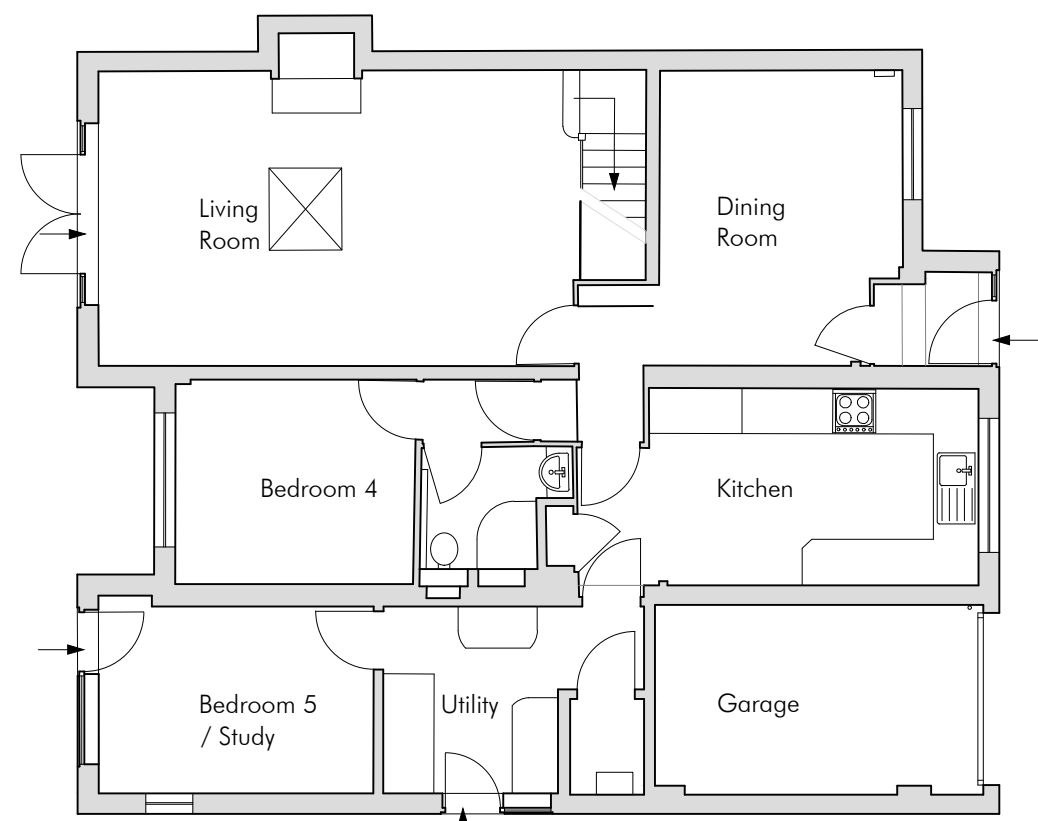 

Ground Floor Plan - As Existing
Floor Plan Scale 1:100


0 1m 2m 3m 4m 5m



Front Elevation - As Proposed
Elevations Scale 1:100

0 1m 2m 3m 4m 5m


Original Drawing Size: A1

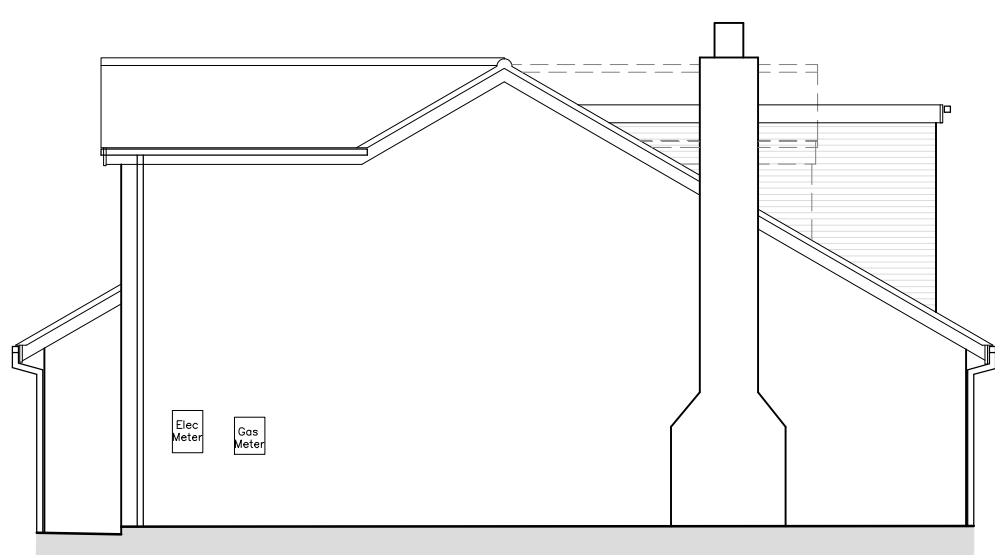

Side Elevation - As Proposed
Elevations Scale 1:100




Rear Elevation - As Proposed
Elevations Scale 1:100

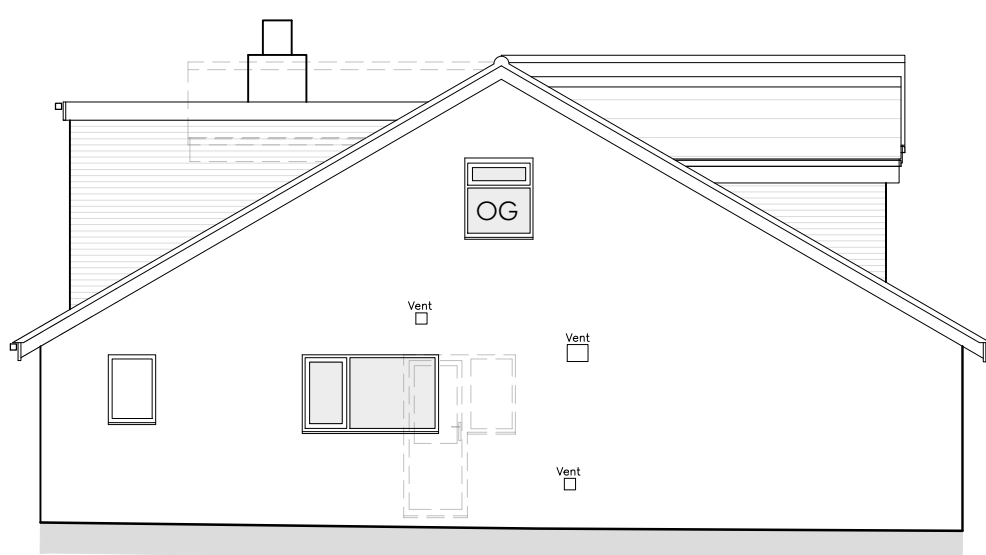

Side Elevation - As Proposed
Elevations Scale 1:100



NOTES FOR THE PROPOSED WORKS:

Brickwork - Mix of Red/ Orange to match main house
Dormer - Brown Timber cladding to match existing
Roof - Brown Plain tiles to match main house
Roof (Flat) - Rubber EPDM roof
Upvc - Brown window/doors
Rwps - Black to match existing & to be extended as required

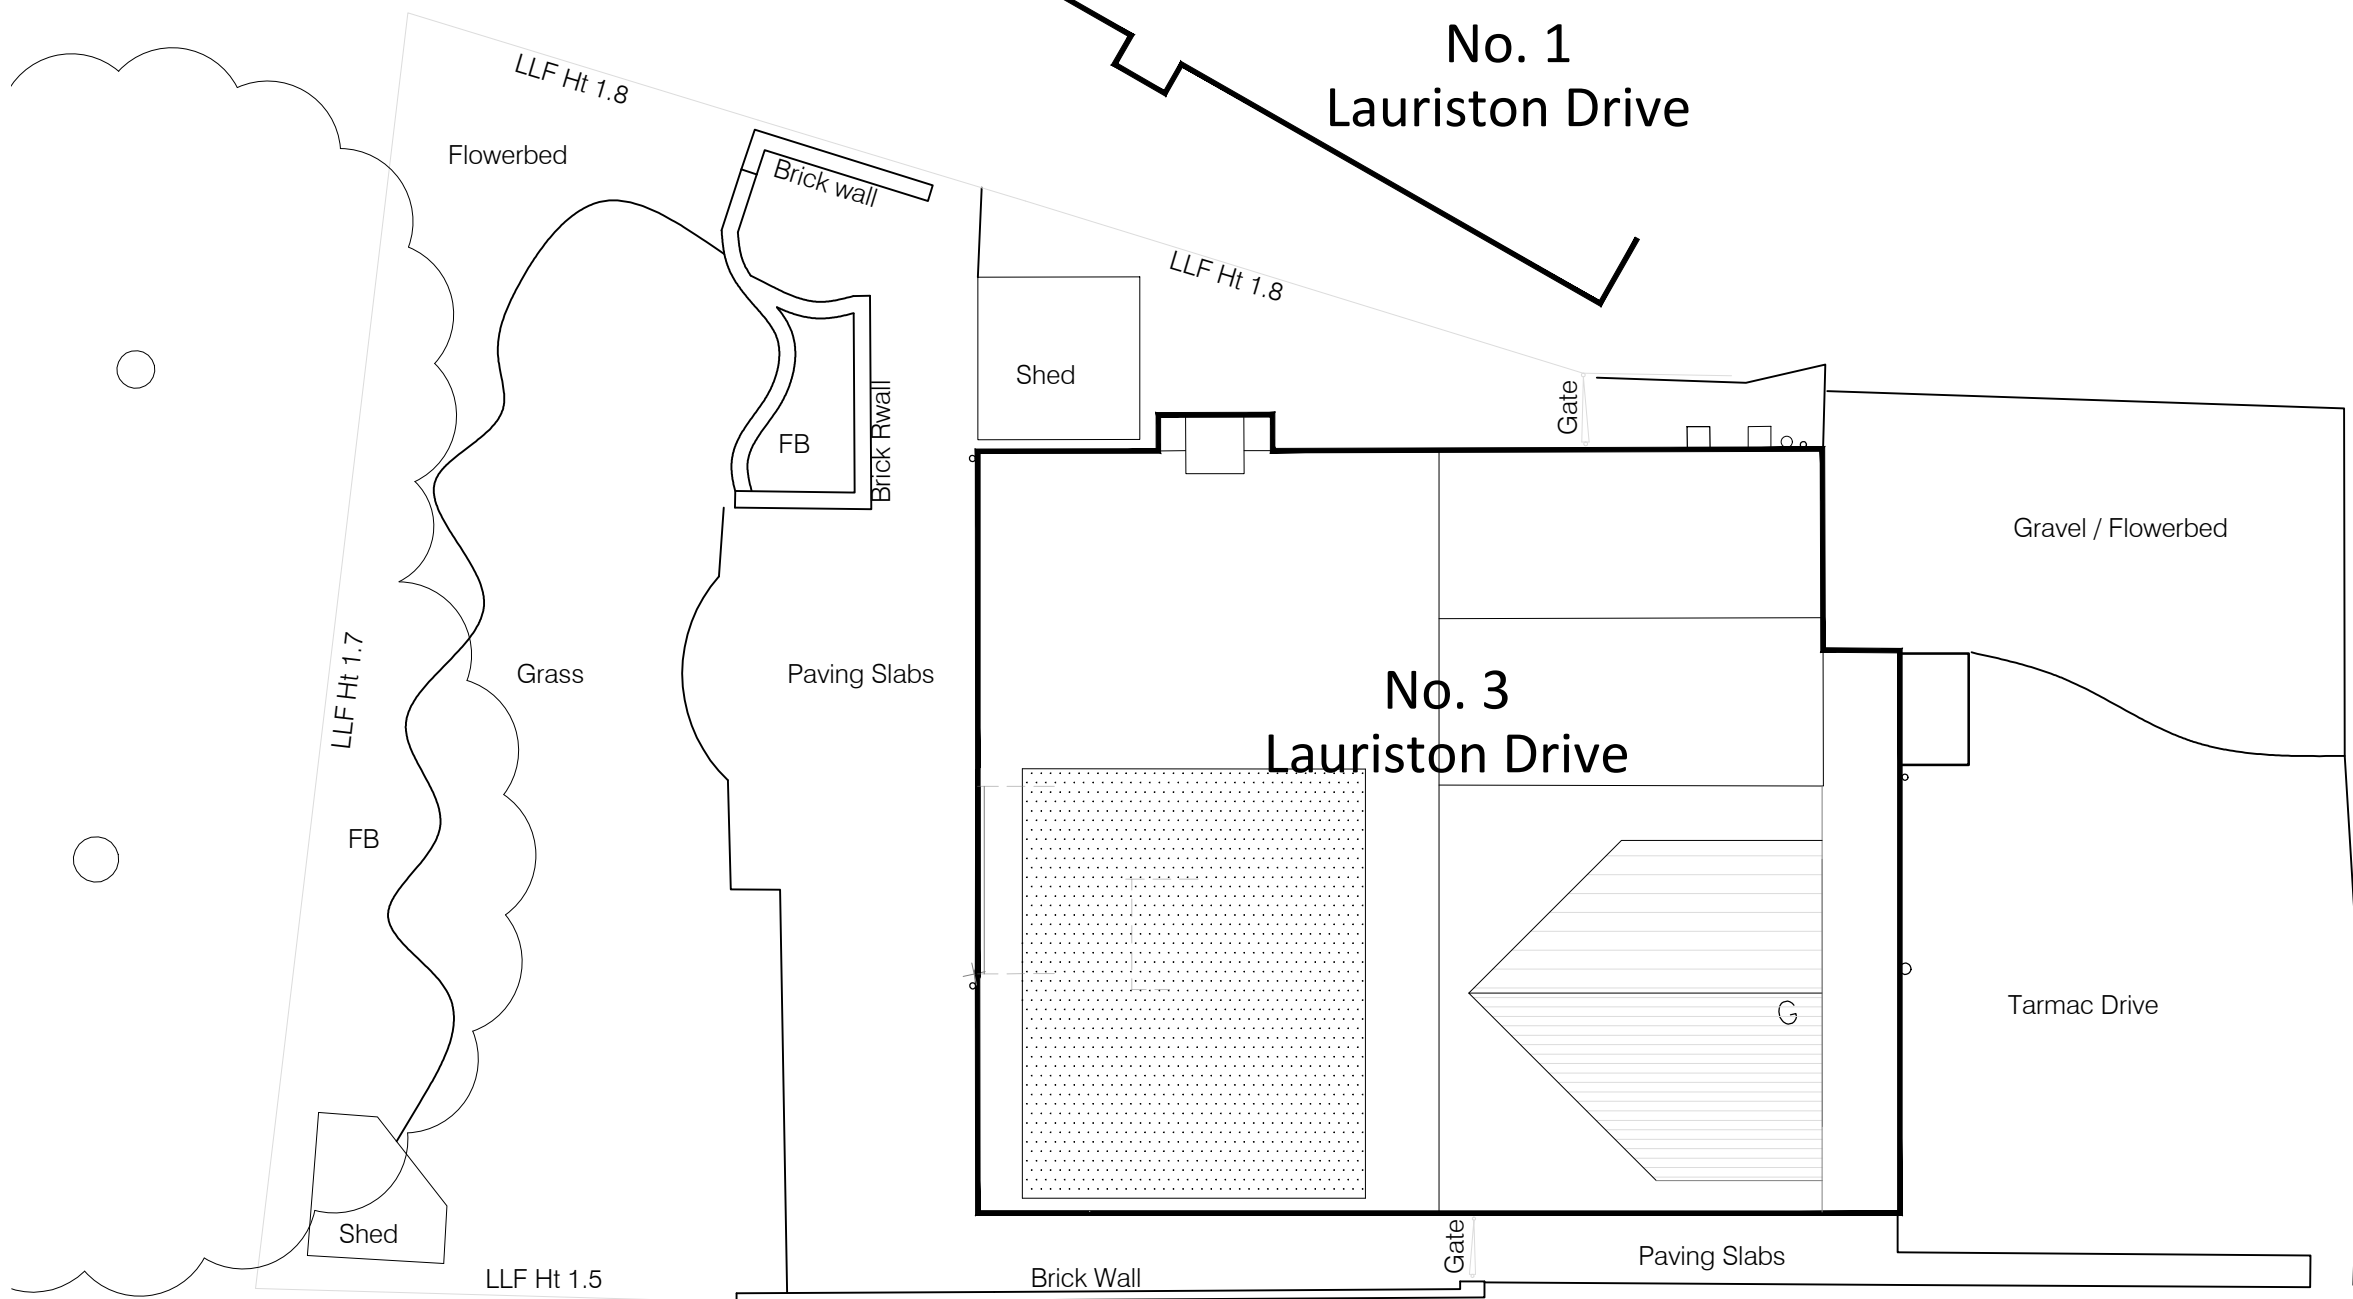


Site Plan - As Proposed
Elevations Scale 1:100

0 1m 2m 3m 4m 5m

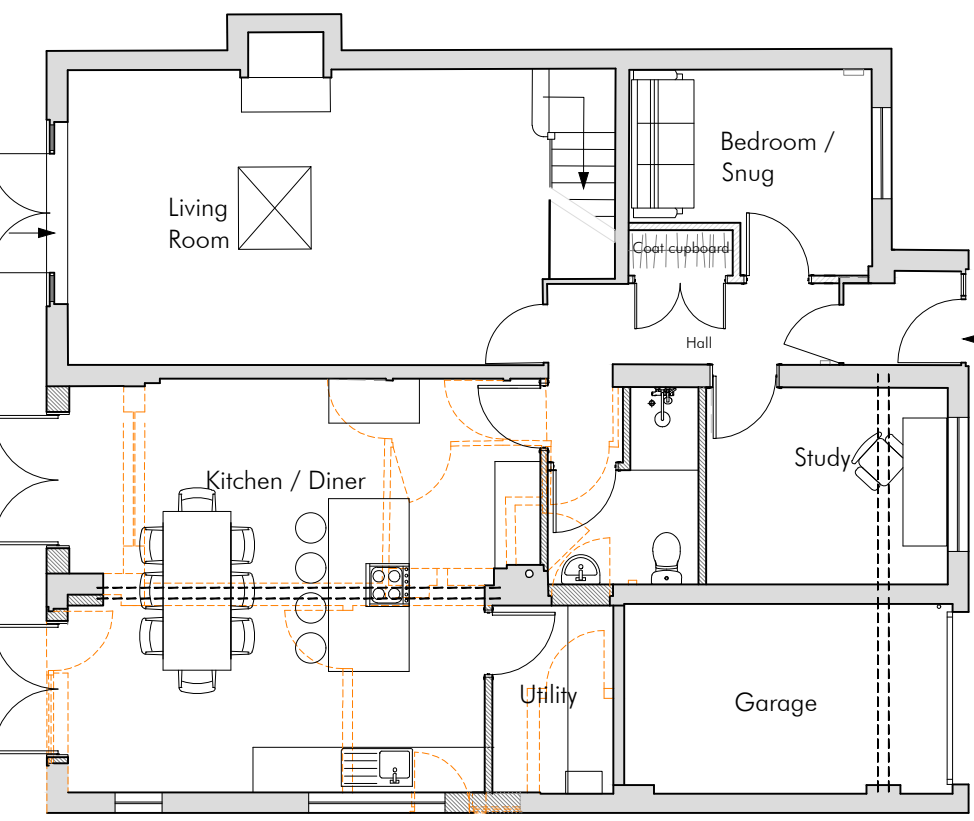 

Ground Floor Plan - As Proposed
Floor Plan Scale 1:100

0 1m 2m 3m 4m 5m

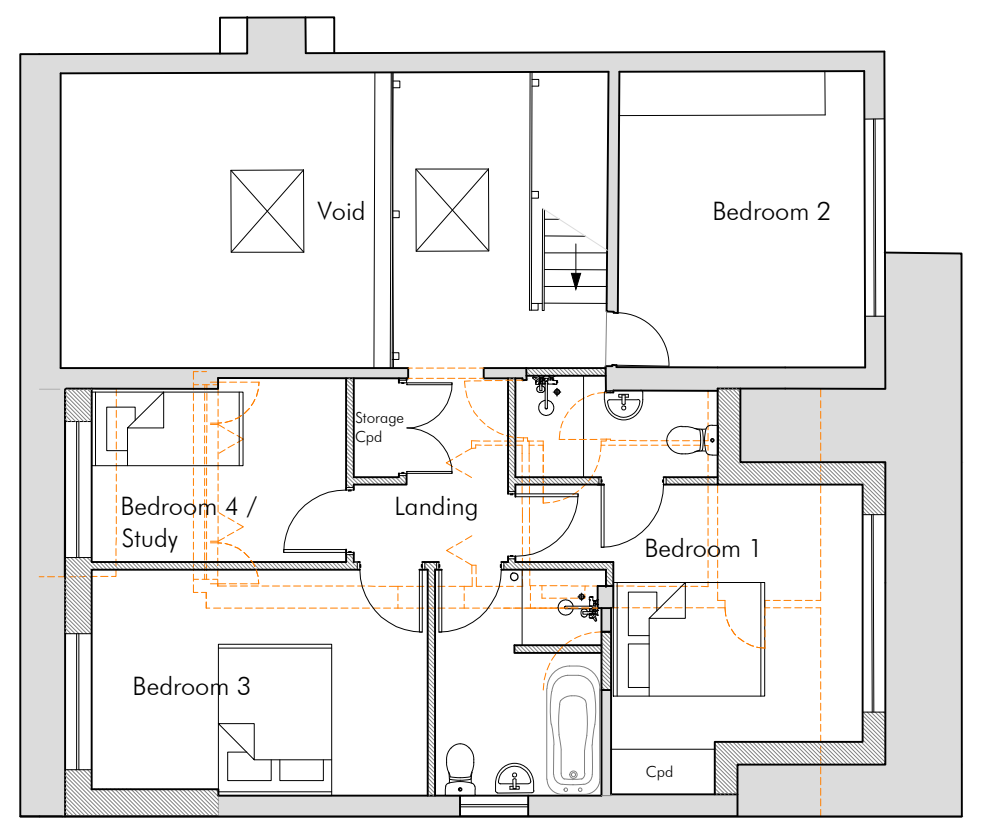

First Floor Plan - As Proposed
Floor Plan Scale 1:100

B	Rear Dormer adjusted	02.06.2023
A	Front dormer and layout adjusted	02.06.2023
No.	Description	Date

SC Architecture
Anchor House, School Lane
Chandlers Ford, Eastleigh
Hampshire SO53 4DY

T: 023 8026 9222
E: info@sc-architecture.co.uk
W: www.sc-architecture.co.uk

RIBA
Chartered Practice

Drawing Title:
Plans & Elevations
As Existing & Proposed

Project Title:
3 Lauriston Drive
Chandlers Ford
SO53 1PW

Drawing No.:
4358-P-01

Revision: B

Date: February 2023

Scale: As Shown

Drawn: HLE

Checked: MSS

This drawing is the copyright of the company and must not be reproduced or used without permission. Annotated dimensions are to be taken in preference to scaled dimensions and site dimensions must be checked before work is commenced