


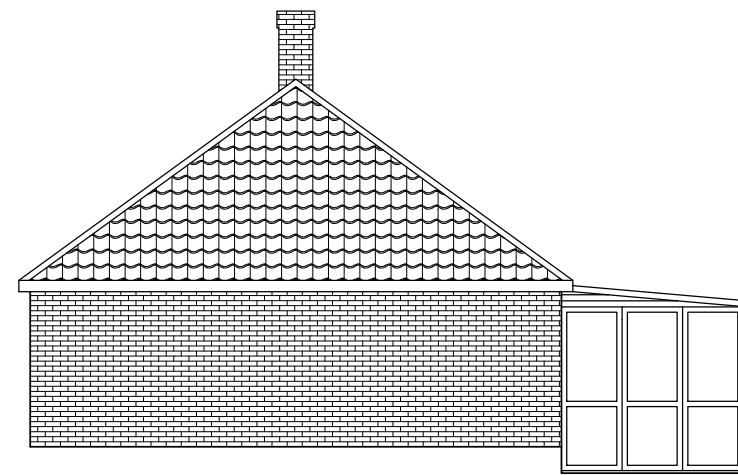


Existing North Elevation




Existing East Elevation



Existing South Elevation

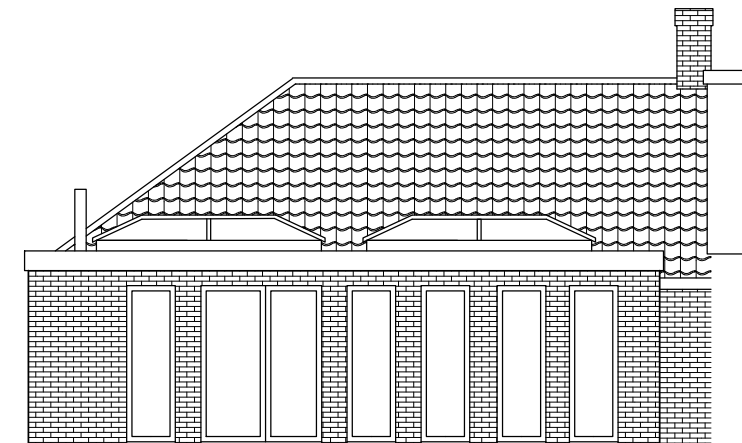


Proposed North Elevation

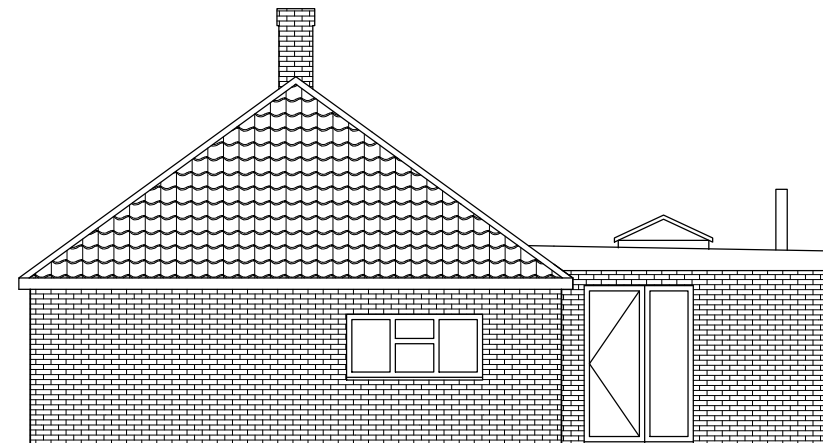


Proposed East Elevation



Proposed South Elevation

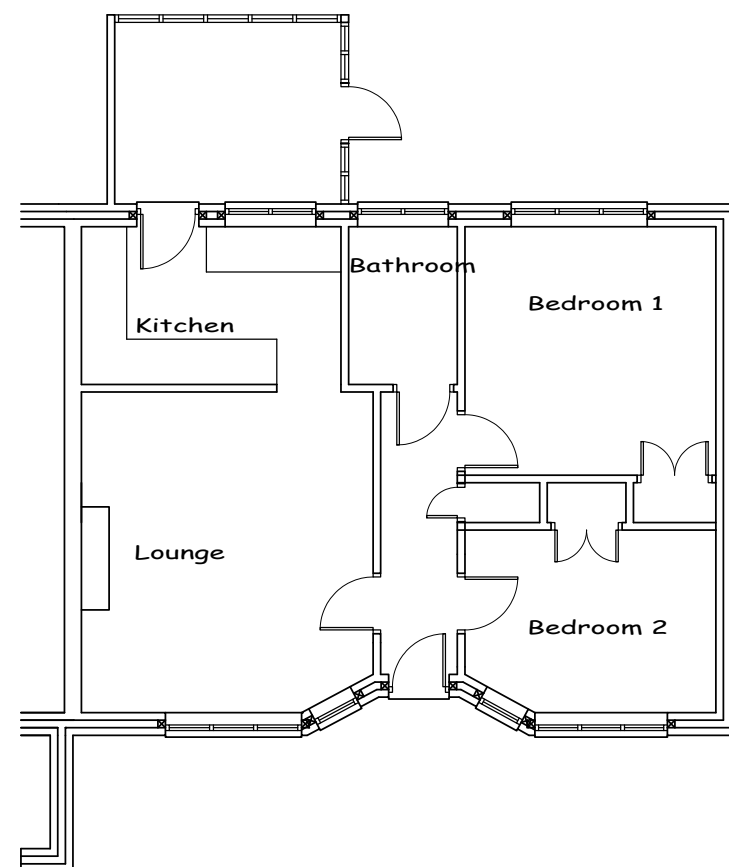

Existing Ground Floor

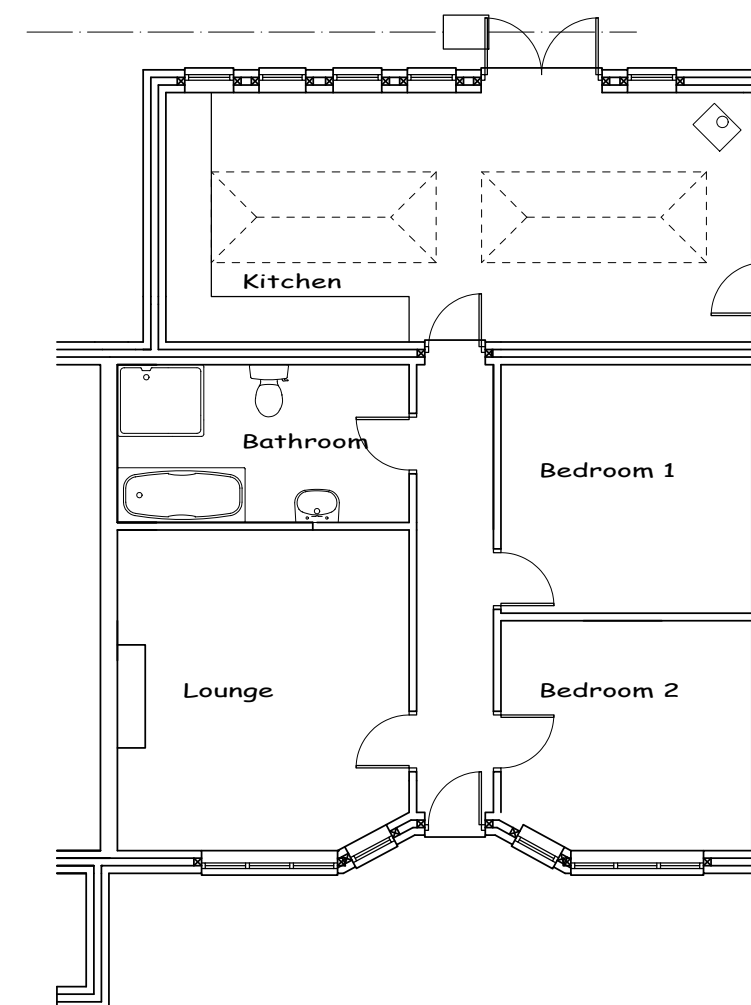

Proposed Ground Floor

5th June 2023

Drawings produced for:

Home Address: 2 Avon Way,  
West end,  
Southampton,  
SO30 3PY

Site Address: 2 Avon Way,  
West end,  
Southampton,  
SO30 3PY

This drawing is the copyright of R & G Design and may not be copied, altered or reproduced in anyway without written authorization. Do not scale from this drawing. Drawing for planning purposes only all dimensions to be checked on site prior to the commencement of any work.

R & G DESIGN

R & G Design  
San Remo  
Little Bull Lane,  
Waltham Chase,  
SO32 2LT

randgdesign@hotmail.co.uk  
Phone George on 07597116637

A2


Drawing Number

Lewis 382.1

Drawing Scales

Scale 1:100  
Scale 1:50  
Scale 1:20

1. Metre  
1. Metre  
1. Metre

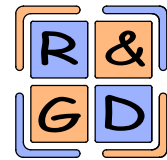 **R&G Design**  
ARCHITECTURAL SERVICES