




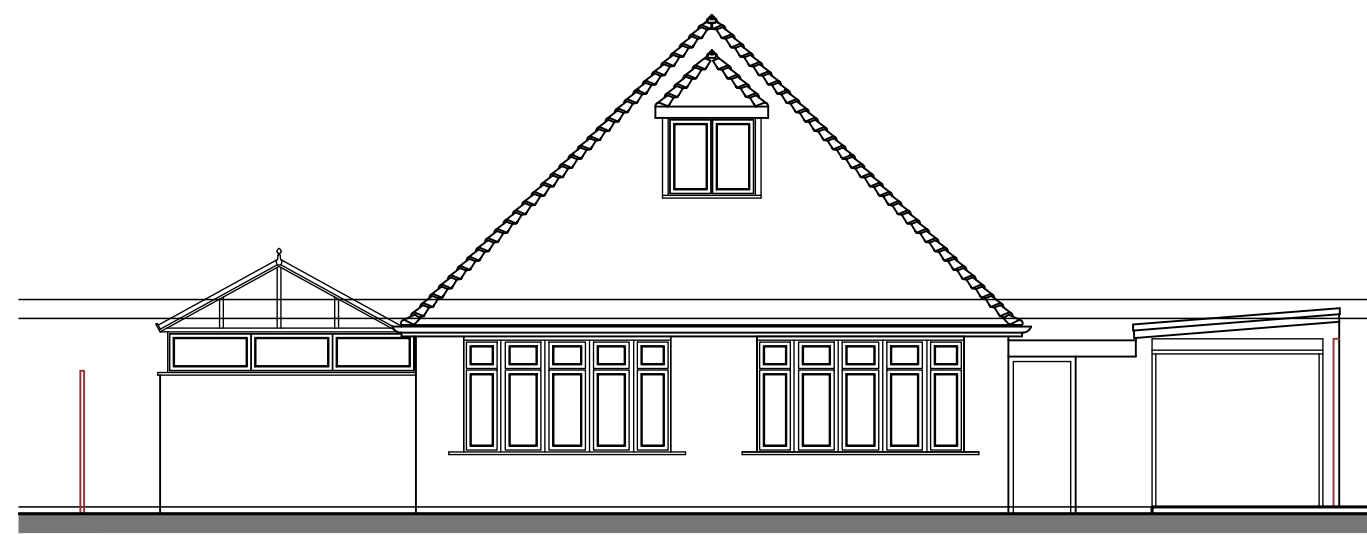


EXISTING FRONT ELEVATION
1:100@A1

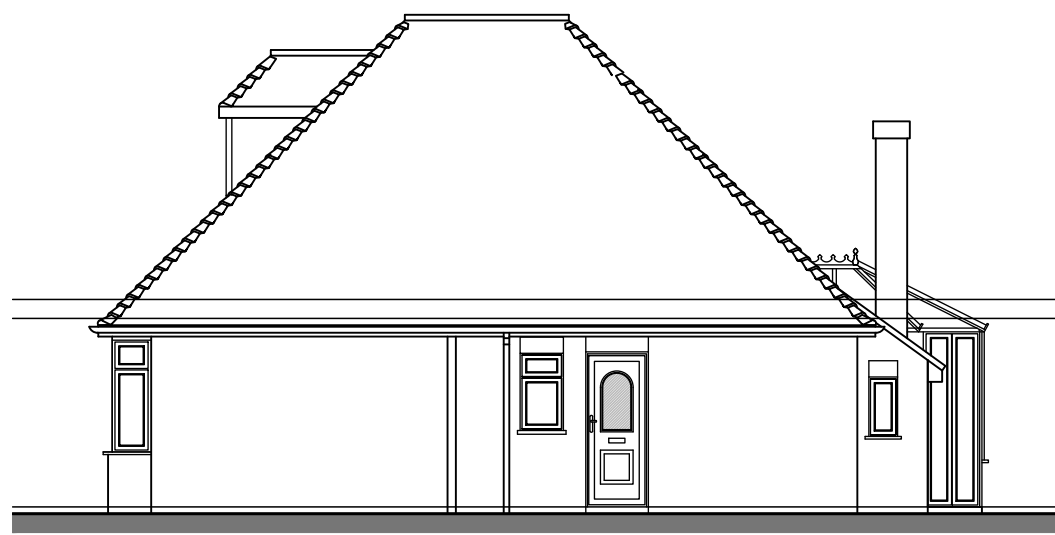


EXISTING SIDE ELEVATION
1:100@A1

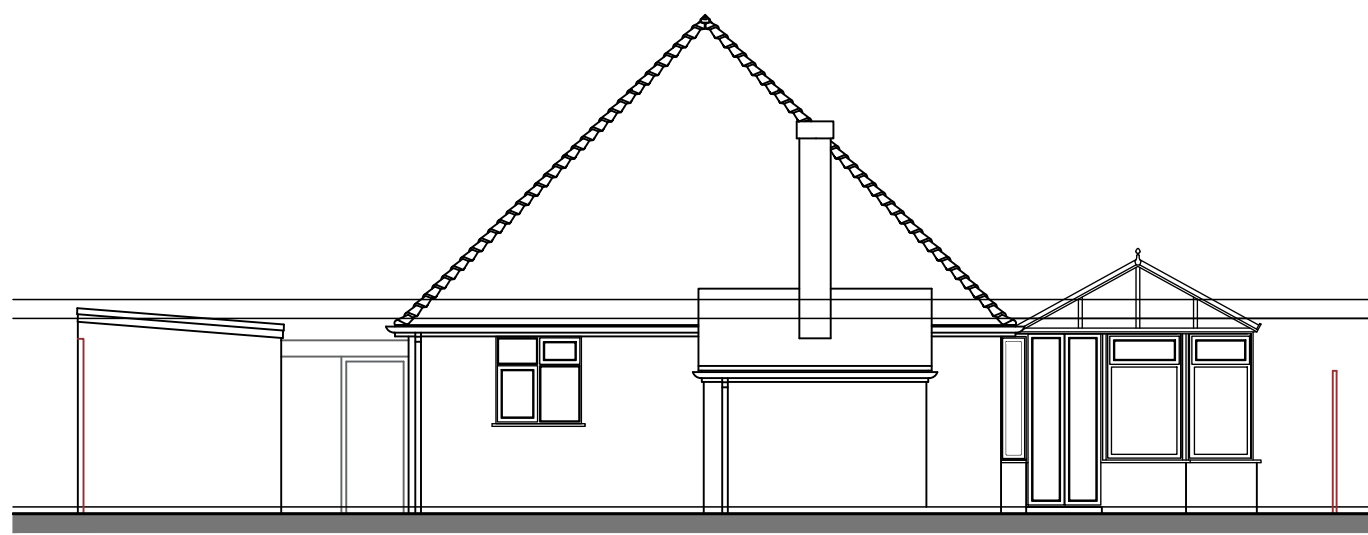

EXISTING REAR ELEVATION
1:100@A1

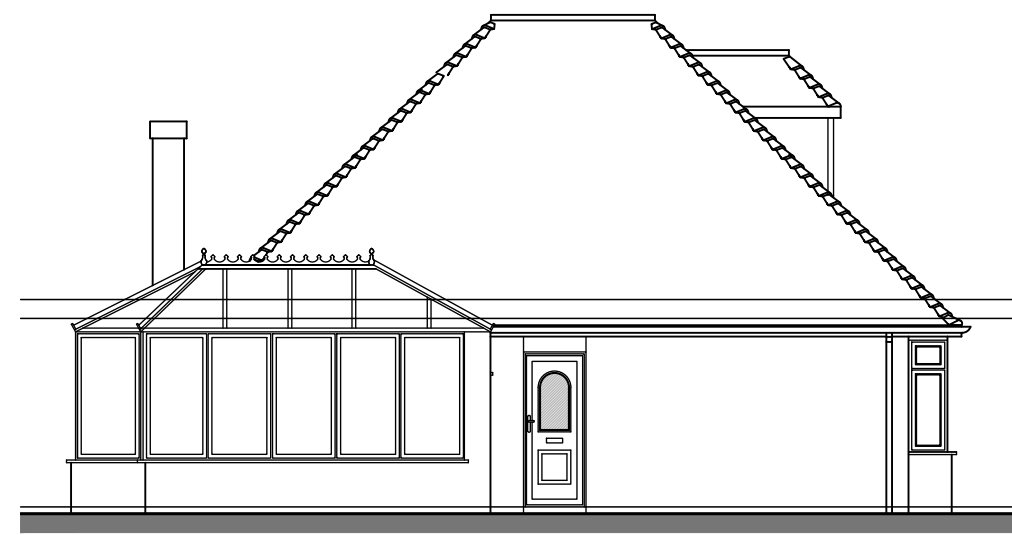


EXISTING STREET SCENE
1:100@A1

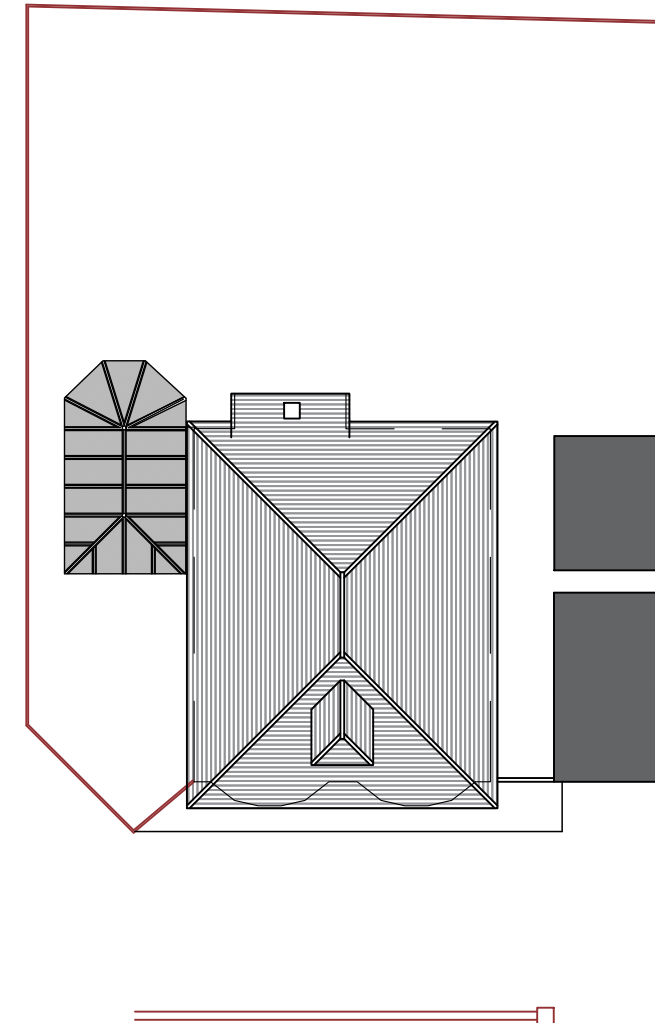


EXISTING SITE PLAN
1:200@A1



EXISTING GROUND FLOOR PLAN
1:50@A1

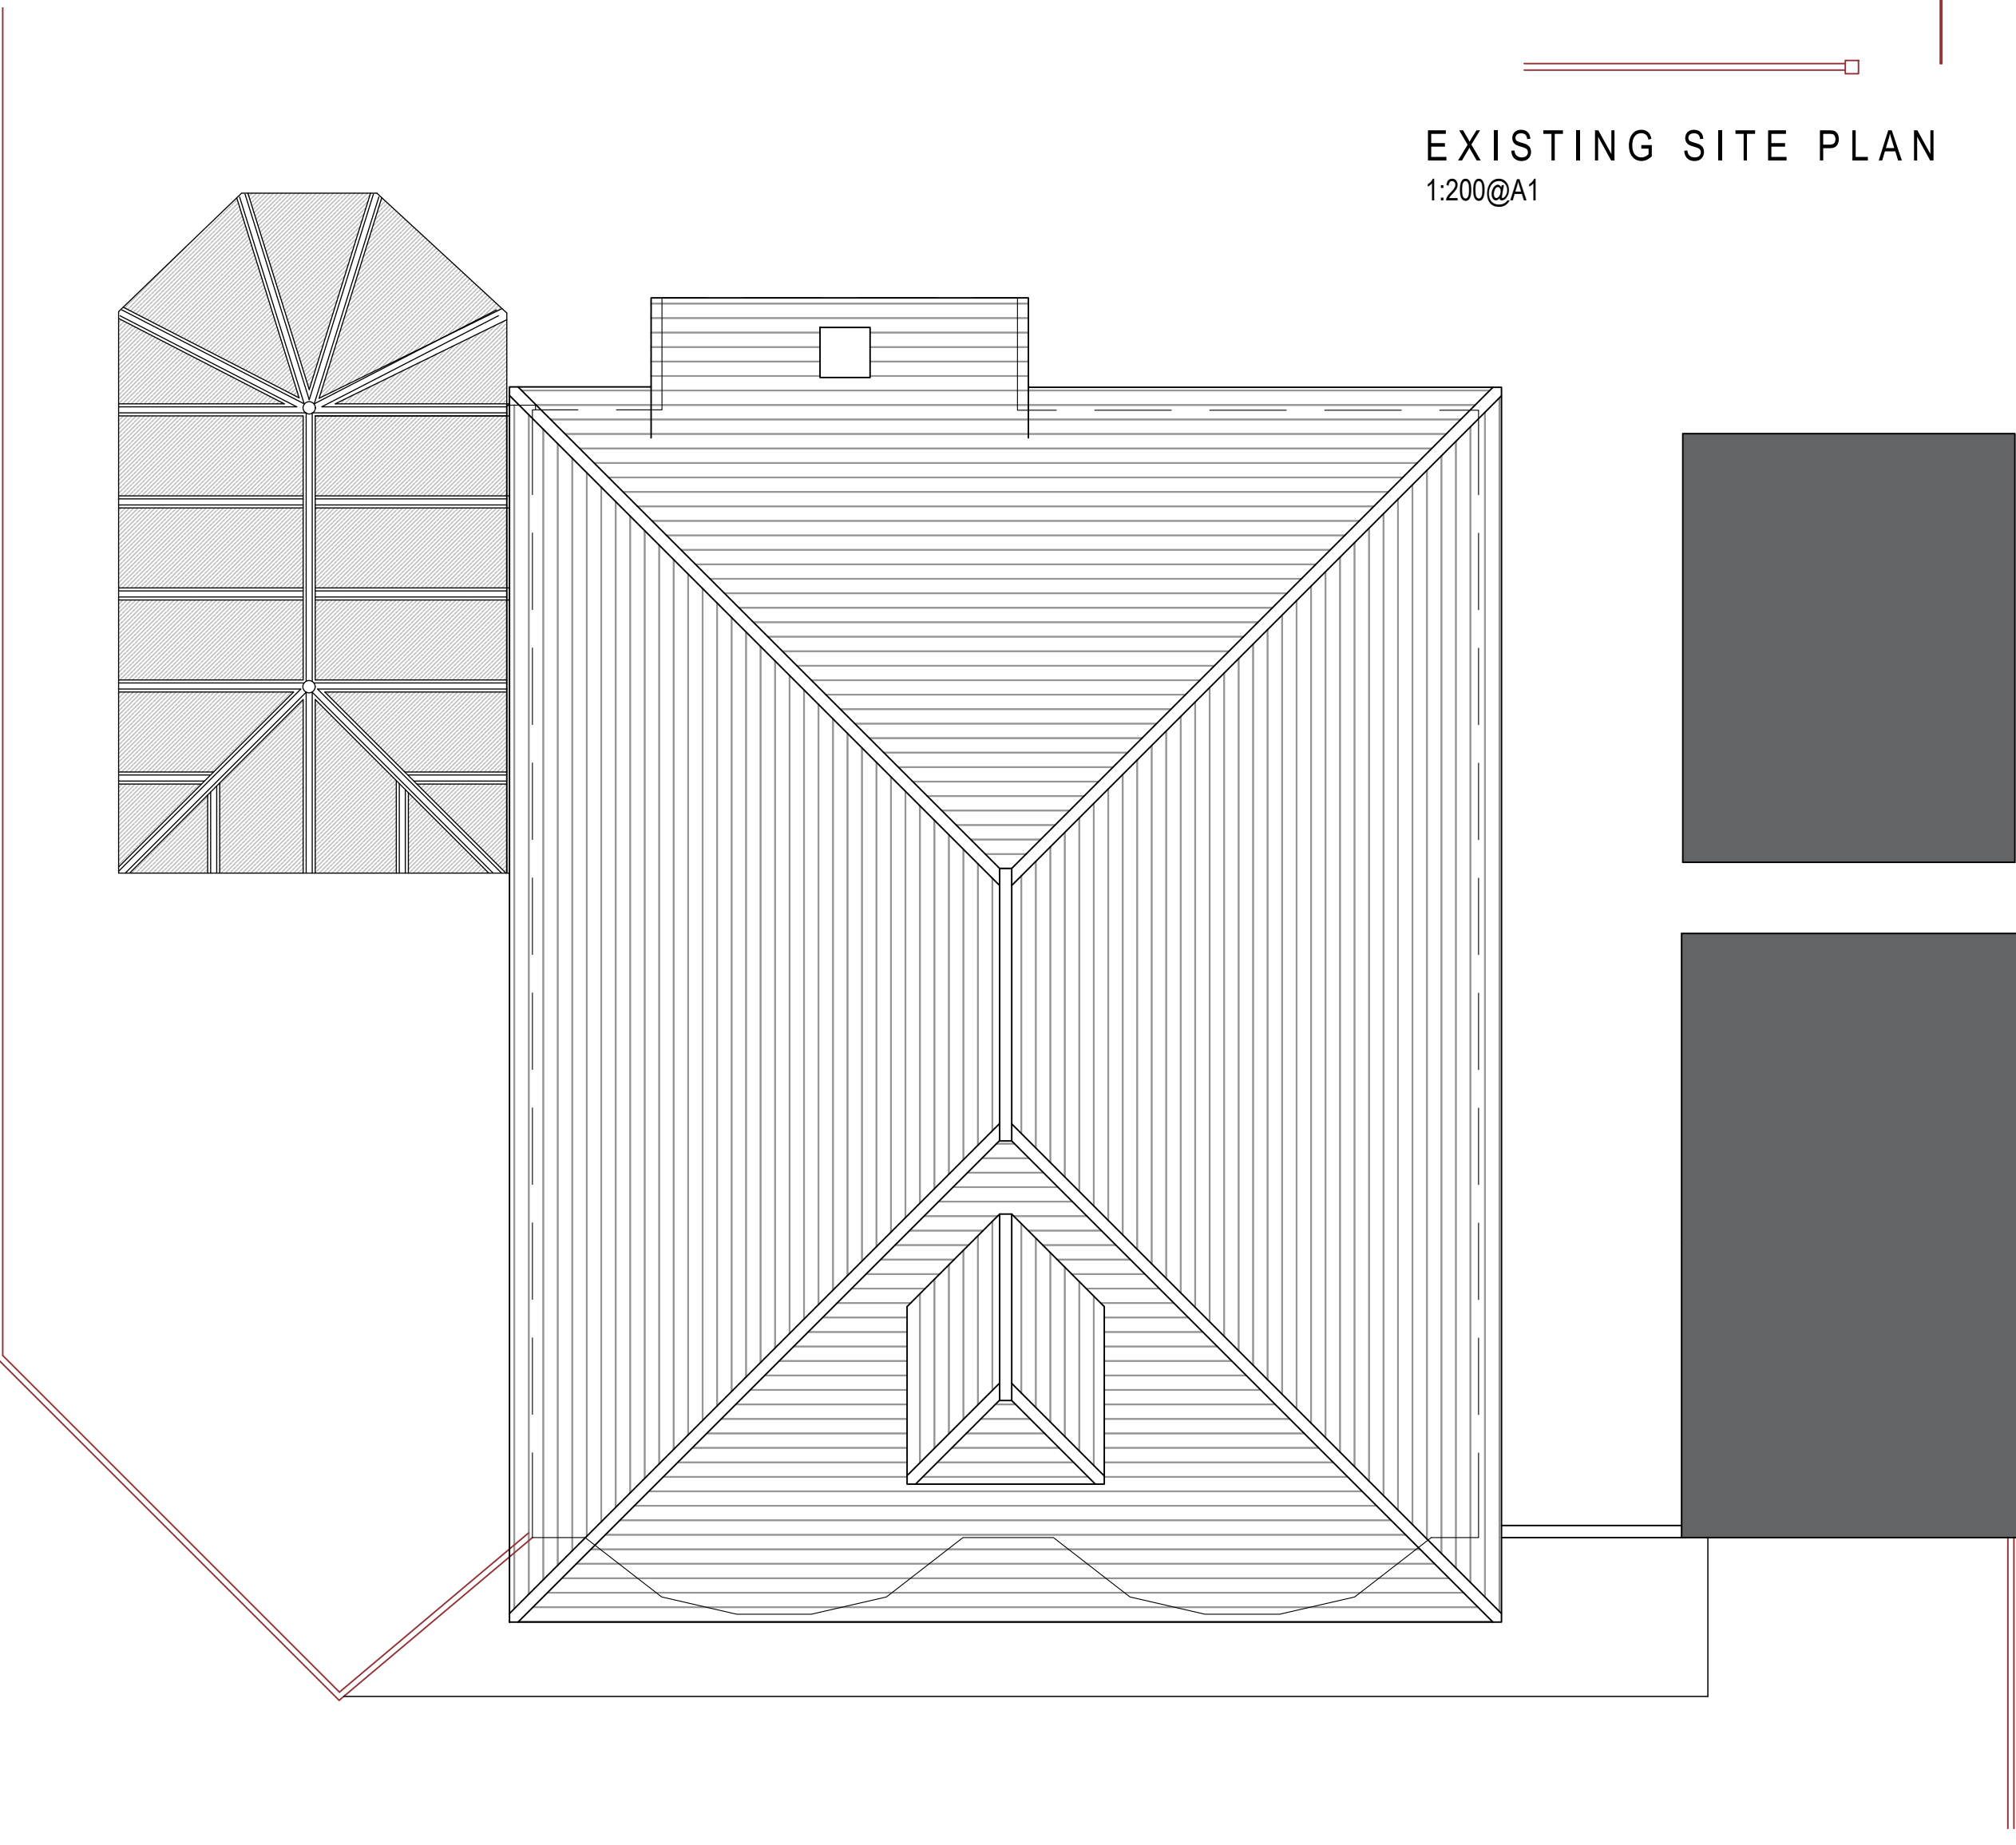

EXISTING ROOF PLAN
1:50@A1

 

NOTES

DO NOT SCALE FROM THIS DRAWING.
ALL DIMENSIONS TO BE CHECKED ON SITE.
COPYRIGHT PROTECTED.

ORIGINAL A1

REVISIONS:

REV A:

JOB TITLE:

PROPOSALS AT:
16 SOUTHDENE ROAD,
CHANDLER'S FORD,
EASTLEIGH,
SO53 3DU

PLANNING

CONTACT:

07988518827
dwilliams@willowarchitecture.co.uk

SUE GRAY

CLIENT:



DRAWING TITLE:

EXISTING PLANS AND ELEVATIONS

DRAWN BY:

DTW

DATE:

27/01/23

SCALE:

VARIES@A1

DRAWING NO:

2066-001