



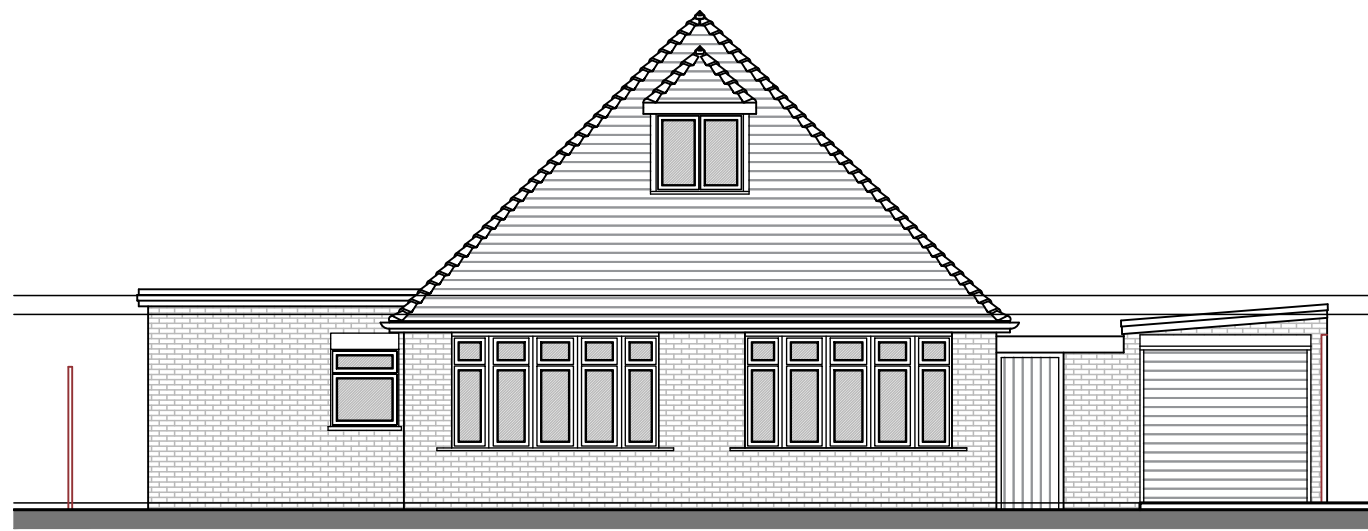


PROPOSED FRONT ELEVATION
1:100@A1




PROPOSED SIDE ELEVATION
1:100@A1

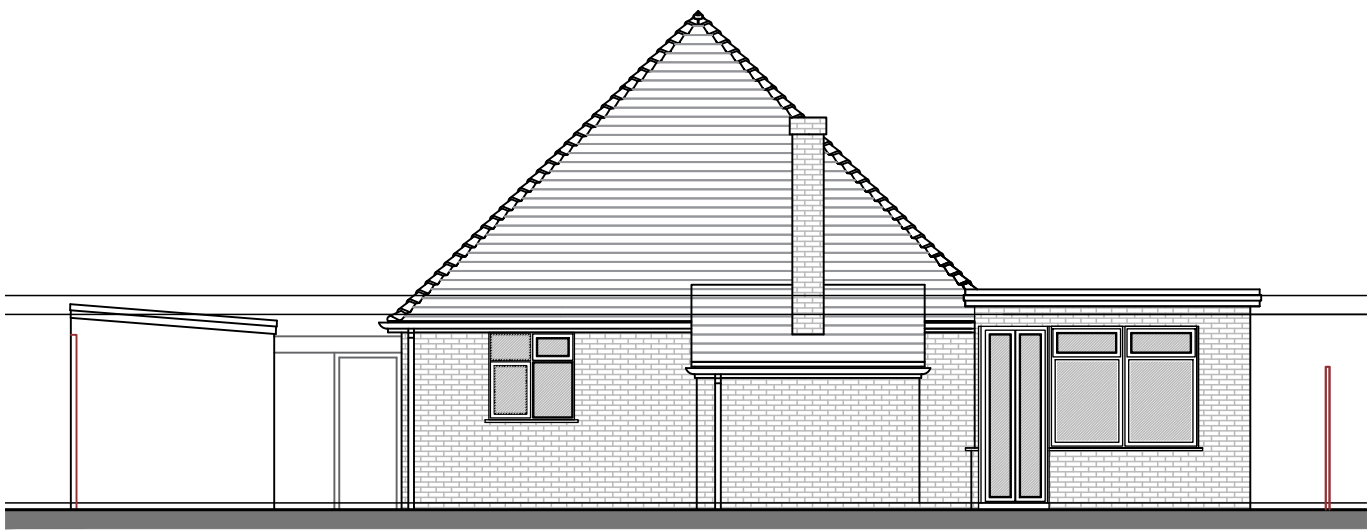

PROPOSED REAR ELEVATION
1:100@A1

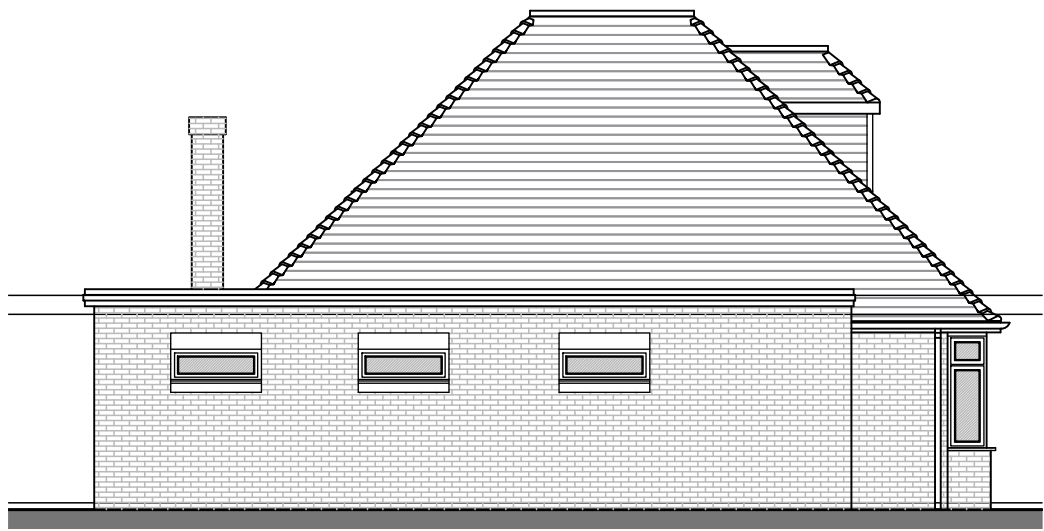


PROPOSED SIDE ELEVATION
1:100@A1

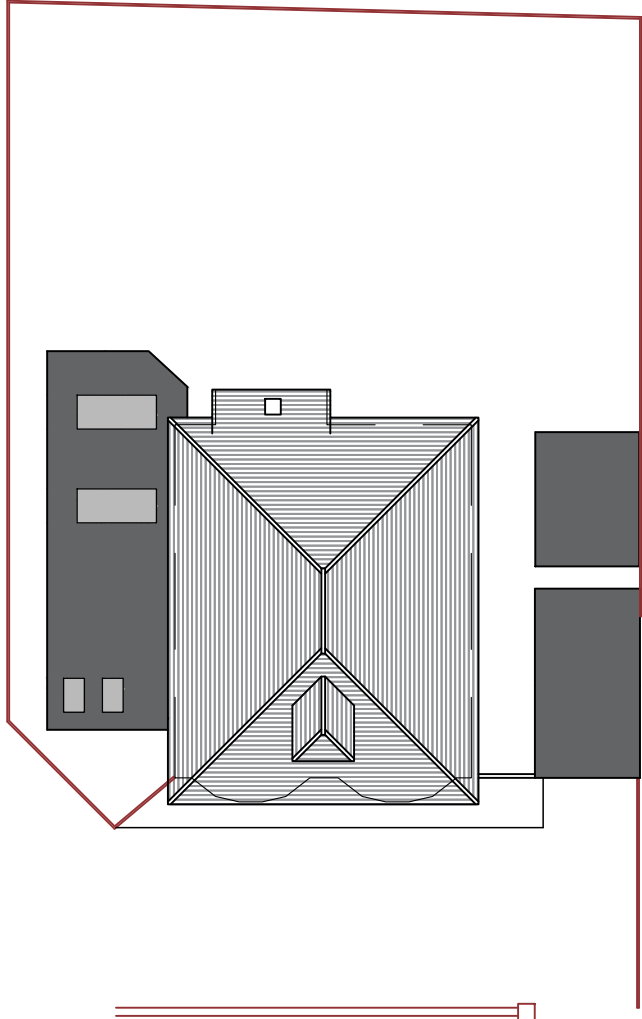


PROPOSED SITE PLAN
1:200@A1



PROPOSED GROUND FLOOR PLAN
1:50@A1

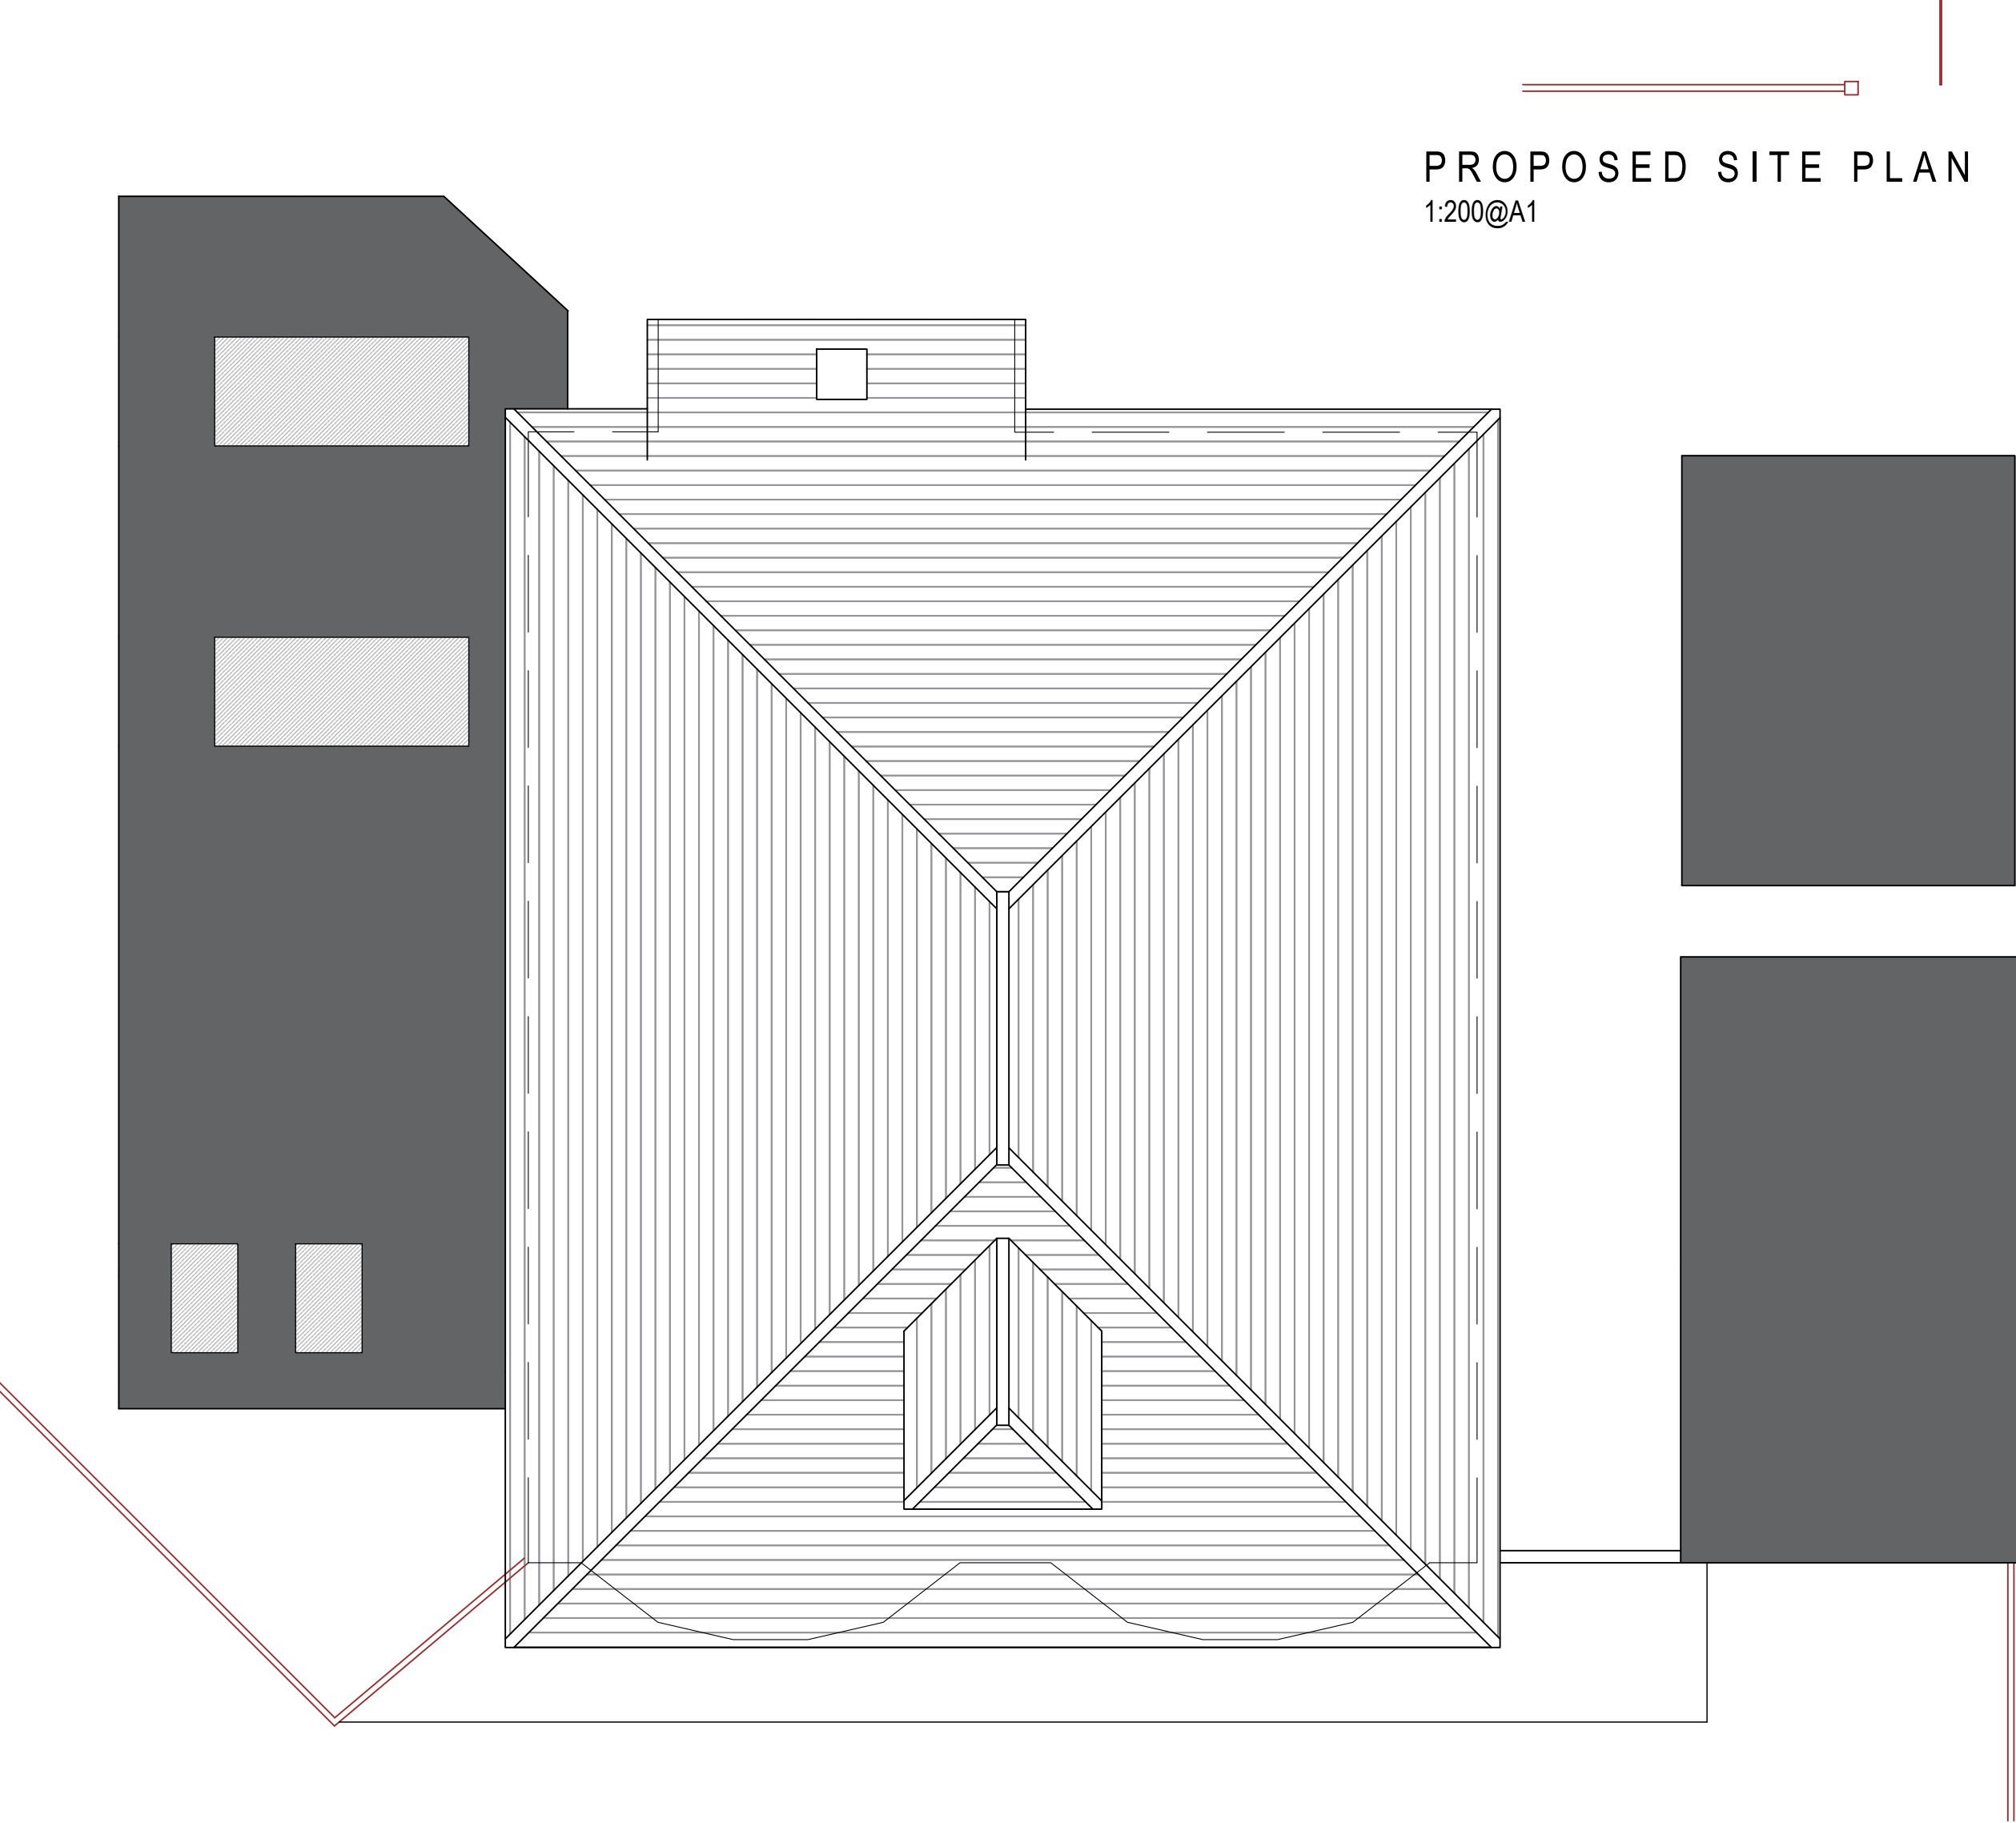

PROPOSED ROOF PLAN
1:50@A1

 

NOTES

DO NOT SCALE FROM THIS DRAWING.
ALL DIMENSIONS TO BE CHECKED ON SITE.
COPYRIGHT PROTECTED.

REVISIONS:
REV A - 07/02/23 - DRAWINGS AMENDED TO SUIT CLIENTS REQUIREMENTS.
REV B - 06/03/23 - DRAWINGS AMENDED BACK TO SQUARE SPACE WITH PATH AND SIDE ACCESS.
REV C - 06/03/23 - DRAWINGS AMENDED TO MIX PLAN A AND B TOGETHER.

JOB TITLE:
PROPOSALS AT:
16 SOUTHDENE ROAD,
CHANDLER'S FORD,
EASTLEIGH,
SO53 3DU

PLANNING

CONTACT:
07988518827
dwilliams@willowarchitecture.co.uk

SUE GRAY

CLIENT:



DRAWING TITLE:
PROPOSED PLANS AND ELEVATIONS

DRAWN BY: DTW
DATE: 02/02/23 SCALE: VARIES@A1

DRAWING NO: 2066-002C