




Existing
Front Elevation




Existing
Side Elevation




Existing
Rear Elevation

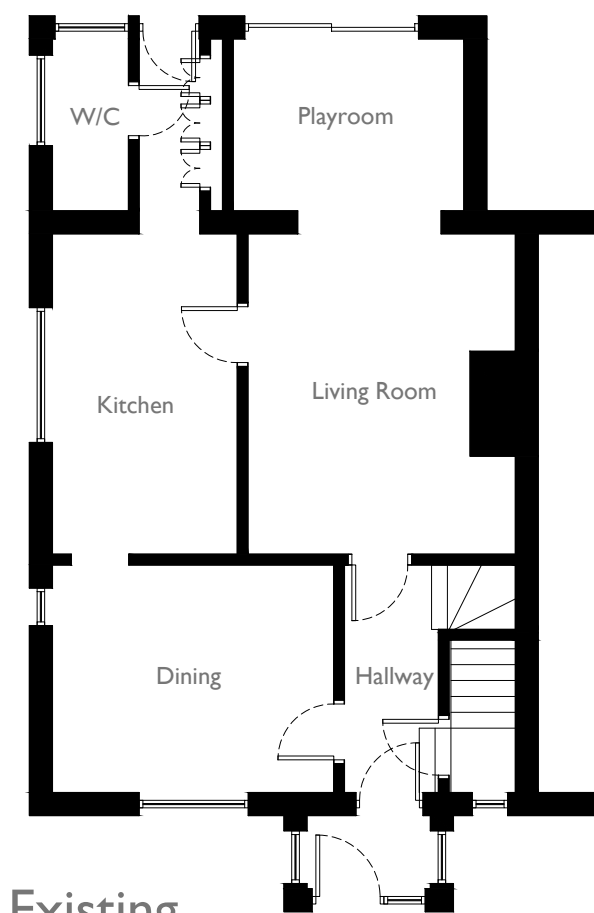

Existing
Ground Floor Plan

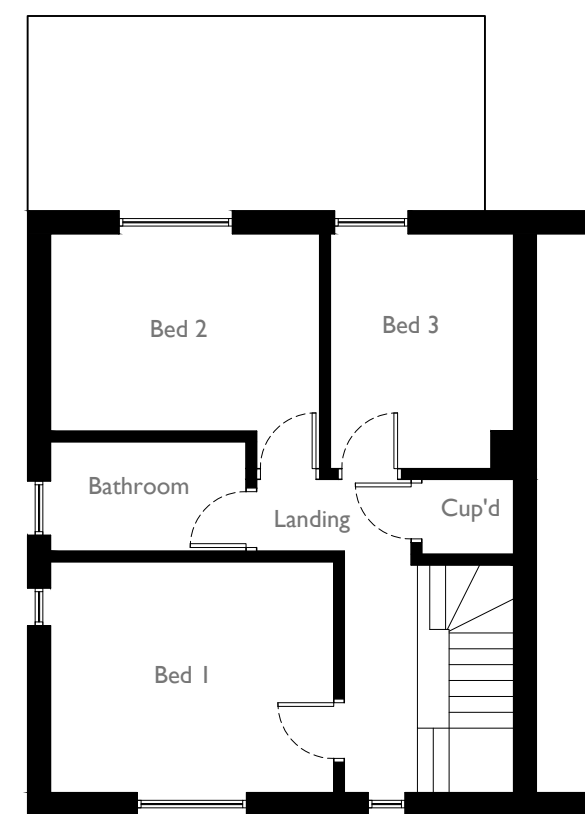

Existing
First Floor Plan

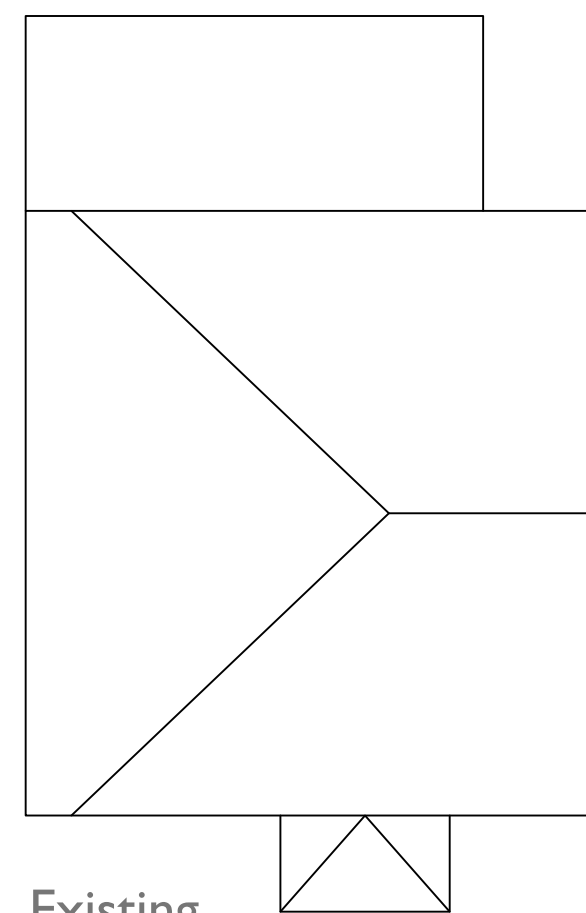

Existing
Roof Plan

In association with
  Hampshire Architect
 Email: alexpcarr@outlook.com
 Telephone: 07308 953285
 Website: www.acdesignuk.co.uk

PROJECT 37 Woolston Road Netley Abbey	Project type Housing	Drawing classification Housing	SCALE 1:100	SHEET SIZE A2	SHEET No.	DATE 10/04/23	DRAWN Alexander Carr
DRAWING TITLE Existing Floor Plans & Elevations			Planning				
			DH01-100-1st				

