






Proposed
Front Elevation




Proposed
Side Elevation

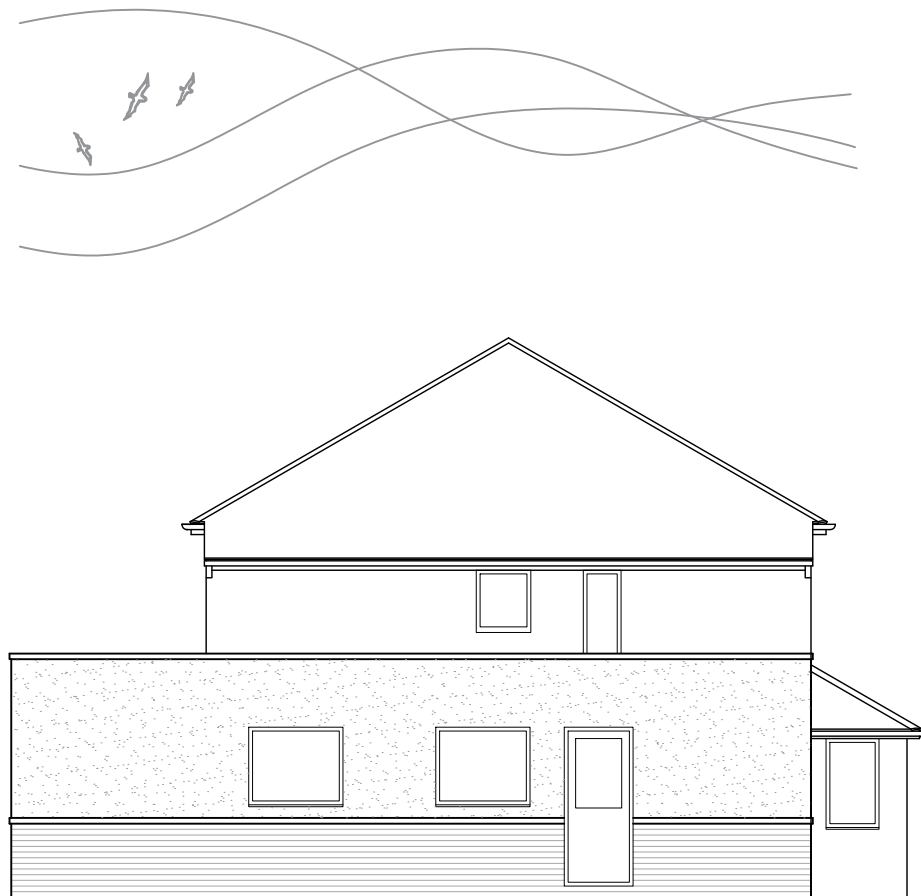


Proposed
Rear Elevation

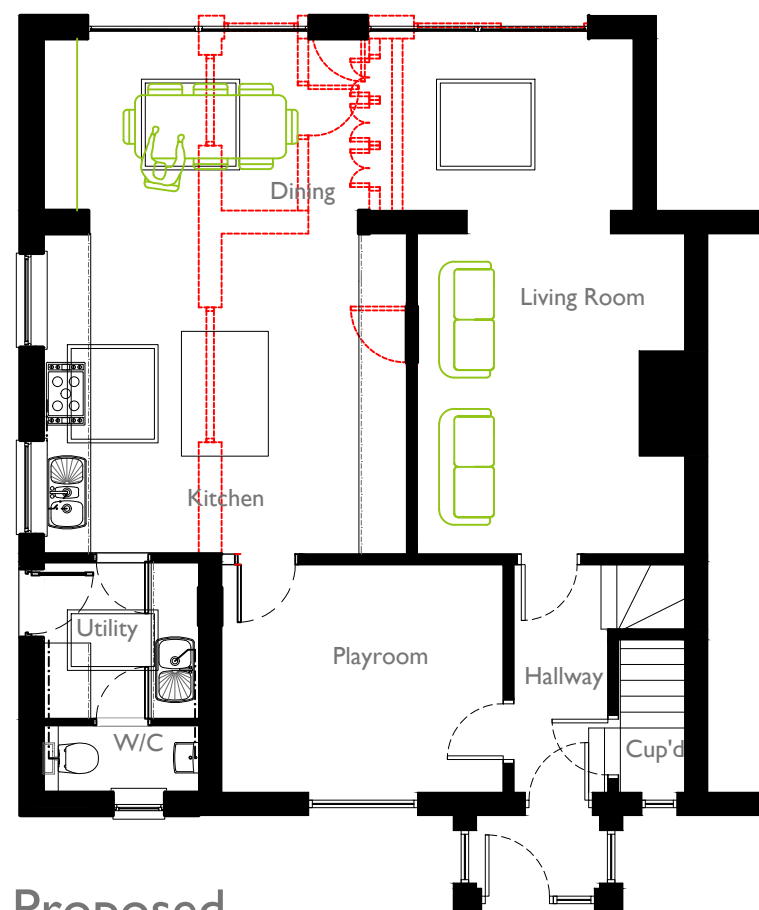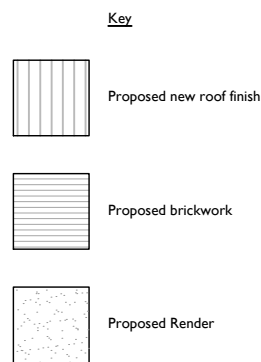

Proposed
Ground Floor Plan

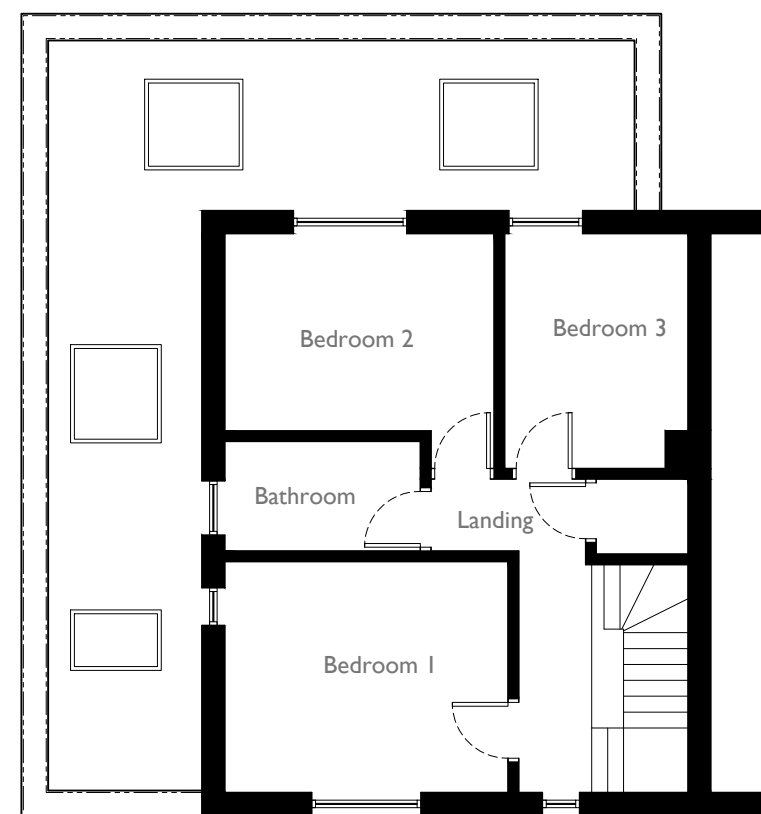

Proposed
First Floor Plan

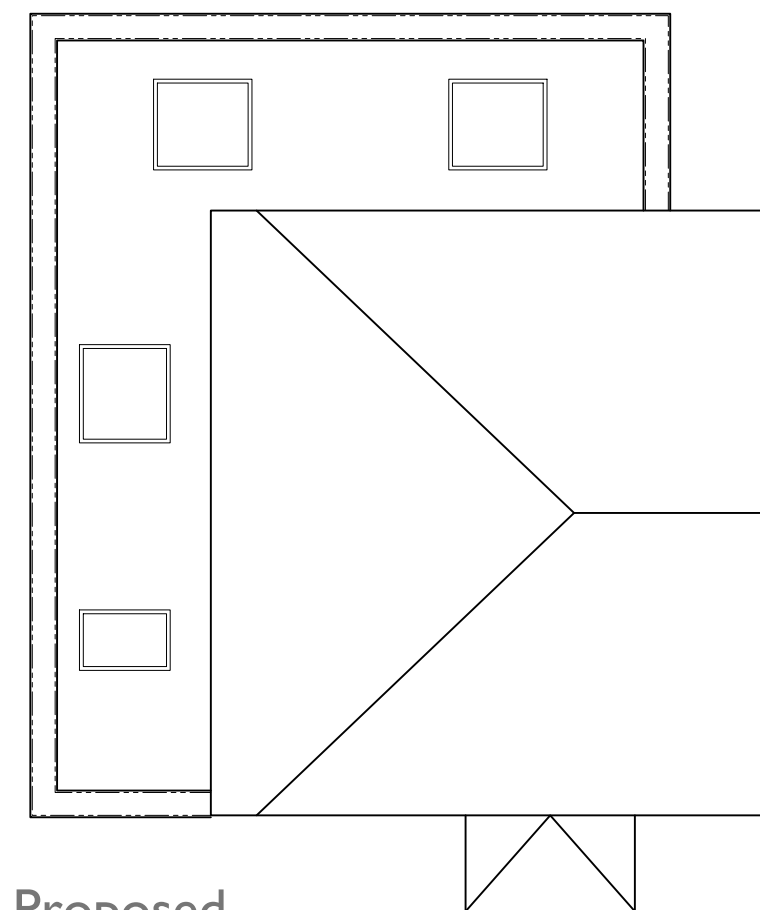

Proposed
Roof Plan



Email: alexpcarr@outlook.com
Telephone: 07308 953285
Website: www.acdesignuk.co.uk

PROJECT 37 Woolston Road Netley Abbey	Project type Housing	Drawing classification Housing	SCALE 1:100	SHEET SIZE A2	SHEET No.	DATE 10/04/23	DRAWN Alexander Carr
DRAWING TITLE Proposed Floor Plans & Elevations			Planning				
			DH01-102-1st				

