




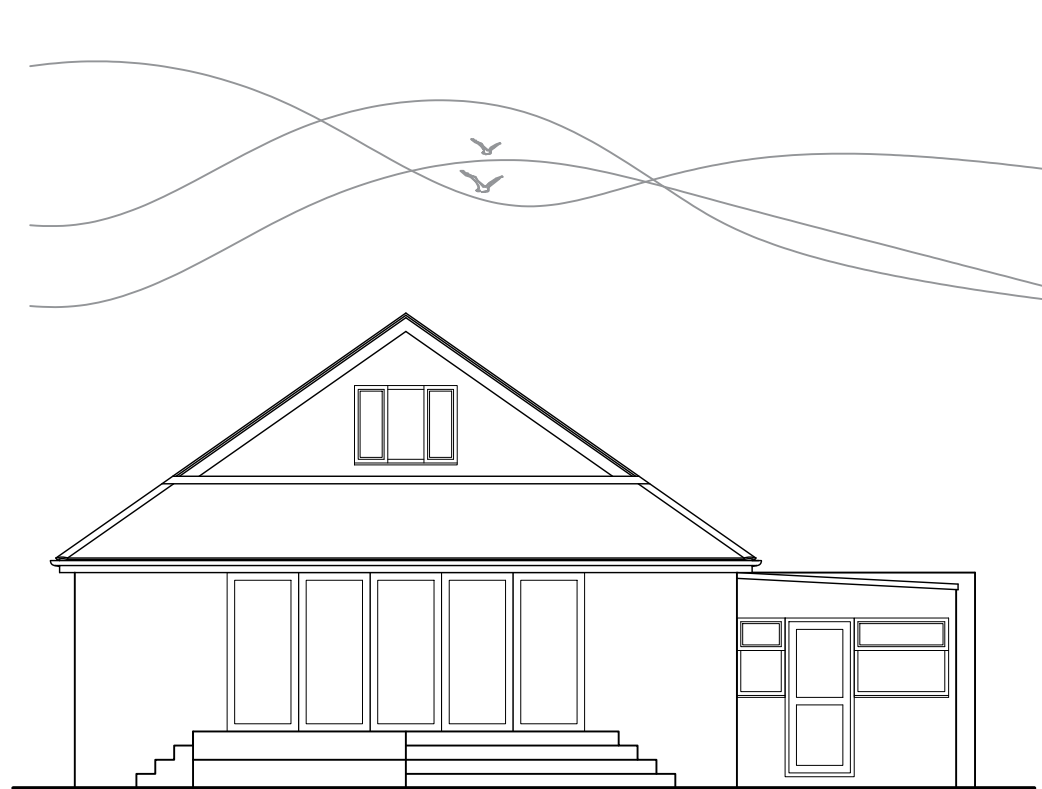

Existing
Rear Elevation

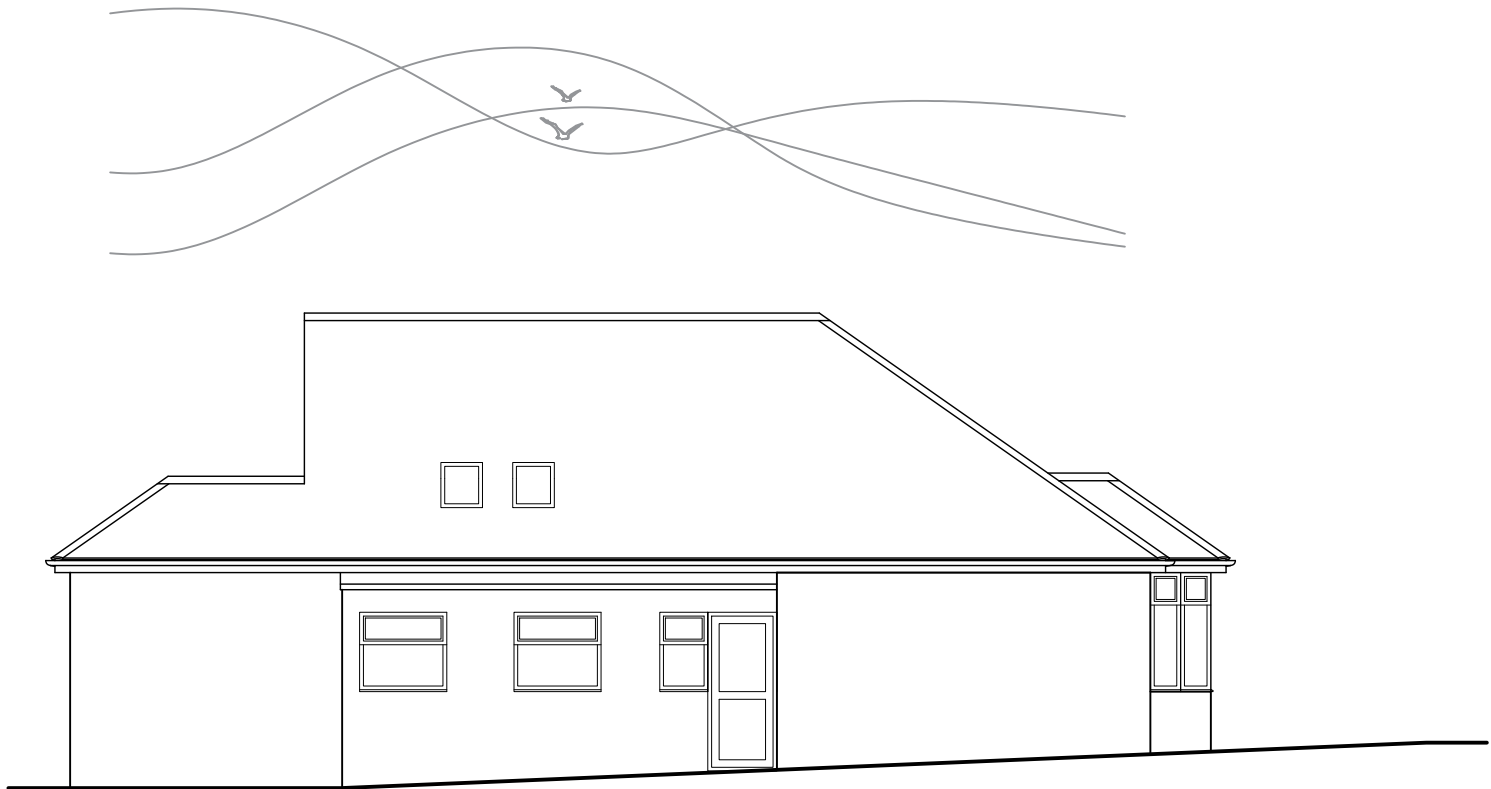


Existing
Side Elevation

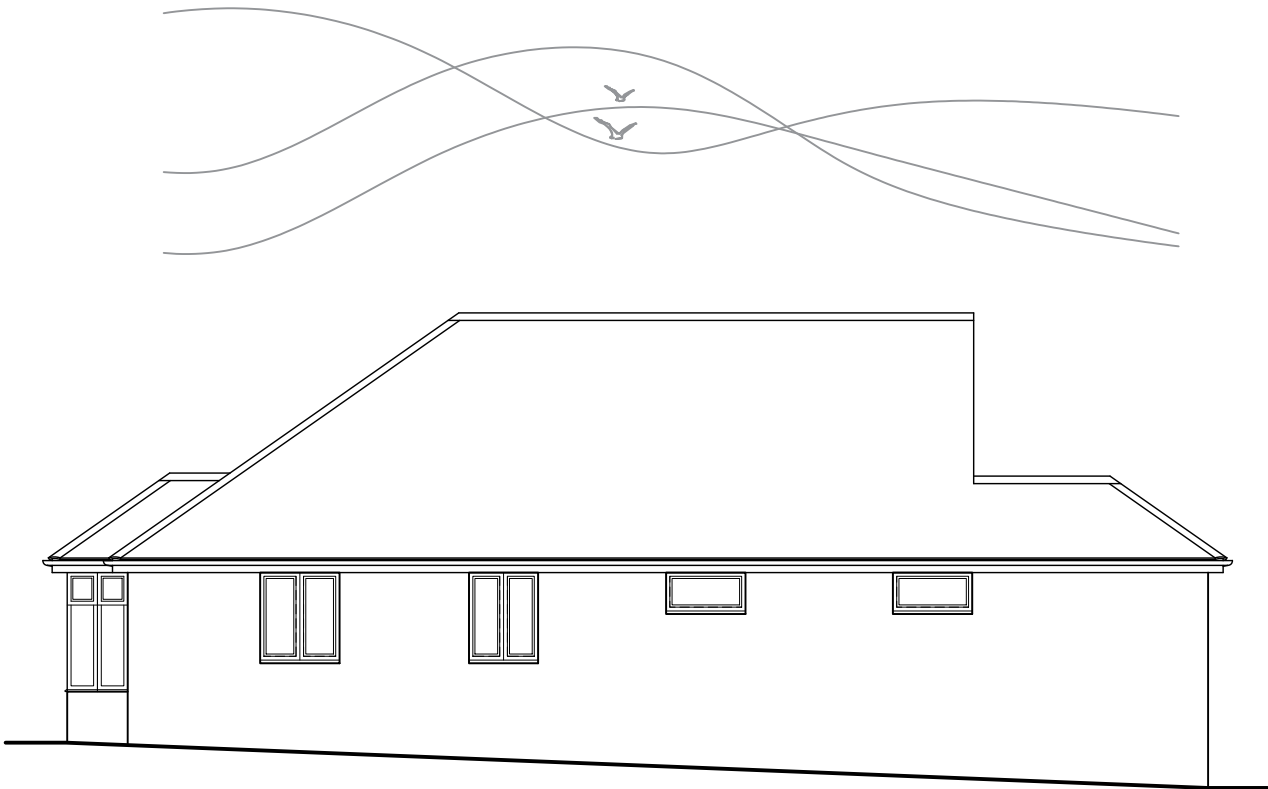


Existing
Side Elevation



Existing
Ground Floor Plan

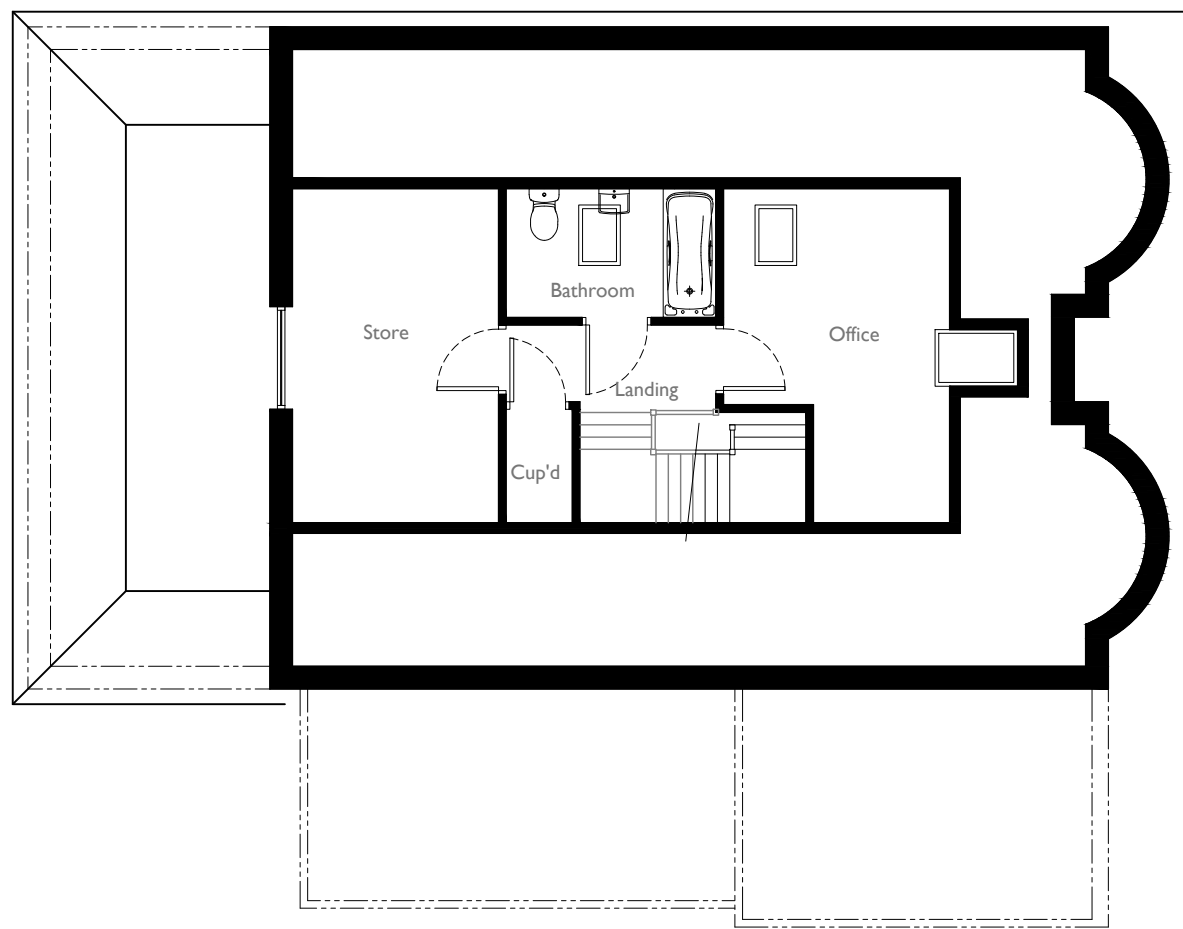

Existing
First Floor Plan

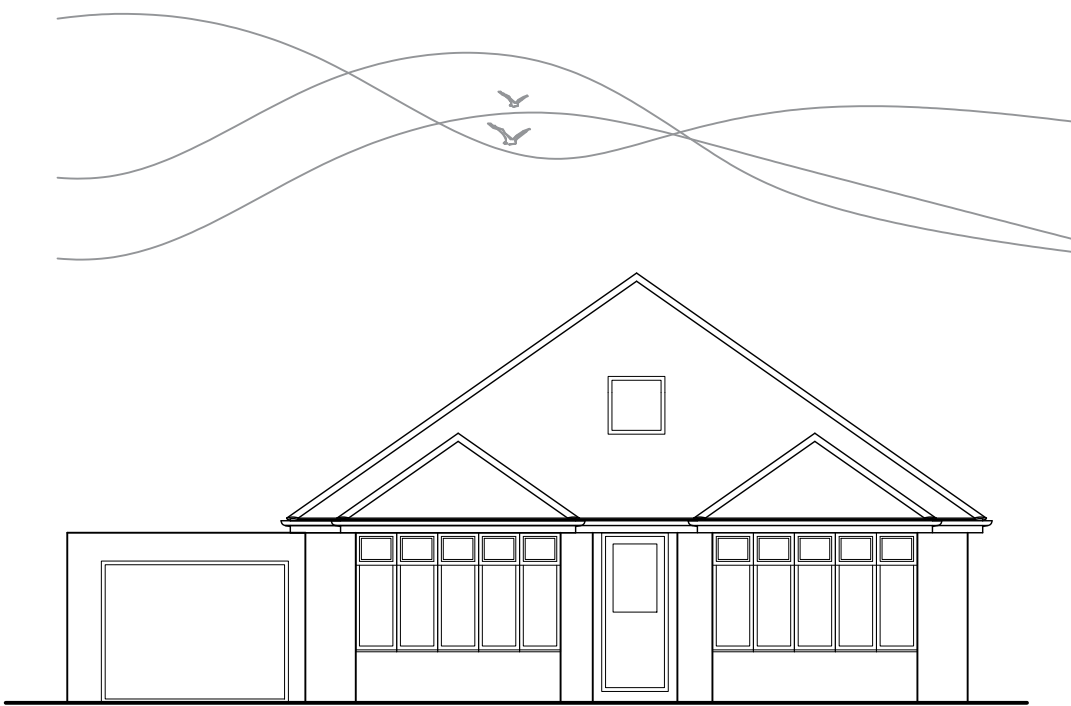

Existing
Front Elevation

In association with
AC DESIGN
Hampshire Architect
Email: alexpcarr@outlook.com
Telephone: 07747 729401
Website: www.acdesignuk.co.uk

PROJECT	Project type Housing	Drawing classification Housing	SCALE 1:100	SHEET SIZE A2	SHEET No.	DATE 30/01/20	DRAWN Alexander Carr
DRAWING TITLE Existing Floor Plans and Elevations			Planning OL01-100-1st				

0m 5m
Scale 1:100 at A2