




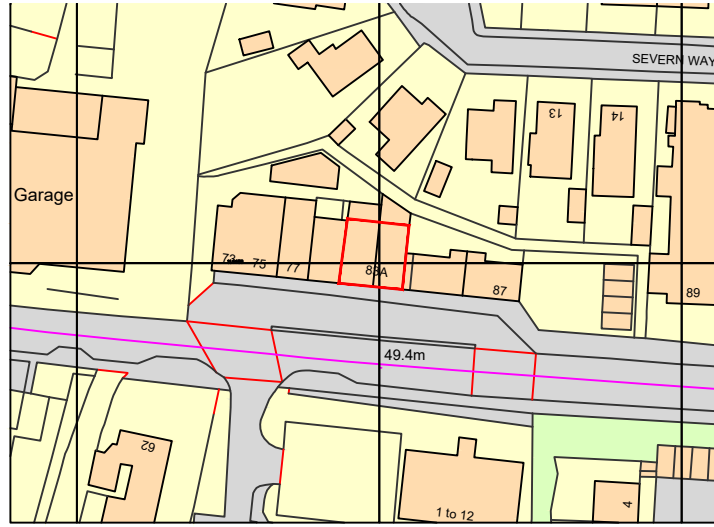


LOCATION PLAN
1:1250@A1

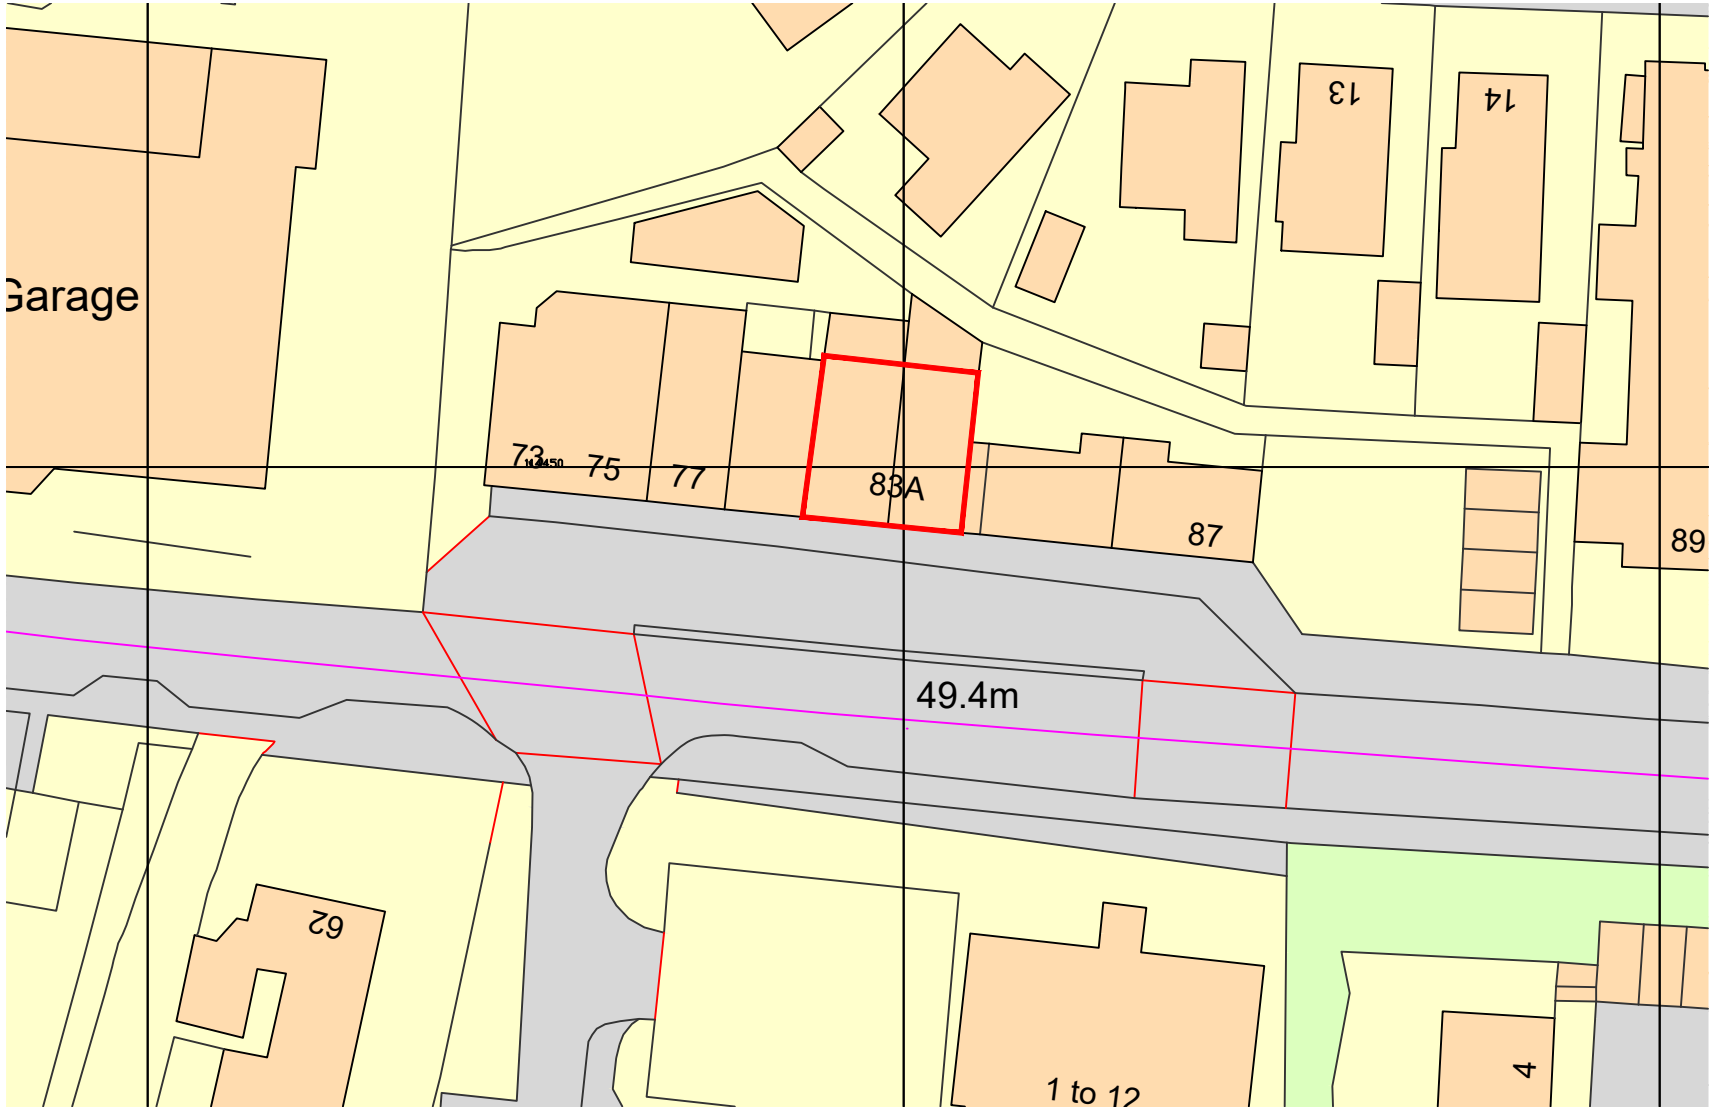


BLOCK PLAN
1:500@A1

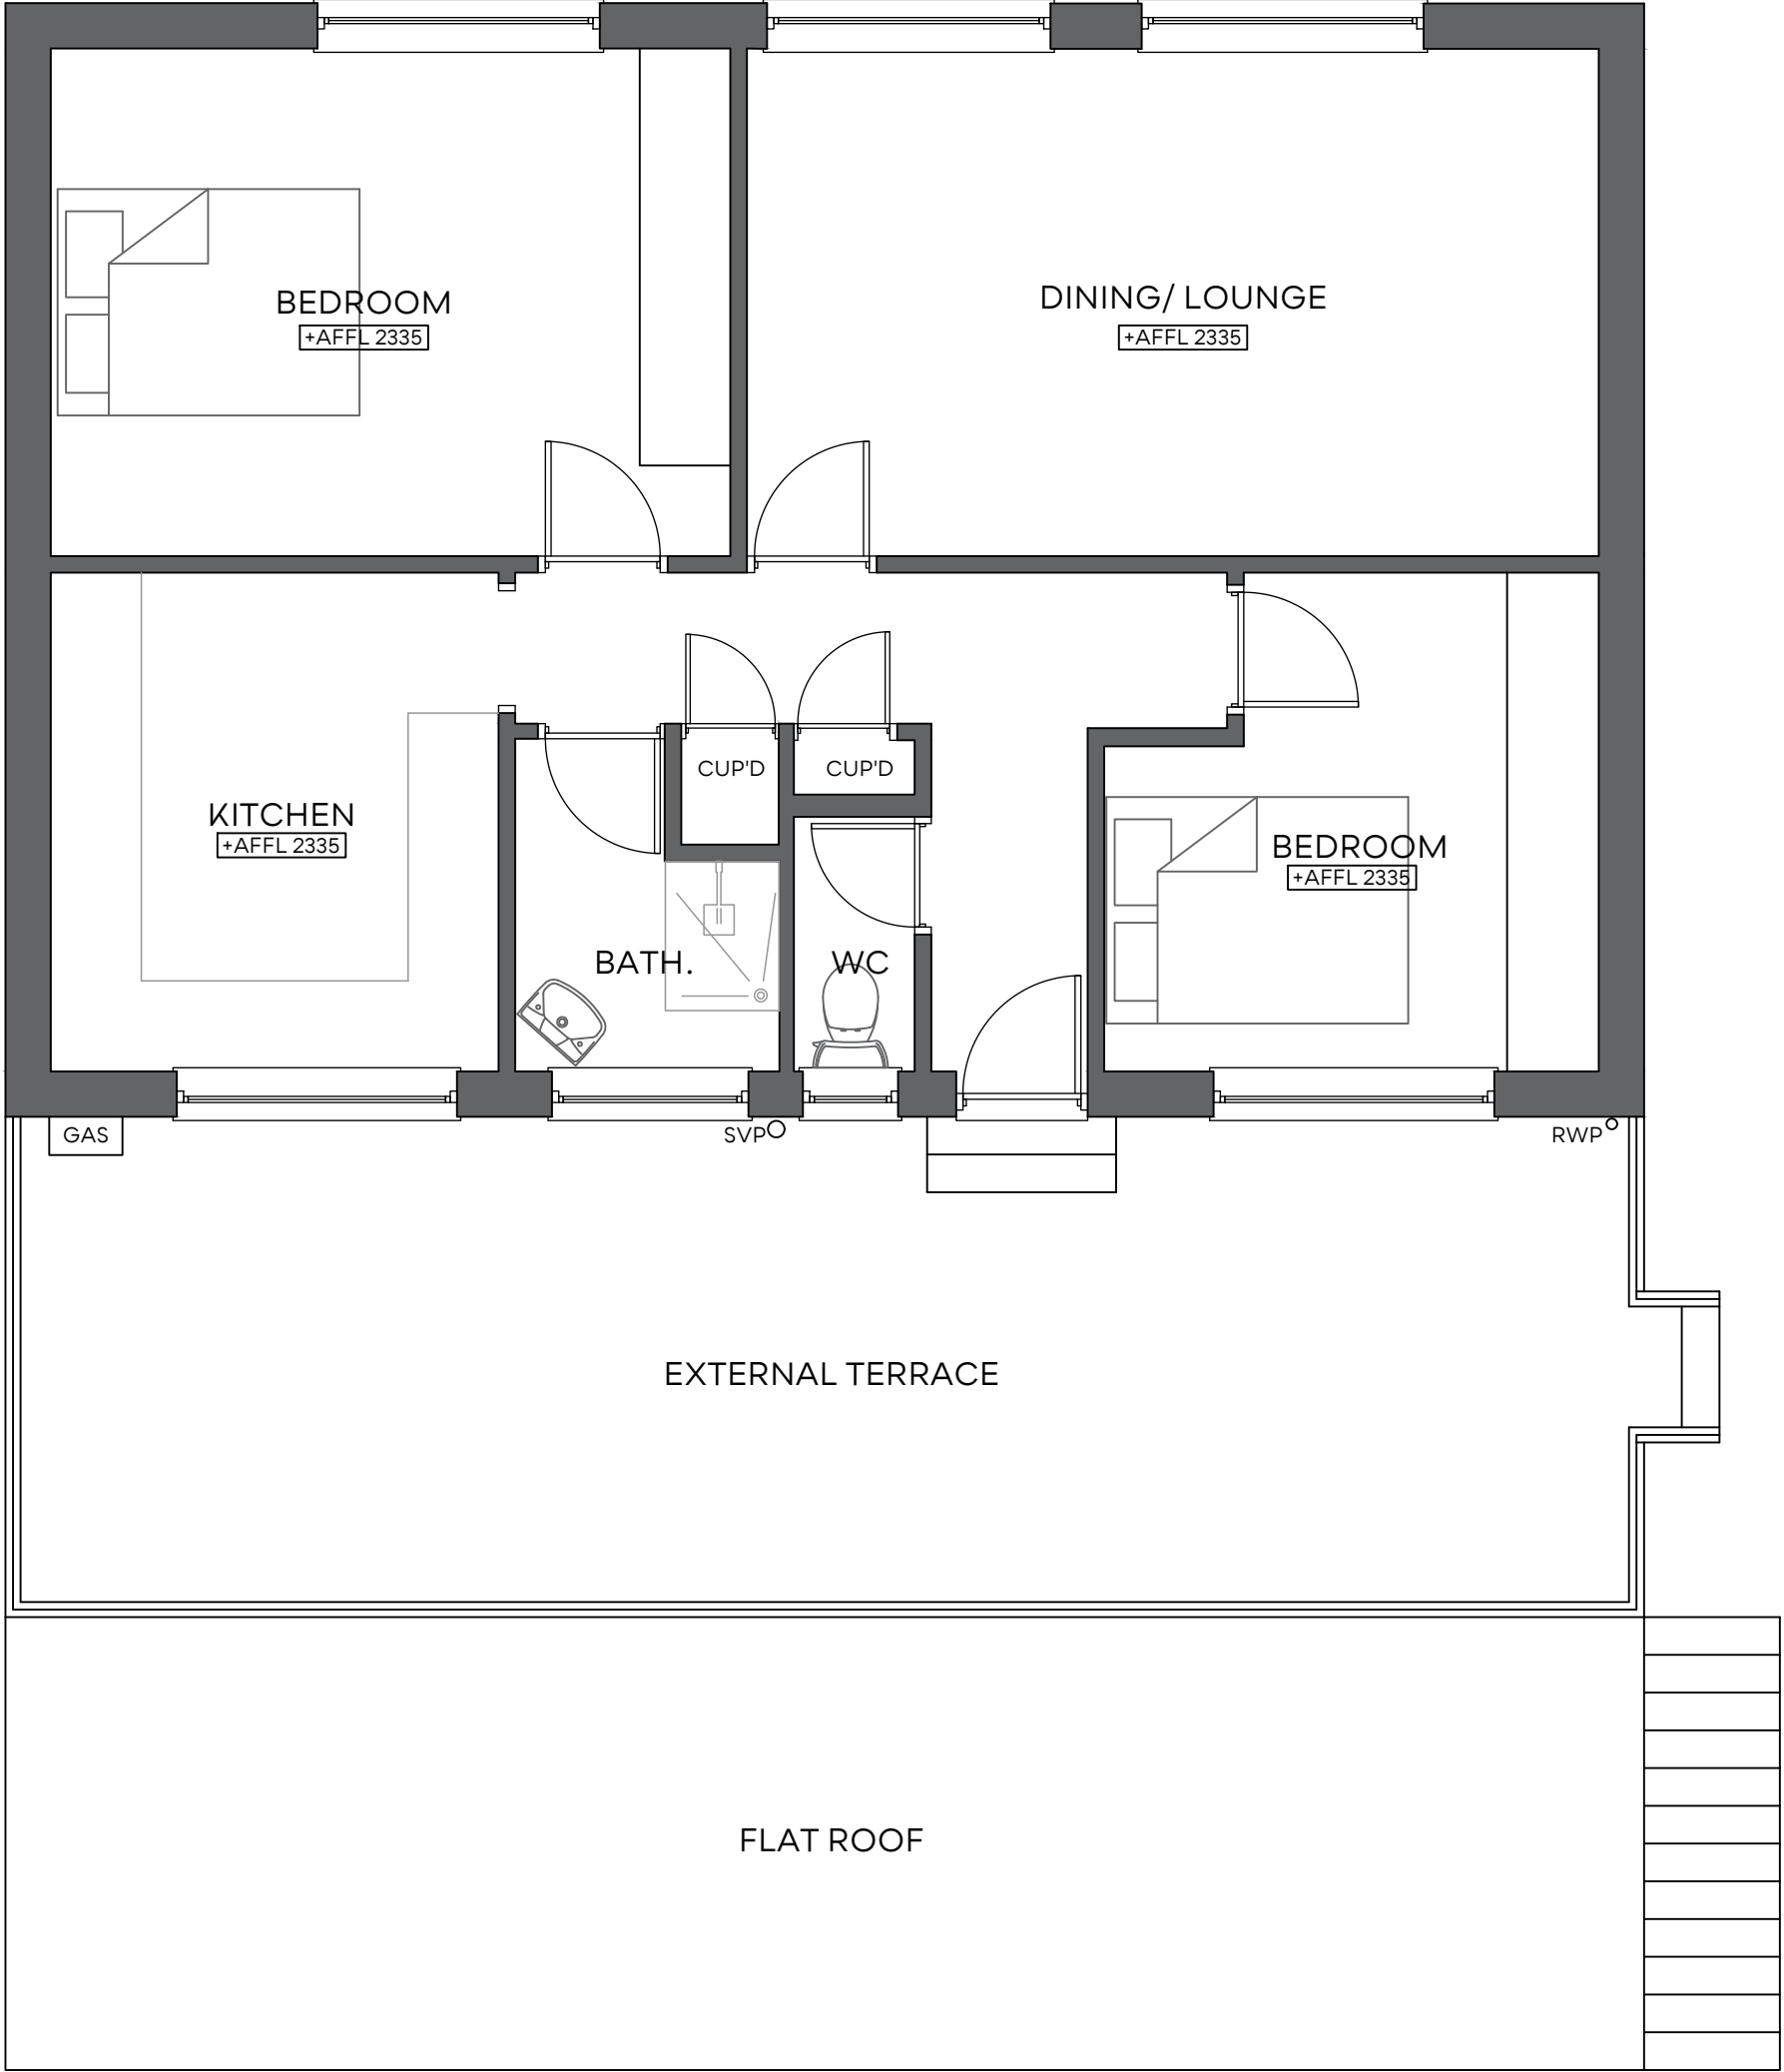

EXISTING FIRST FLOOR PLAN
1:50@A1

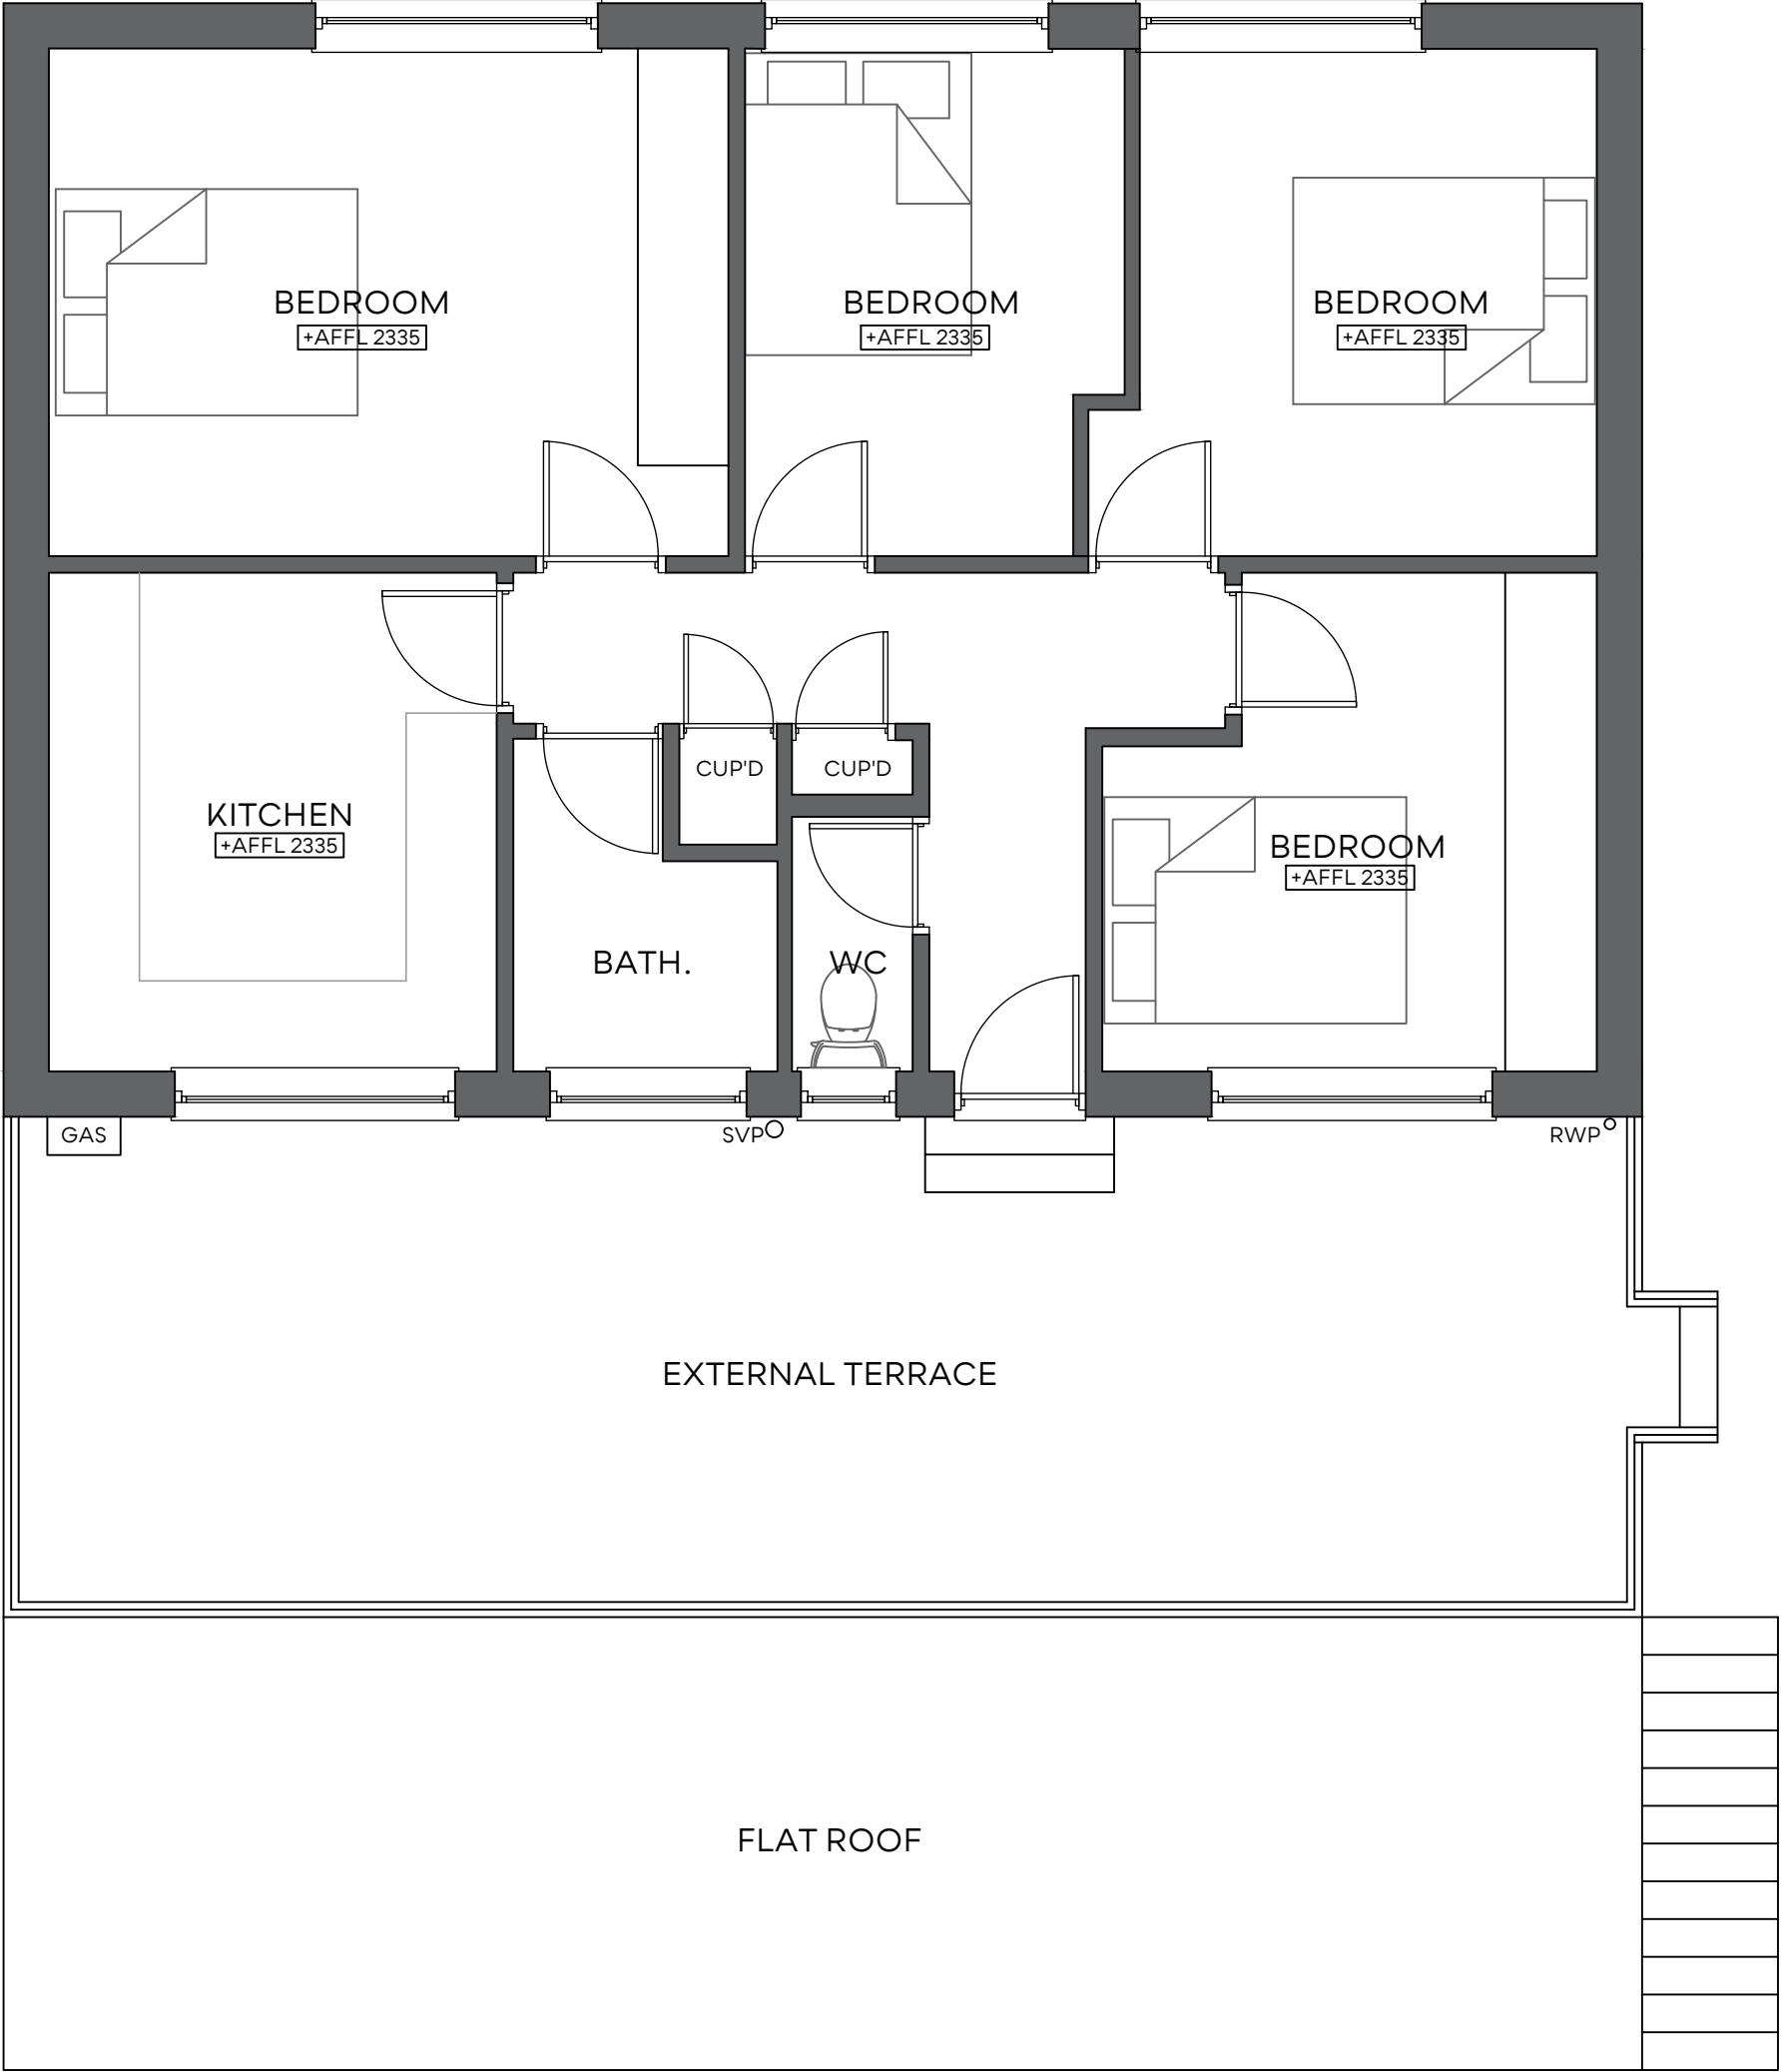

PROPOSED FIRST FLOOR PLAN
1:50@A1

 

NOTES

DO NOT SCALE FROM THIS DRAWING.
ALL DIMENSIONS TO BE CHECKED ON SITE.
COPYRIGHT PROTECTED.

REVISIONS:
REV A:

JOB TITLE:
PROPOSALS AT:
83A HIGH STREET,
WEST END,
SOUTHAMPTON,
SO30 3DS

CHANGE OF USE

CONTACT:
07988518827
dwilliams@willowarchitecture.co.uk

JOHN HENRY LEE
CLIENT:



DRAWING TITLE:
EXISTING & PROPOSED PLANS

DRAWN BY: DTW
DATE: 28/04/23 SCALE: VARIES@A1

DRAWING NO: **2070-001**