


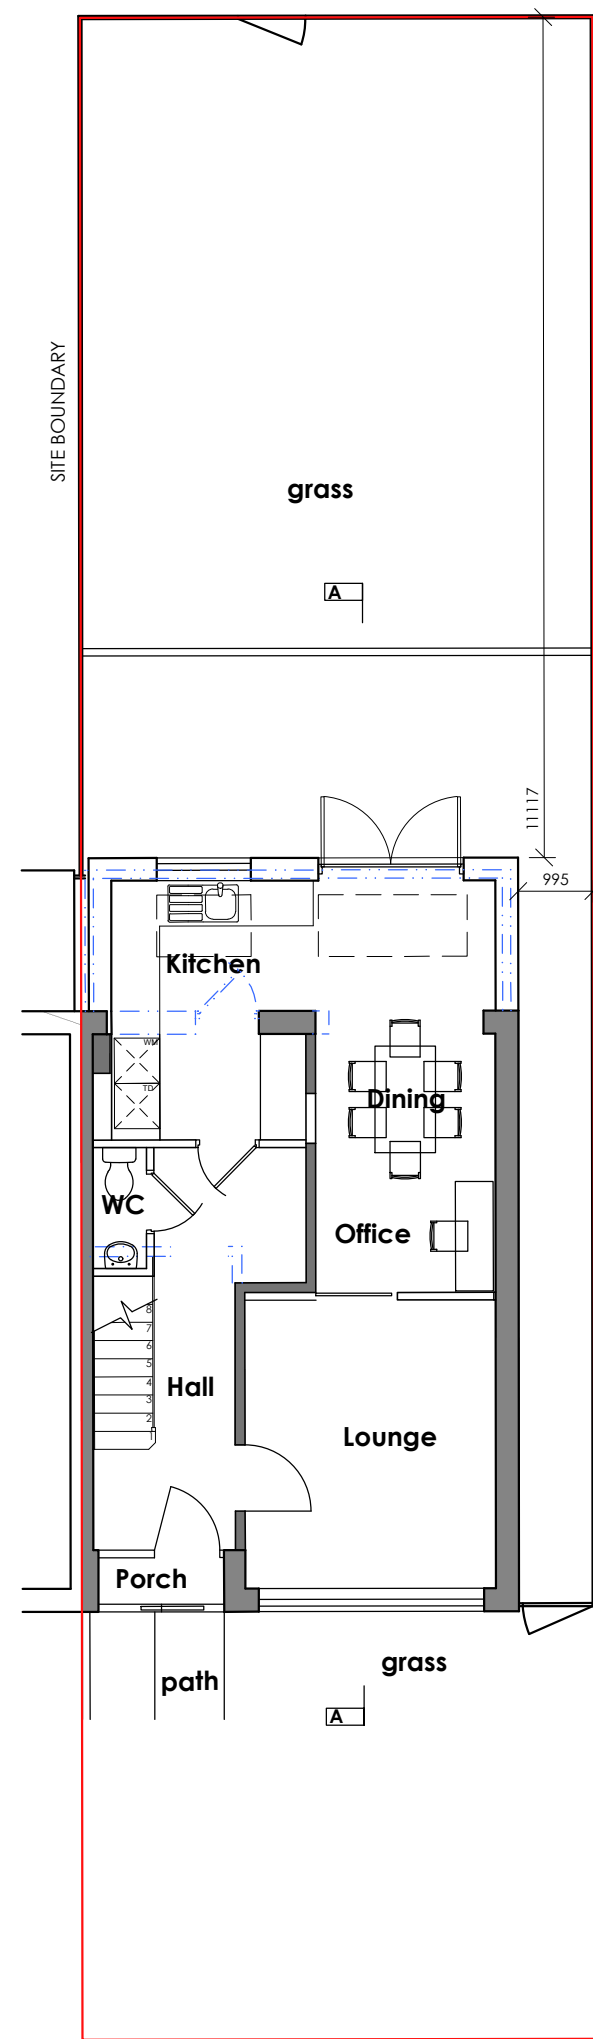


PROPOSED SITE PLAN & GROUND FLOOR PLAN


Scale @ 1:100
Site Boundary
Existing Structure To Be Removed

PROPOSED MATERIALS KEY


- ① SAND / CREAM / BUFF FACE BRICK MATCH EXISTING
- ② WHITE UPVC WINDOW AND FRENCH DOOR
- ③ SLATE ROOF TILES
- ④ GREY FRAMED ROOF LIGHTS

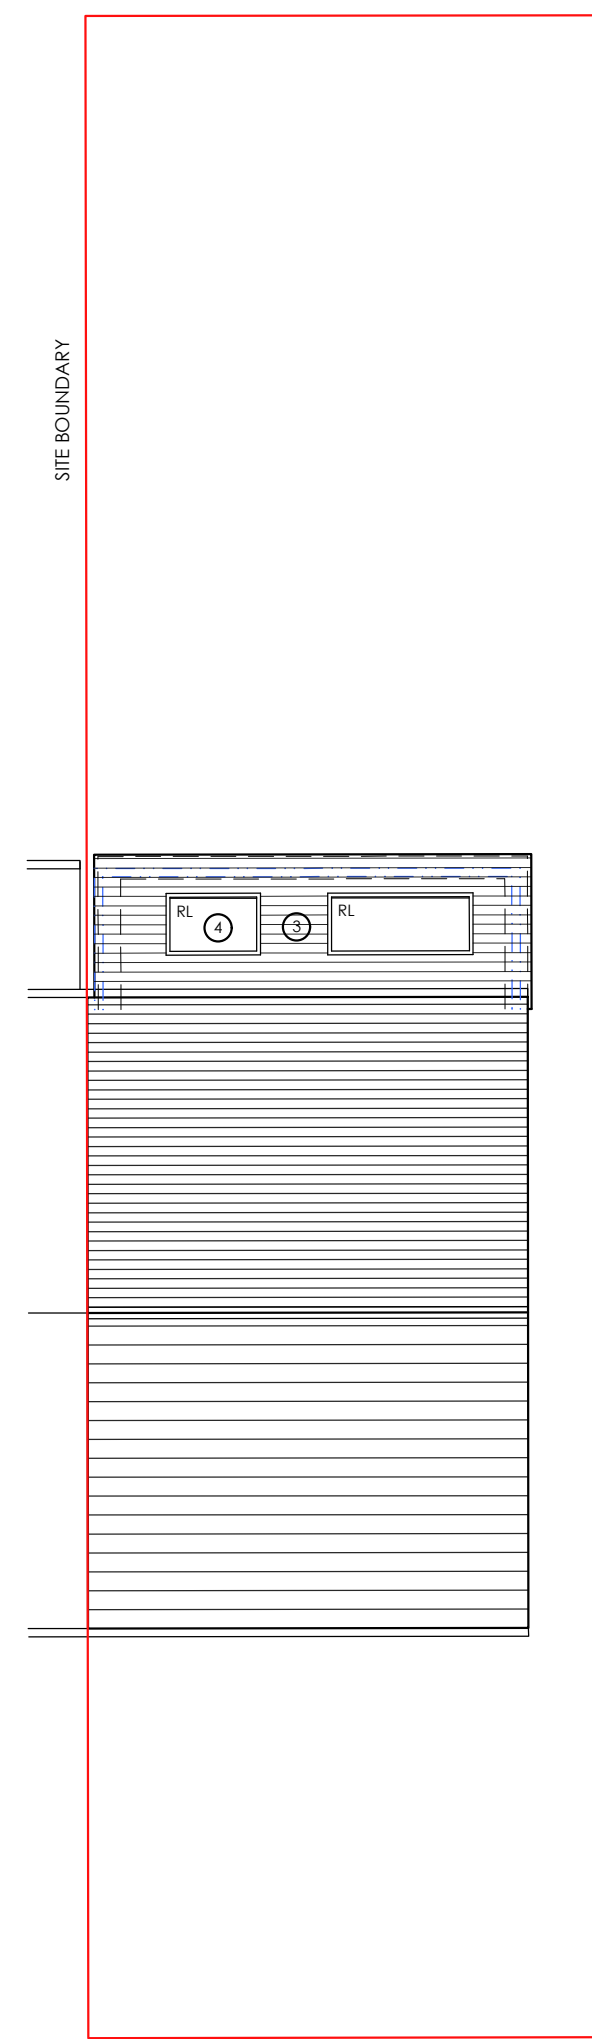

PRPOSED ROOF PLAN

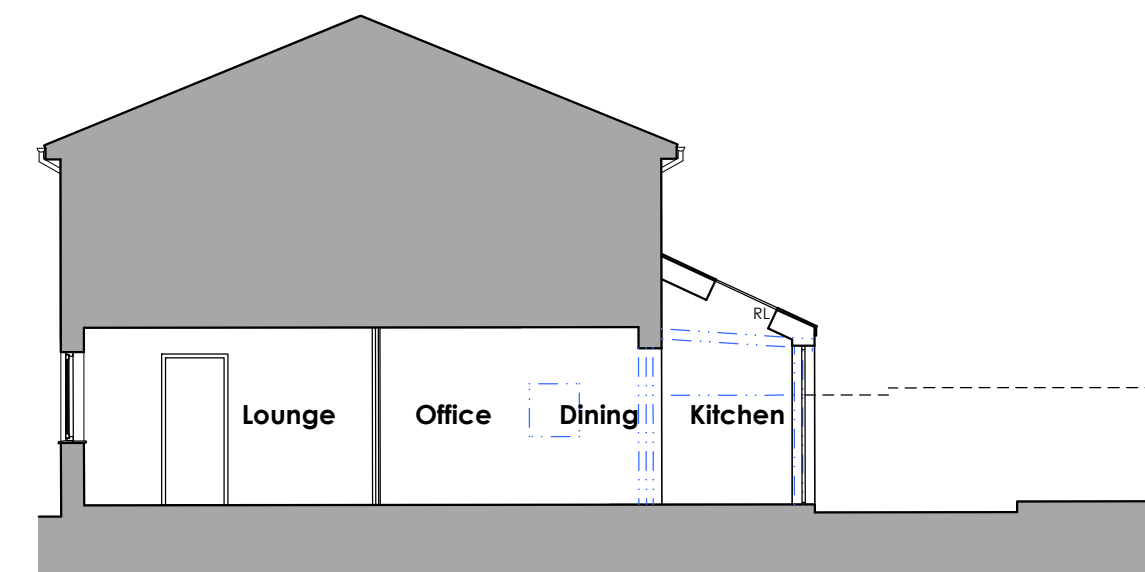

PROPOSED SECTION A-A

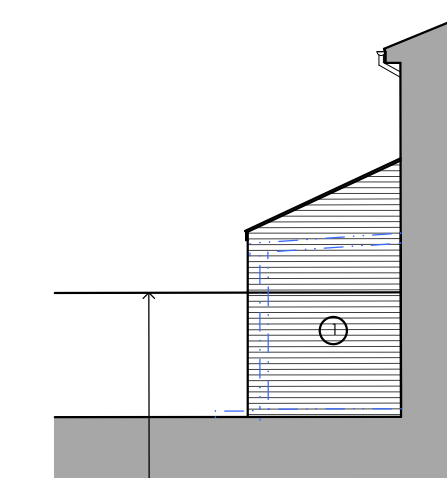


PROPOSED REAR (N/W) ELEVATION




PROPOSED FRONT (S/W) ELEVATION



PROPOSED REAR (N/E) ELEVATION

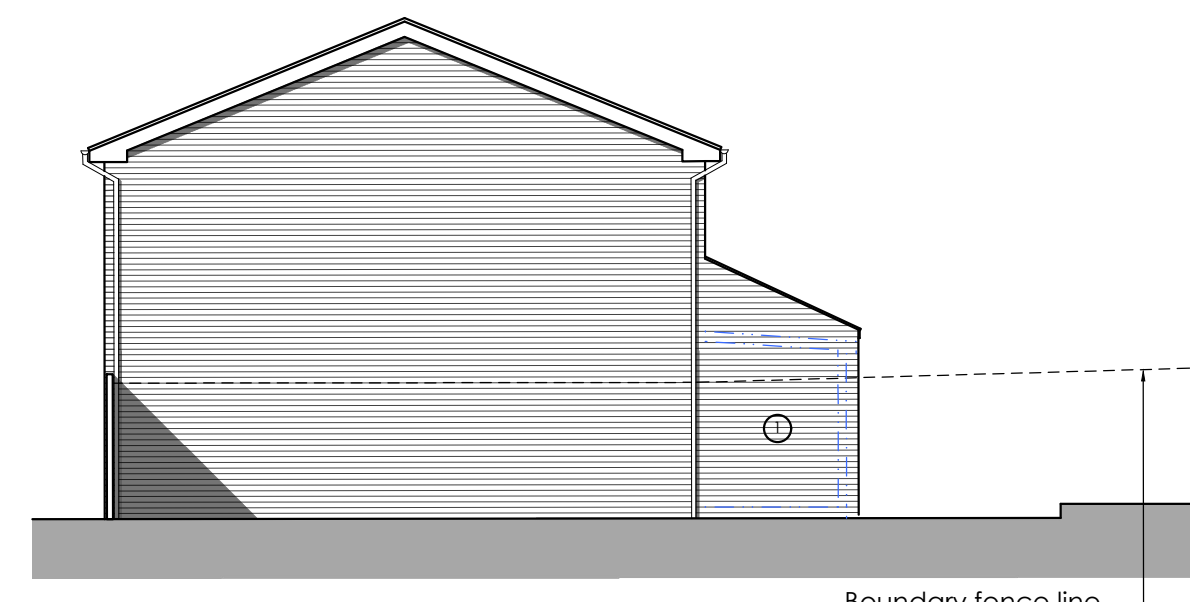

PROPOSED SIDE (S/E) ELEVATION

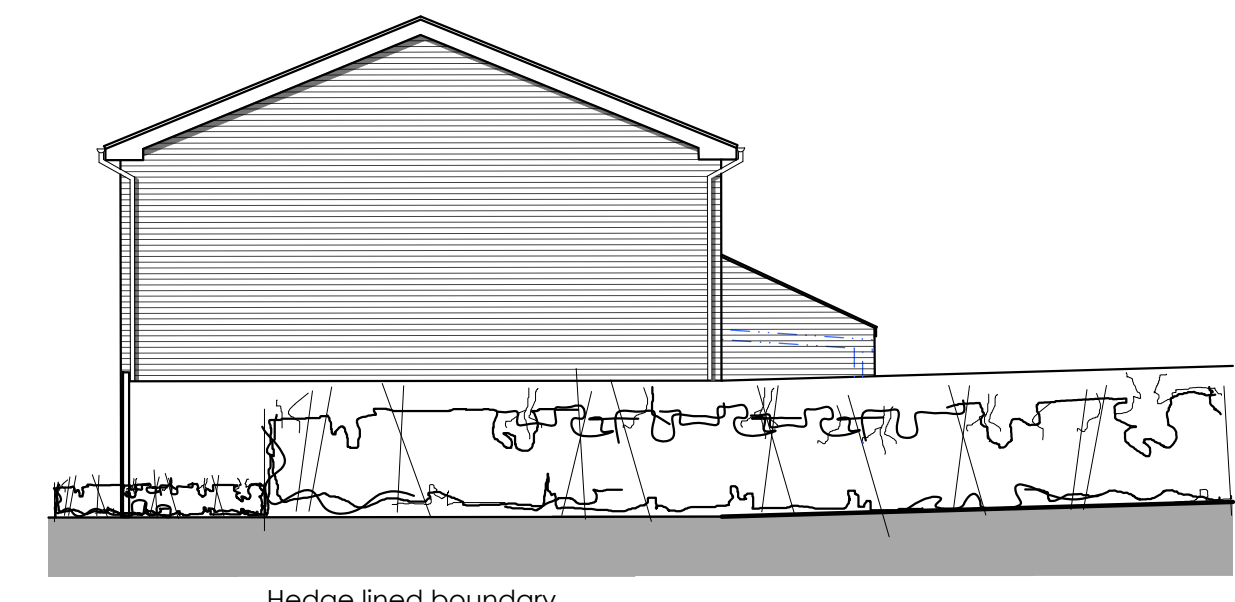

PROPOSED STREET VIEW SIDE (S/E) ELEVATION

WGADD

WHITE + GRAYARCHITECTURE / DESIGN / DEVELOP LTD
159 Chamberlayne Road, Eastleigh, SOUTHAMPTON,
SO50 5JG.

16 Truleigh Drive, Portslade, BRIGHTON, BN41 2YQ.

Telephone STEVEN (SOUTHAMPTON) 07909961007,
MARTIN (BRIGHTON) 07788175278

Email whiteandgray@wgadd.co.uk
Website www.wgadd.co.uk

Project Title

22 Ashley Gardens, Chandlers Ford, SO53 2JH

Drawing Title

Proposed Site plan, Ground Floor & Roof Plan,
Section and Elevations

Drawing No

WG183 100-03

Issue Status

PLANNING ISSUE

Revision

P03

Scale

1:100 @ A1

Date

May 2023



This drawing has been produced for planning purposes only do not use for any other reason without prior consent of WGADD LTD, this drawing is copyright.