

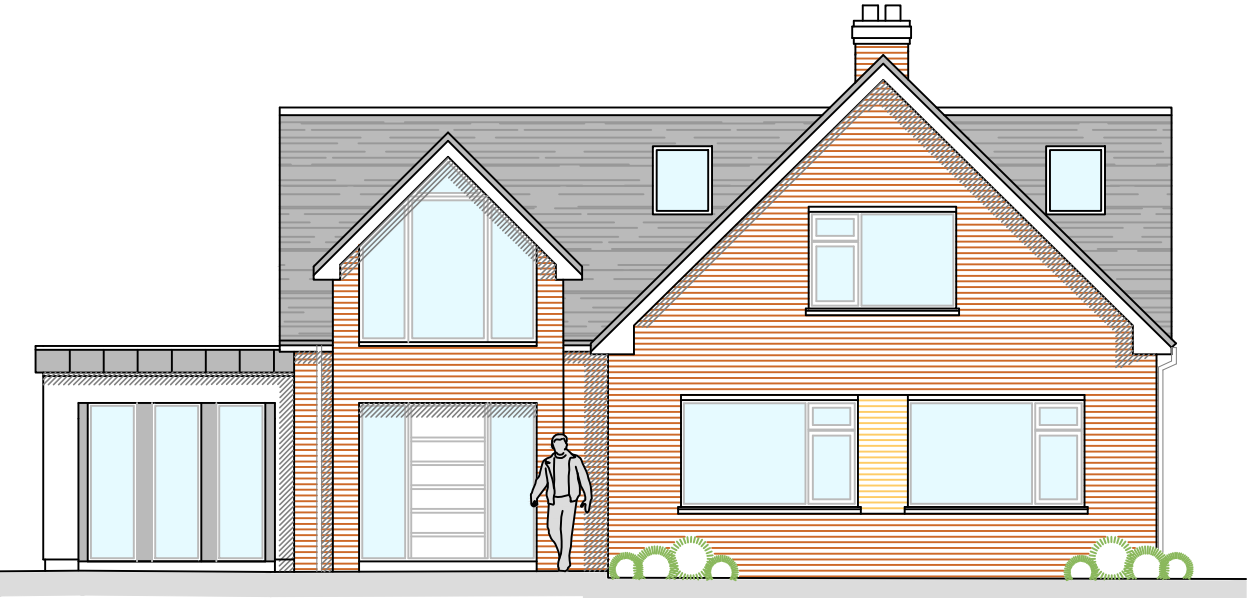


Notes
Report any discrepancies to the author.
Do not scale from this drawing.
This drawing is copyrighted to Temple Ford Design LTD.

 


WEST ELEVATION

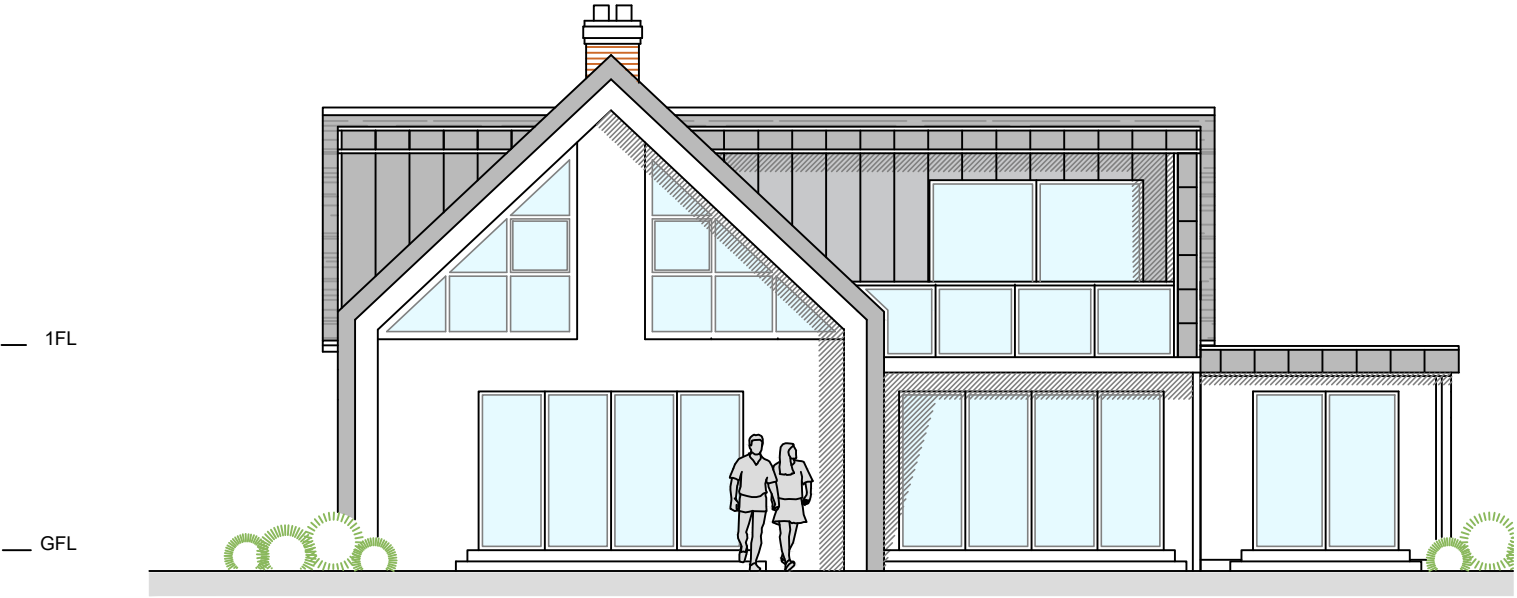

EAST ELEVATION



SOUTH ELEVATION

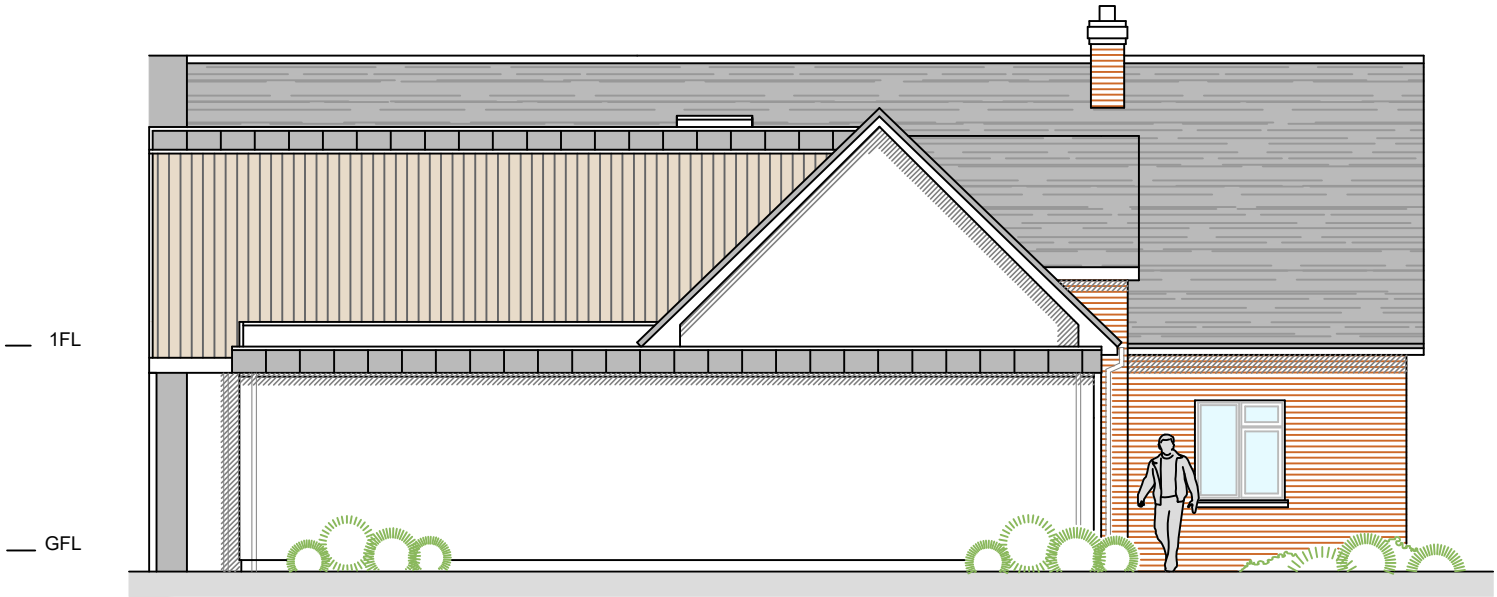

NORTH ELEVATION

Revision Notes:

Rev:	Date:	Description:
A	25/05/2023	Design Meeting
B	30/05/2023	Minor Amendments
C	05/06/2023	Minor Amendments

Date:
June 2023

Scale @ A3:
1:100

Drawing Status:
Design

Drawn:
CW

Checked:
DMM

Project:
Burlair, Botley Road
Horton Heath

Drawing Title:
Elevations
As Proposed

Client:
Mr & Mrs Sinclair

Project:
2145

Dwg No:
D02

Rev:
C

Temple Ford Design Ltd
architects



T 023 8027 6393
E templeforddesign@gmail.com W templeforddesign.co.uk