
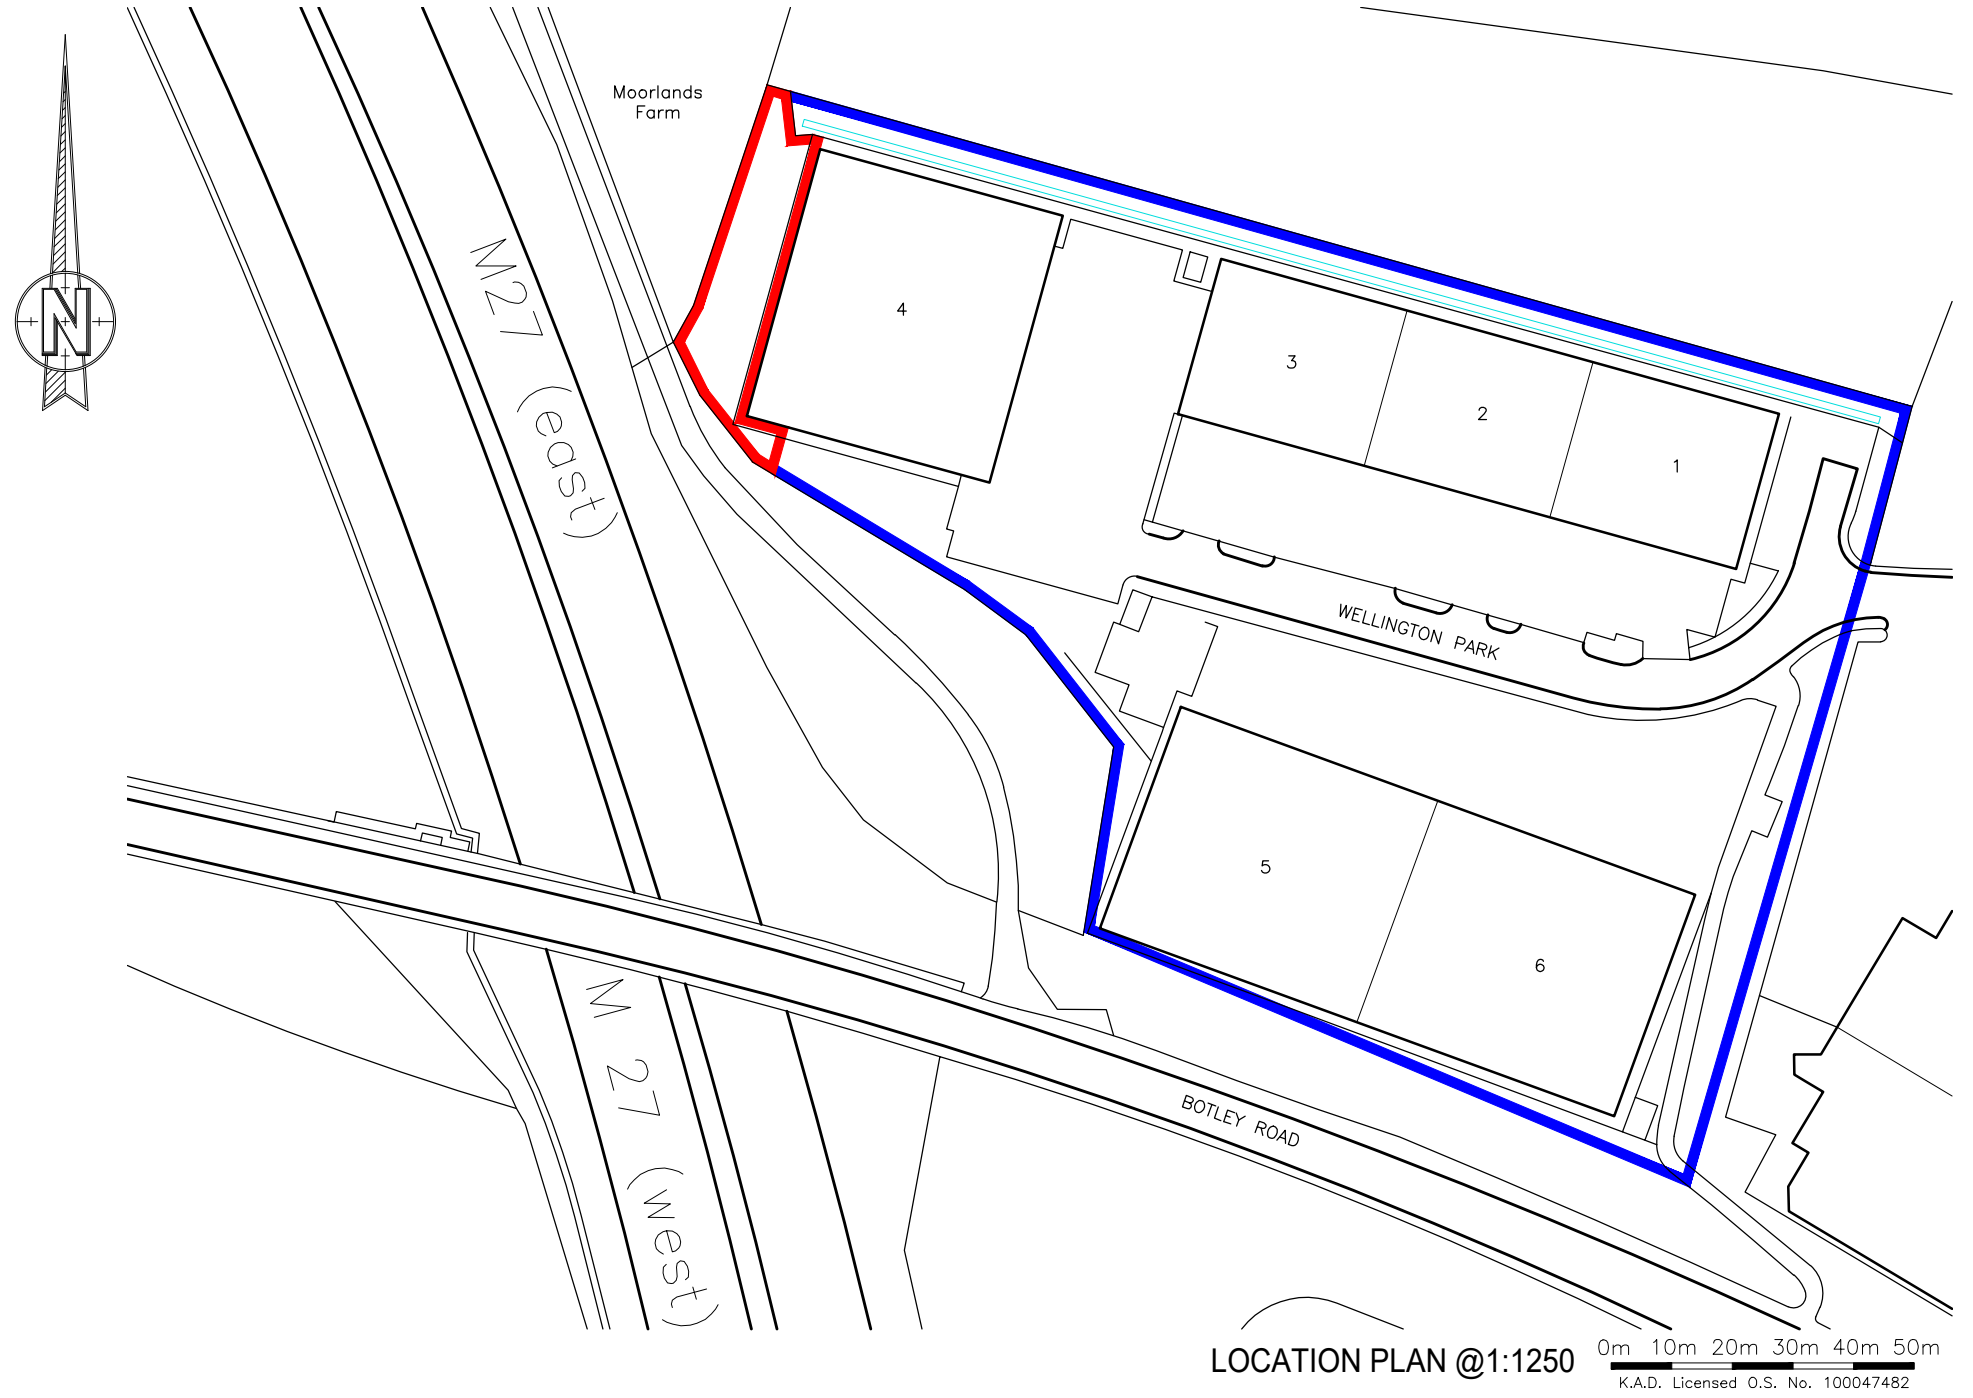
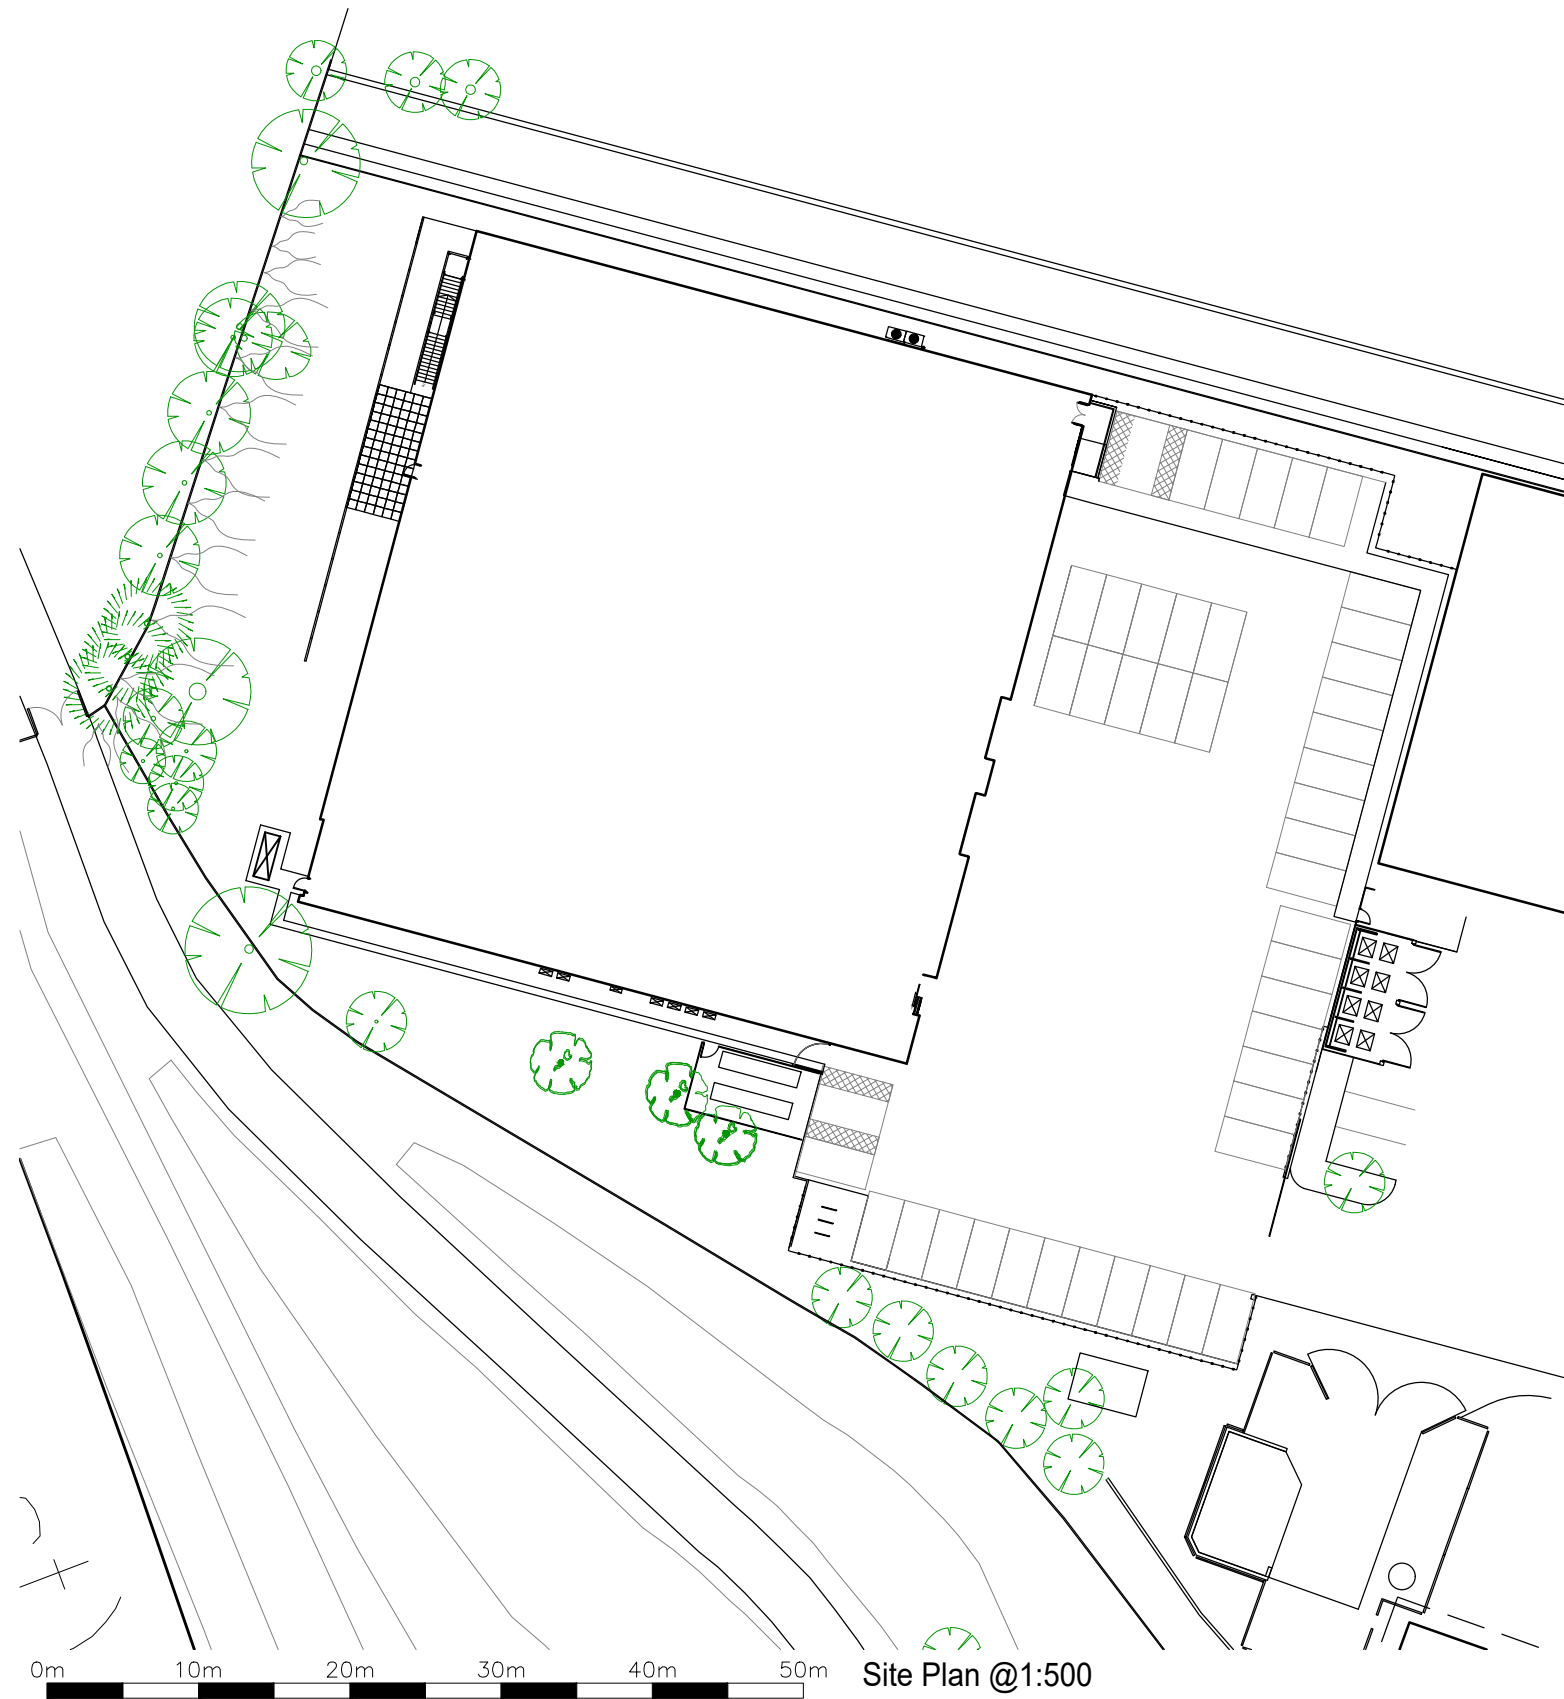


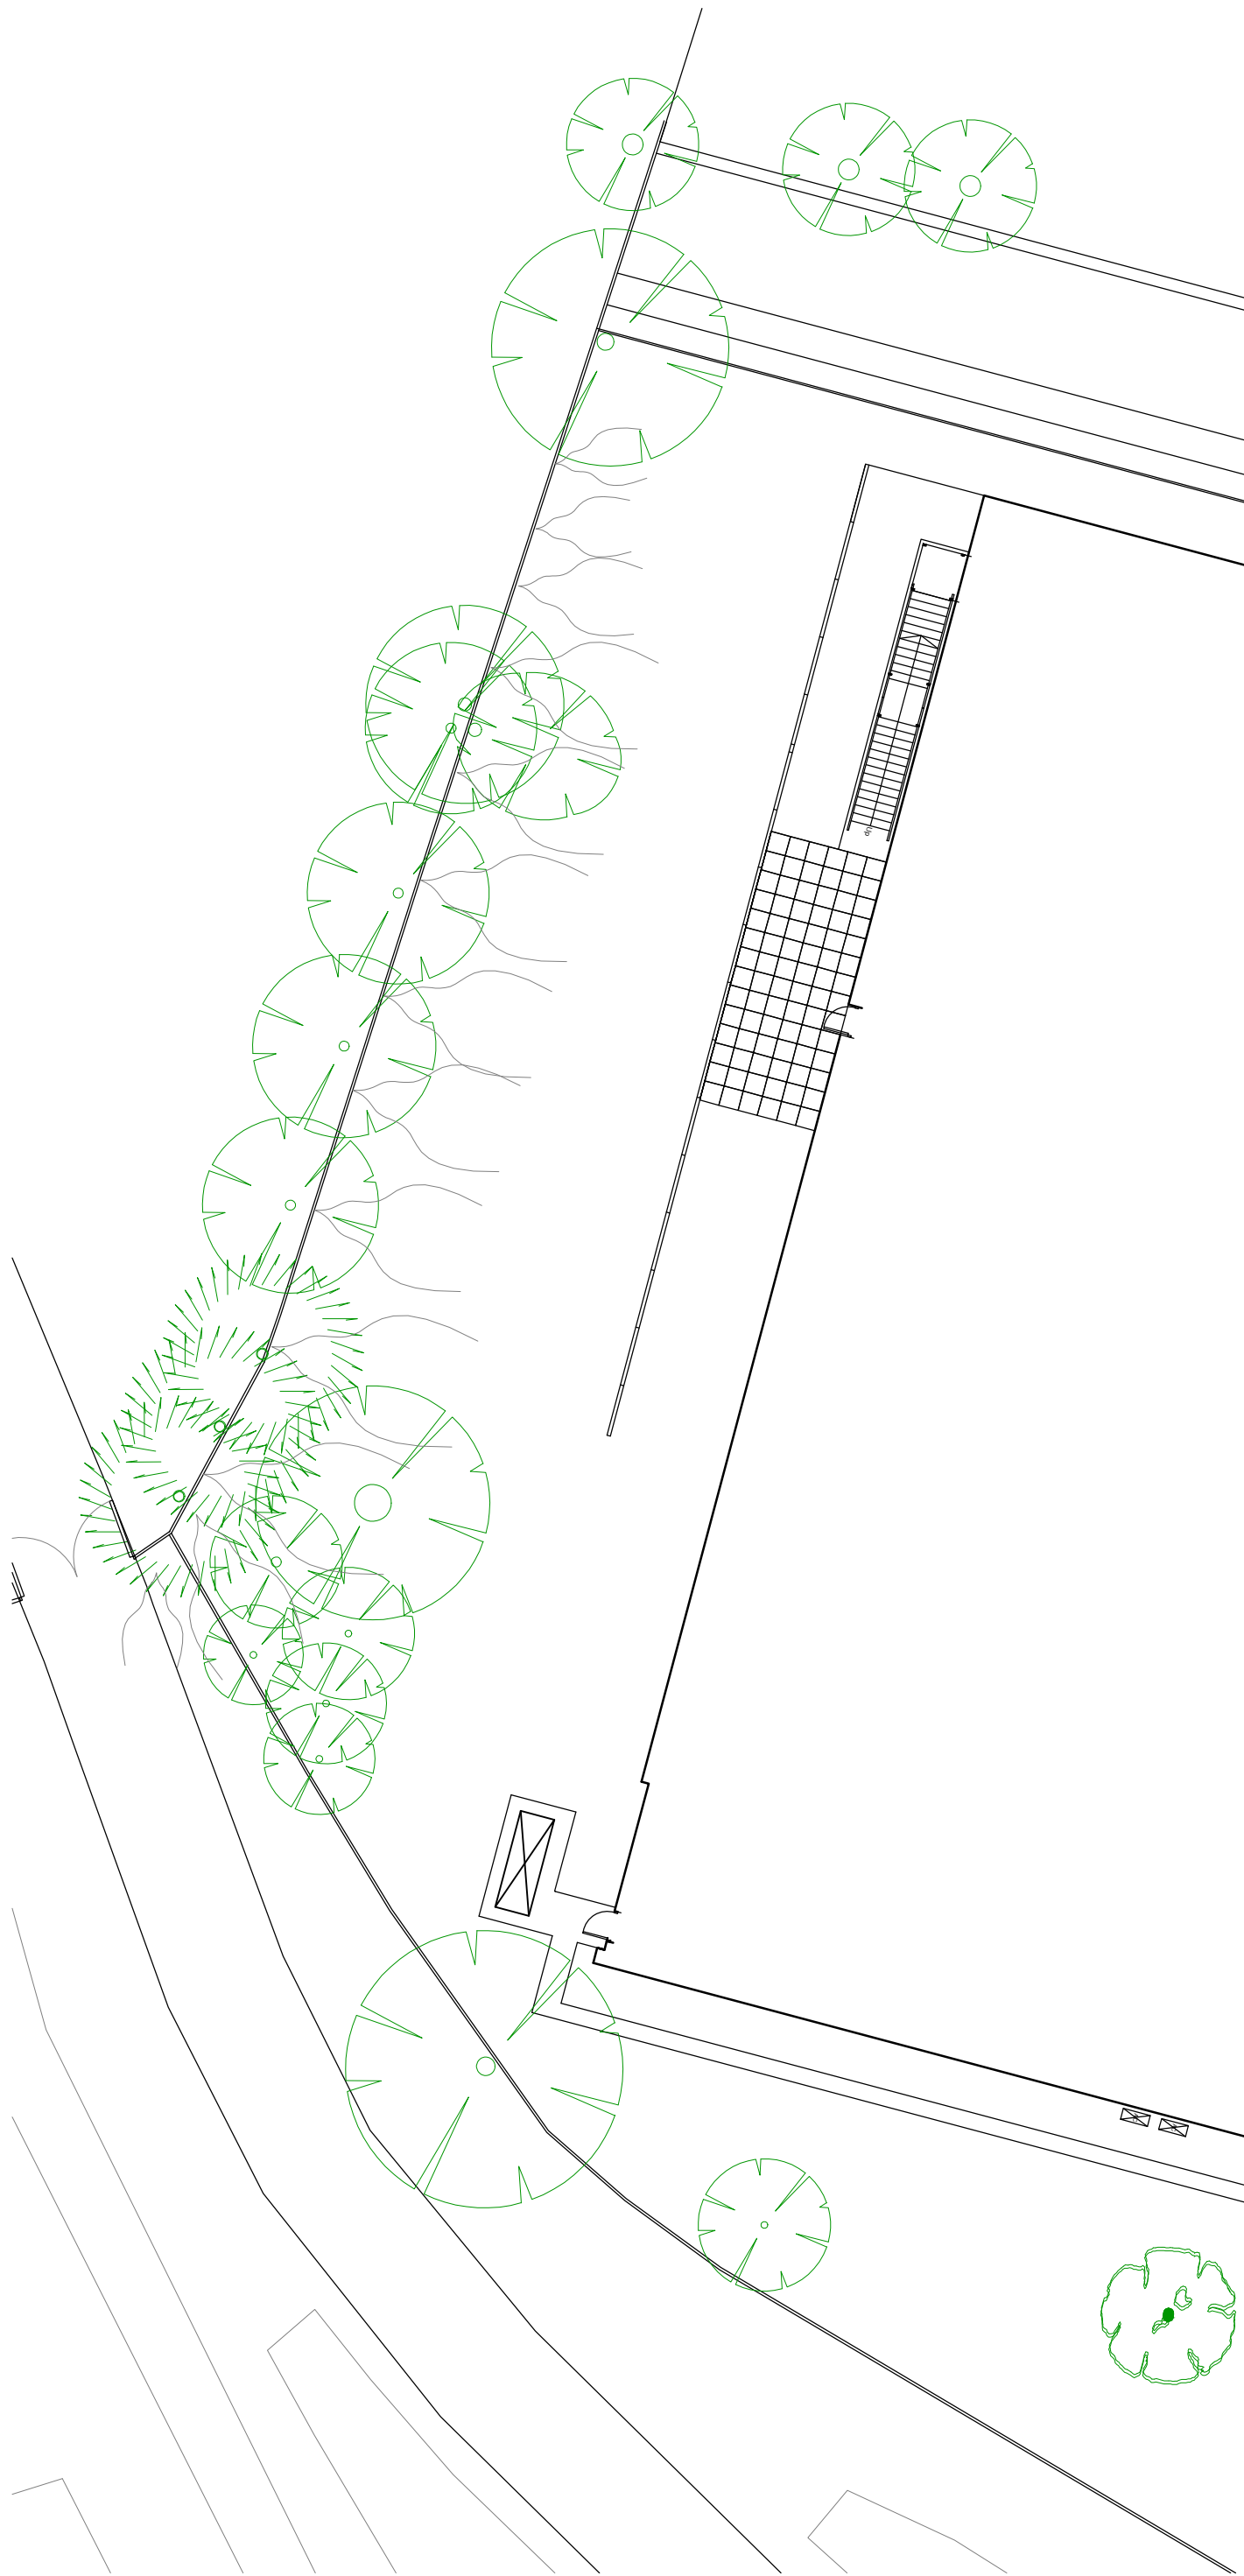

Rev	Revision	By	Date	
K NIGHT A RCHITECTURAL D ESIGN				
K.A.D. Ltd. First Floor Unit 7 The Quarterdeck Port Solent PO6 4TP T: 01489 660194 E: admin@k-a-d.co.uk W: www.k-a-d.co.uk				
Client TRUMPF				
Project WELLINGTON PARK HEDGE END SOUTHAMPTON SO30 2QU				
Drawing EXISTING SITE PLAN				
Scale 1:500@A2		Date MAY 2023		
Project no.	Sequential	Bldg/Floor	Detail	Rev
KAD	01	A	EX	.