




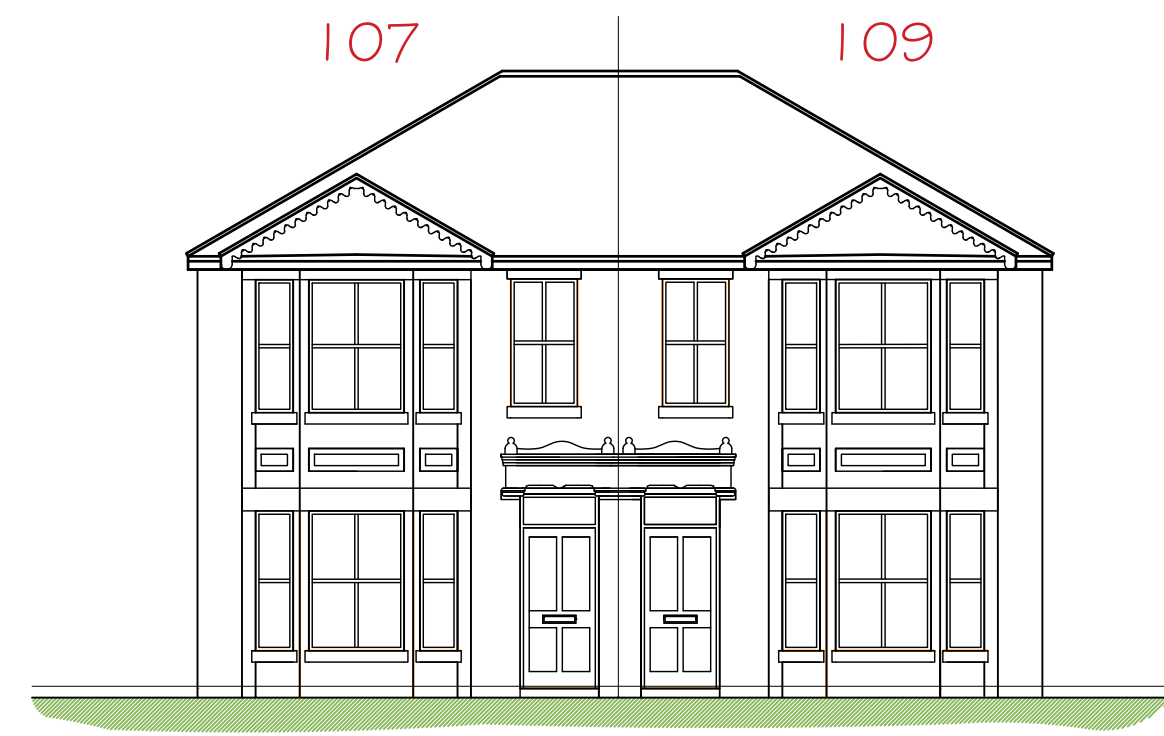

Existing Front Elevation

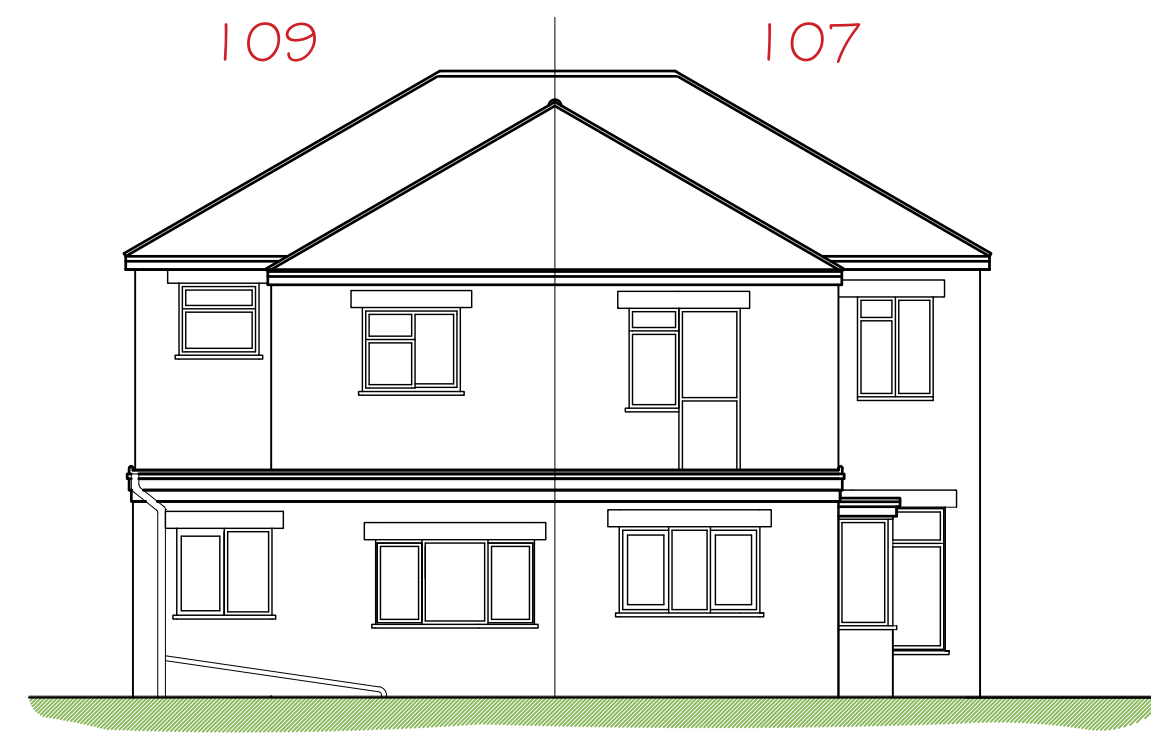

Existing Rear Elevation

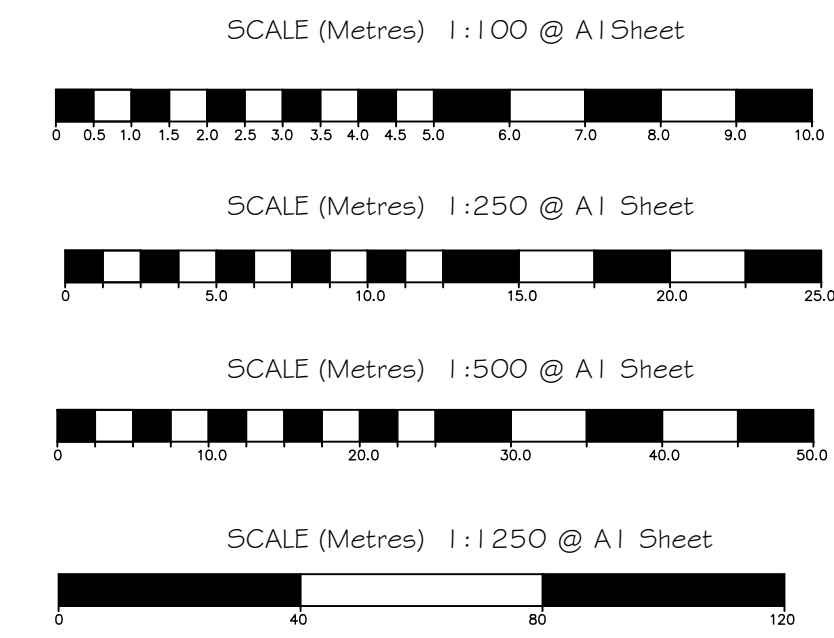

Drawing Notes:

The copyright of this drawing belongs solely with BPS Design Consultants Ltd, it should not be copied or reproduced without their written consent.

Written dimensions to take precedent over scaling the drawing however all dimensions to be checked and verified on site prior to commencing works. The Contractor shall take all responsibility for setting out. Any discrepancies should be clarified prior to proceeding with work.


All workmanship and materials shall comply with BS 8000 Parts 1-15.




Existing Side Elevation 107




Existing Side Elevation 109

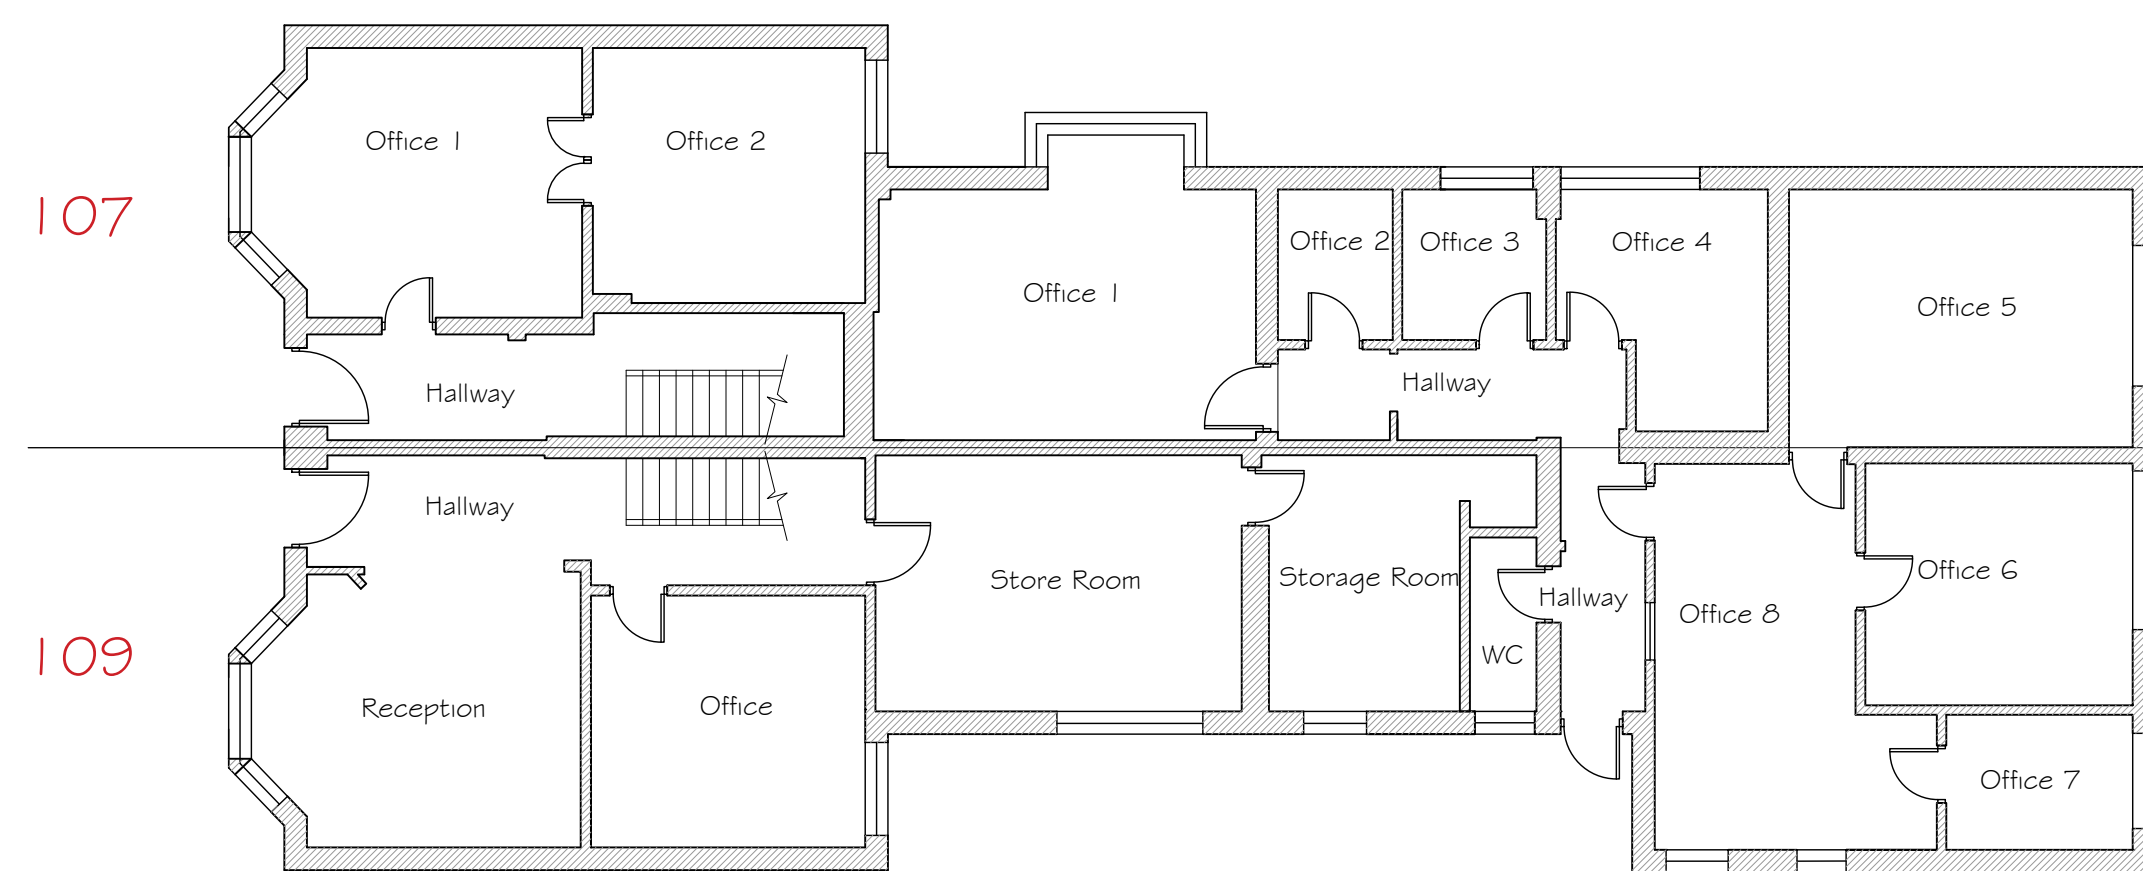


Existing Ground Floor Plan

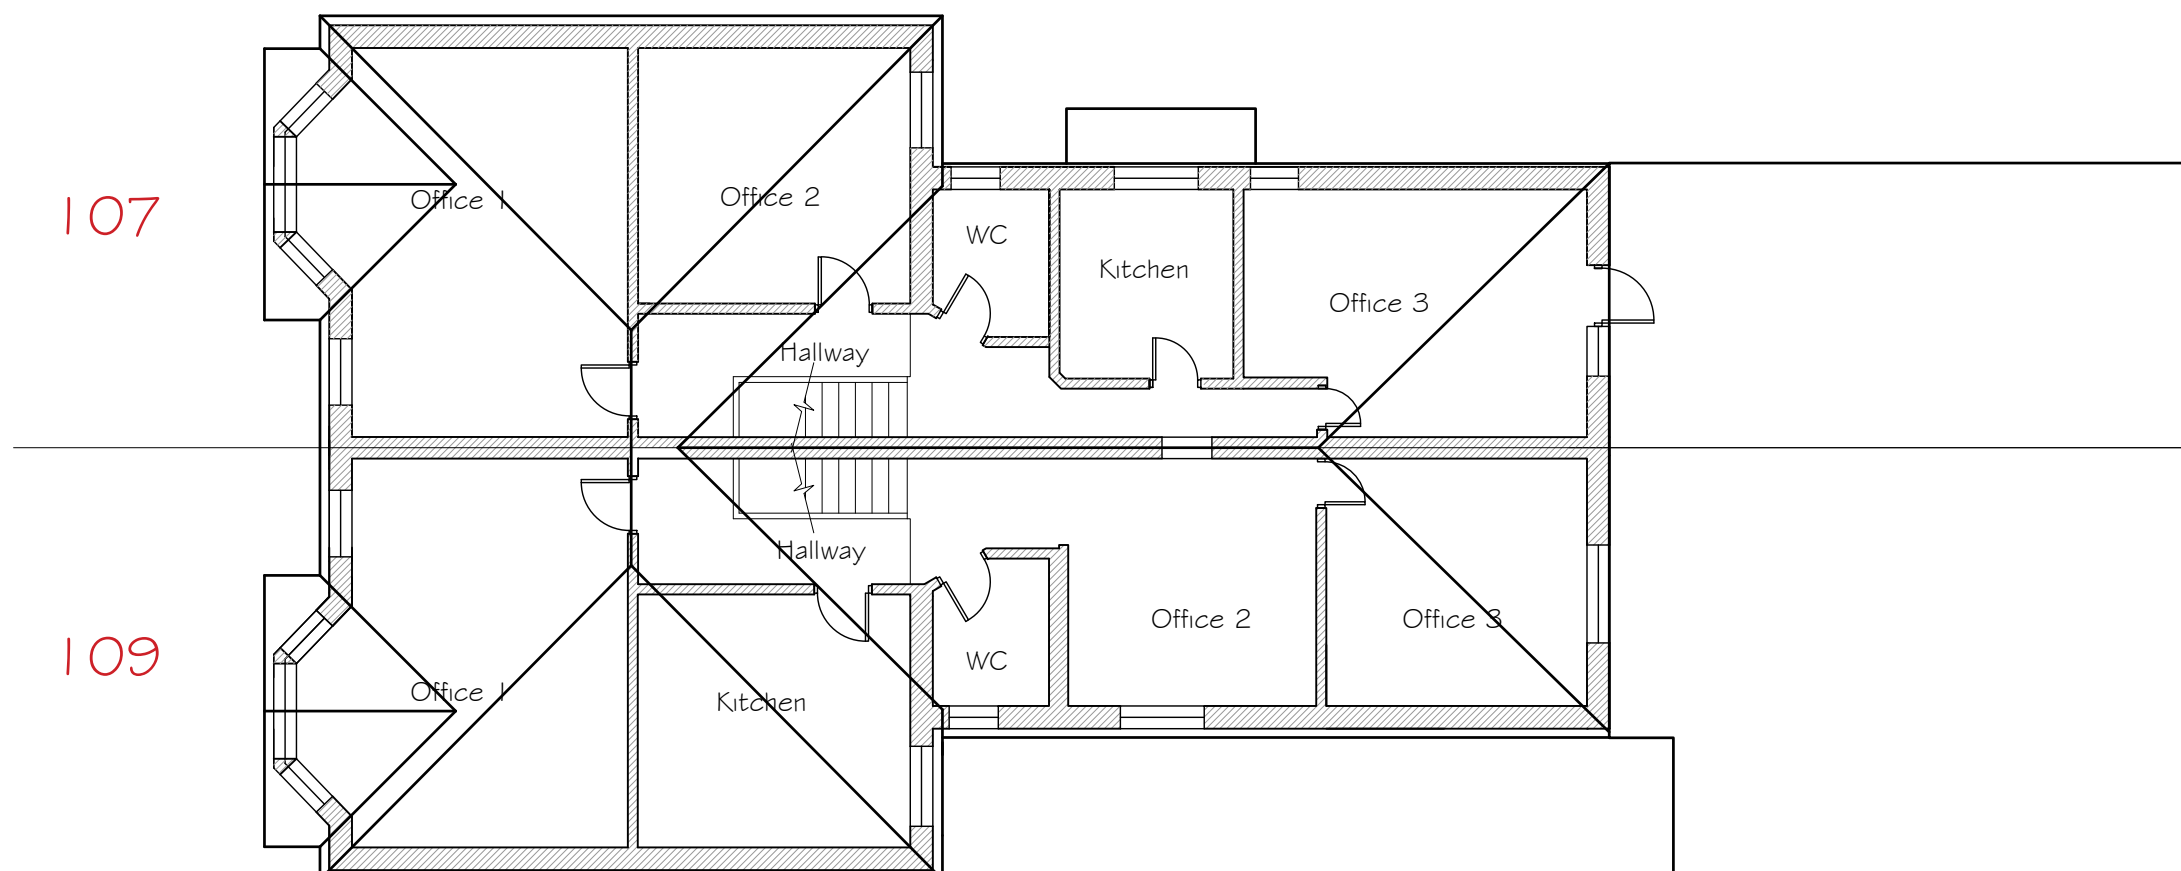

Existing First Floor Plan

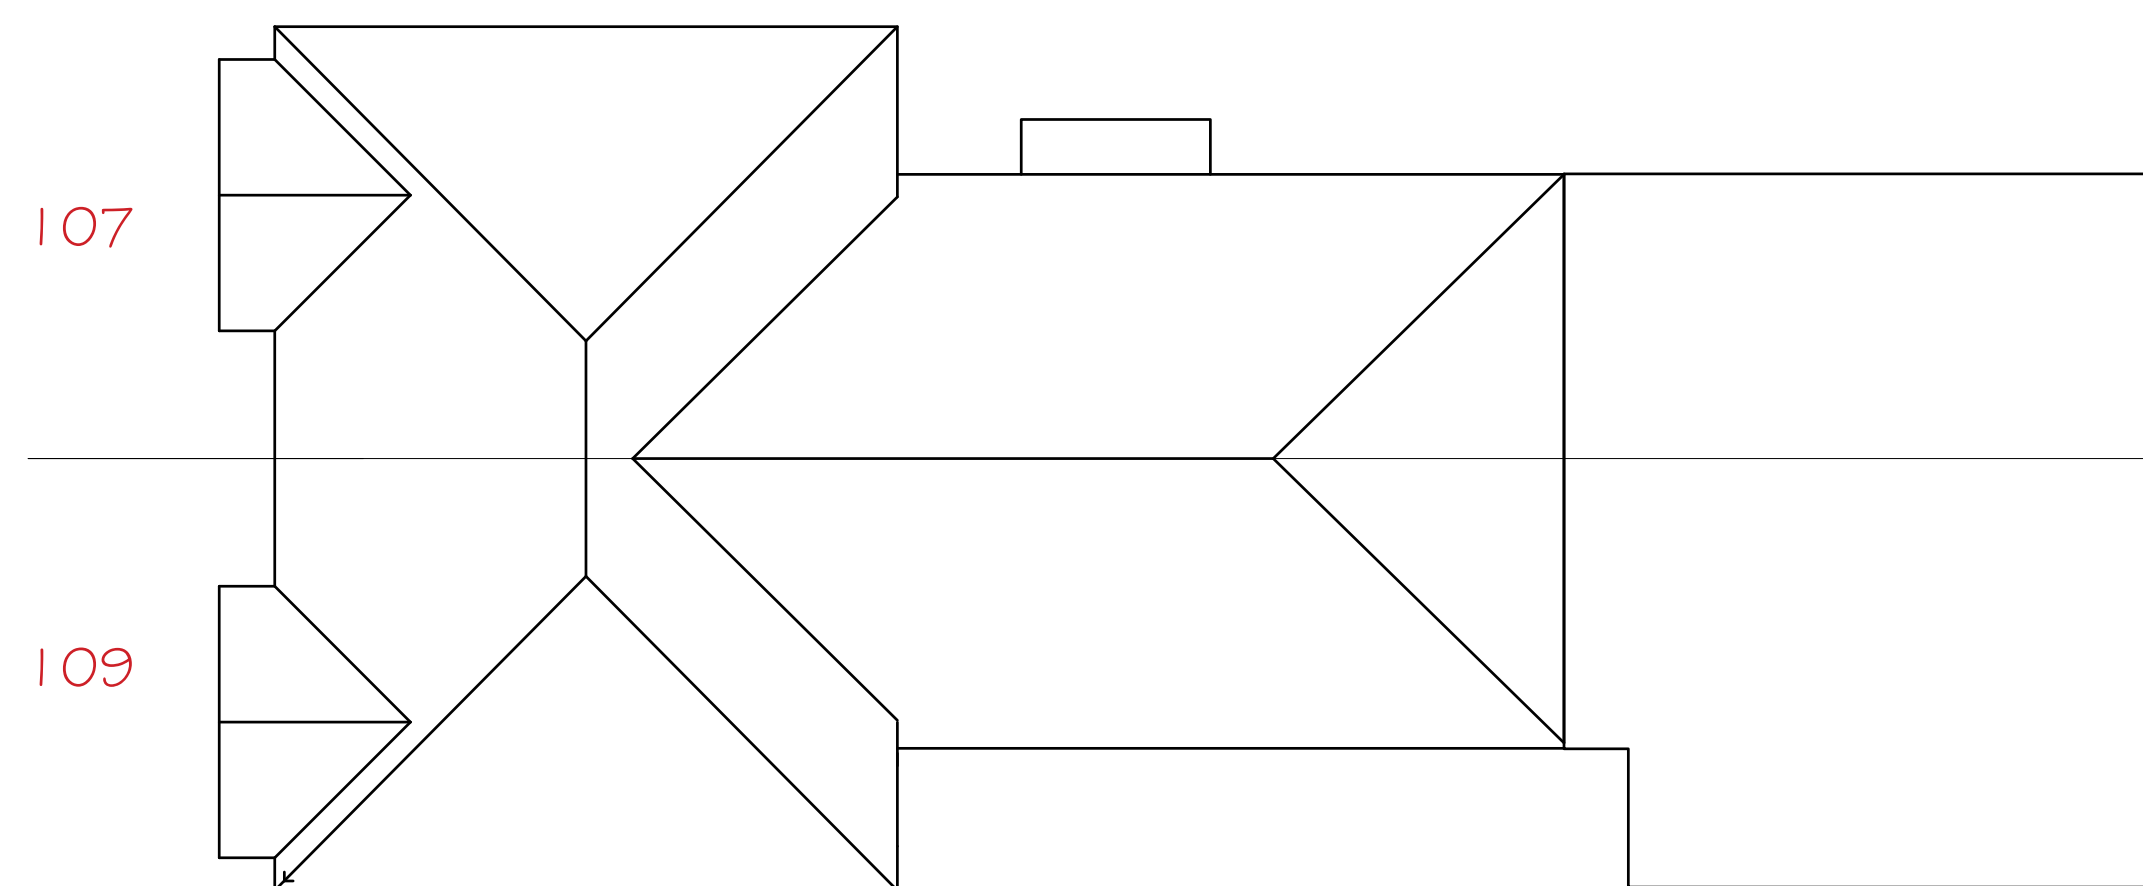

Existing Roof Plan

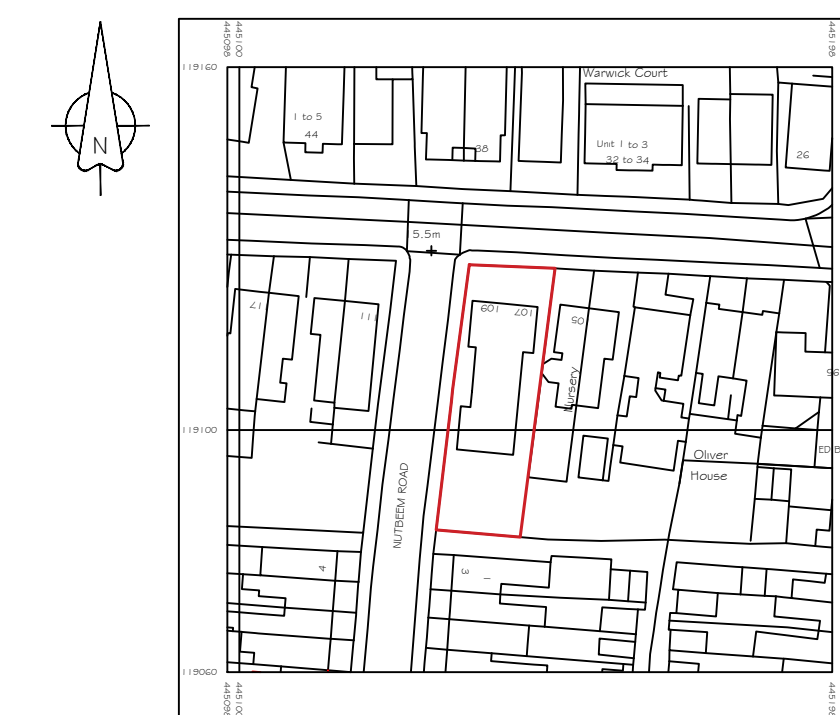

Location Plan 1:1250

Existing Elevations and Plans 1:100

Issued for
Planning Approval

BPS Design Consultants Ltd
Architectural Services and Structural Engineers

Seafields, Dodwell Lane, Bursledon, Southampton, SO31 1DJ

Tel: 023 8040 4017

robert@bpsdesign.co.uk colin@bpsdesign.co.uk
Mobile: 07915 604 293 Mobile: 07886 855 897

www.bpsdesign.co.uk

Project:
107/109 Leigh Road
Eastleigh
Hampshire
SO50 9DR

Client:
Mr Lewis Bowers

Dwg Title:
Existing Elevations and Plans

Dwg No: PL01 Revision: -

Date: June 2023 By: LN Scale: As Shown

The Copyright of this drawing belongs solely to BPS Design Consultants Ltd. It should not be copied or reproduced without consent from BPS Design Consultants Ltd. Original drawing at A1 size.