



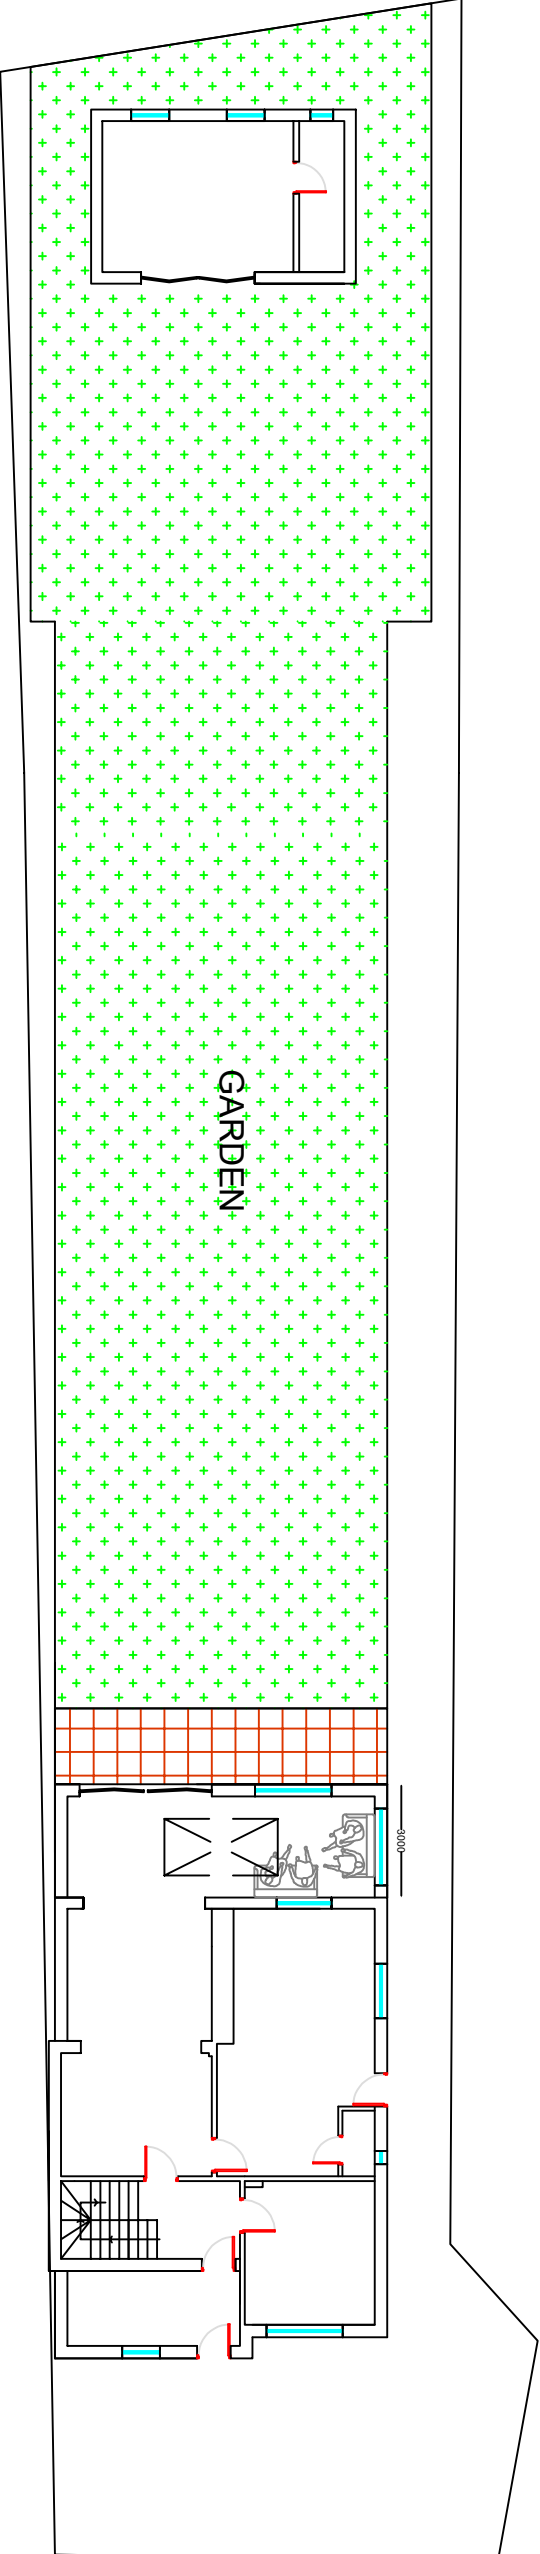

PROPOSED SITE PLAN

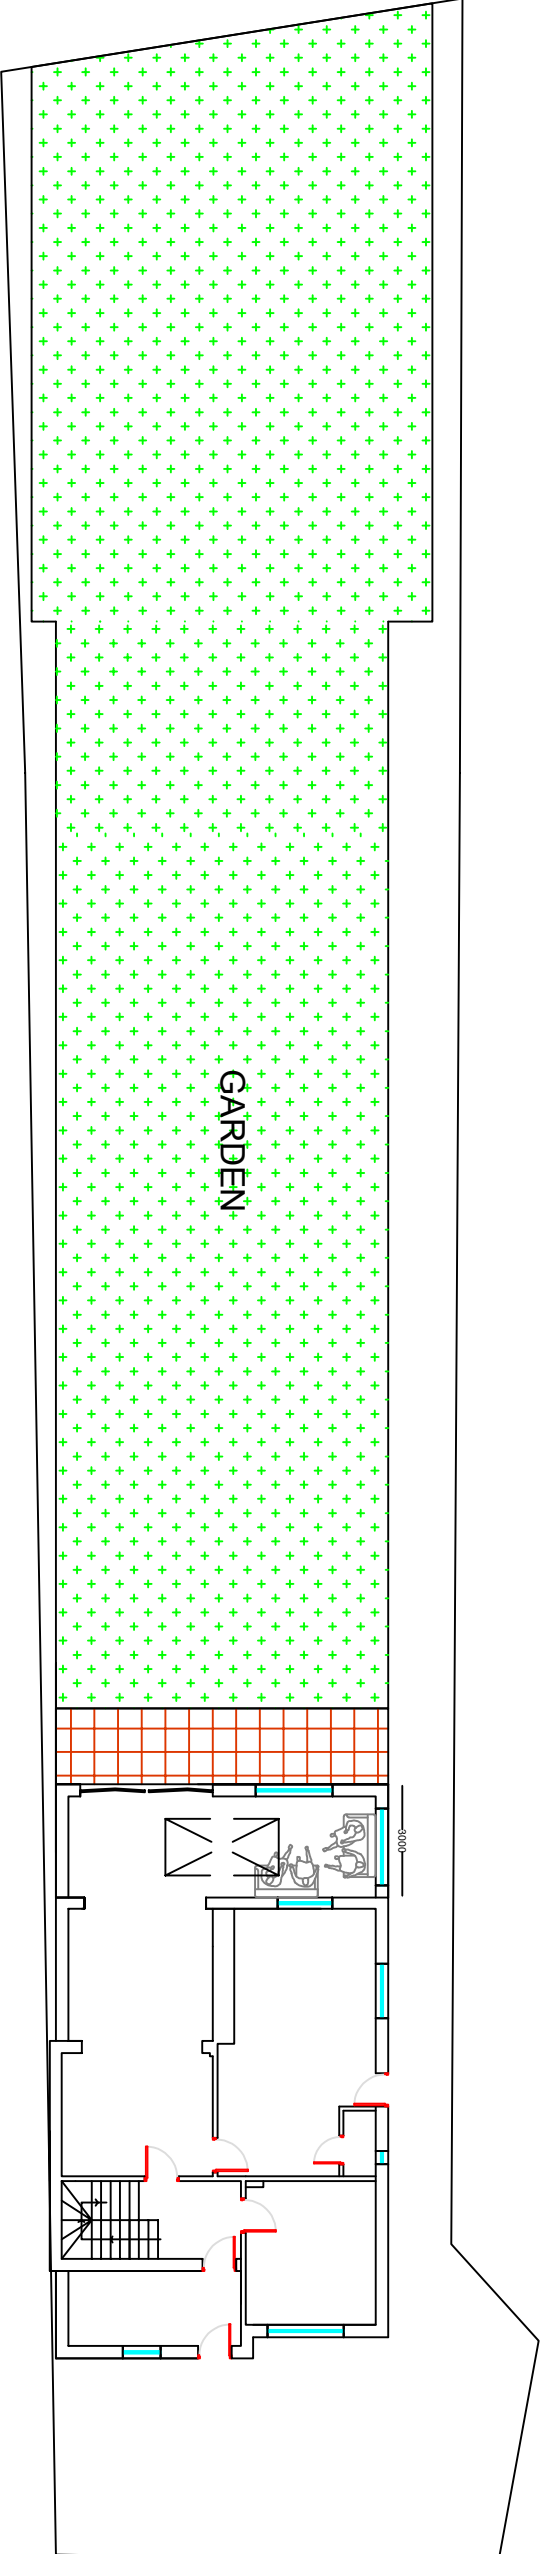

EXISTING SITE PLAN

Scale: 1:200@A3	DWG NO:001B
Drawn: Jay	Date: 01/05/2023
 LG PLANNING LIMITED 81, GOLDENGROVE SOUTHAMPTON-SO14 1RA E-Mail: j.s.kumaraguru@gmail.com	

PROPOSED GARDEN ROOM FOR MR.HASSAN AT 48, LAWN ROAD, EASTLEIGH