

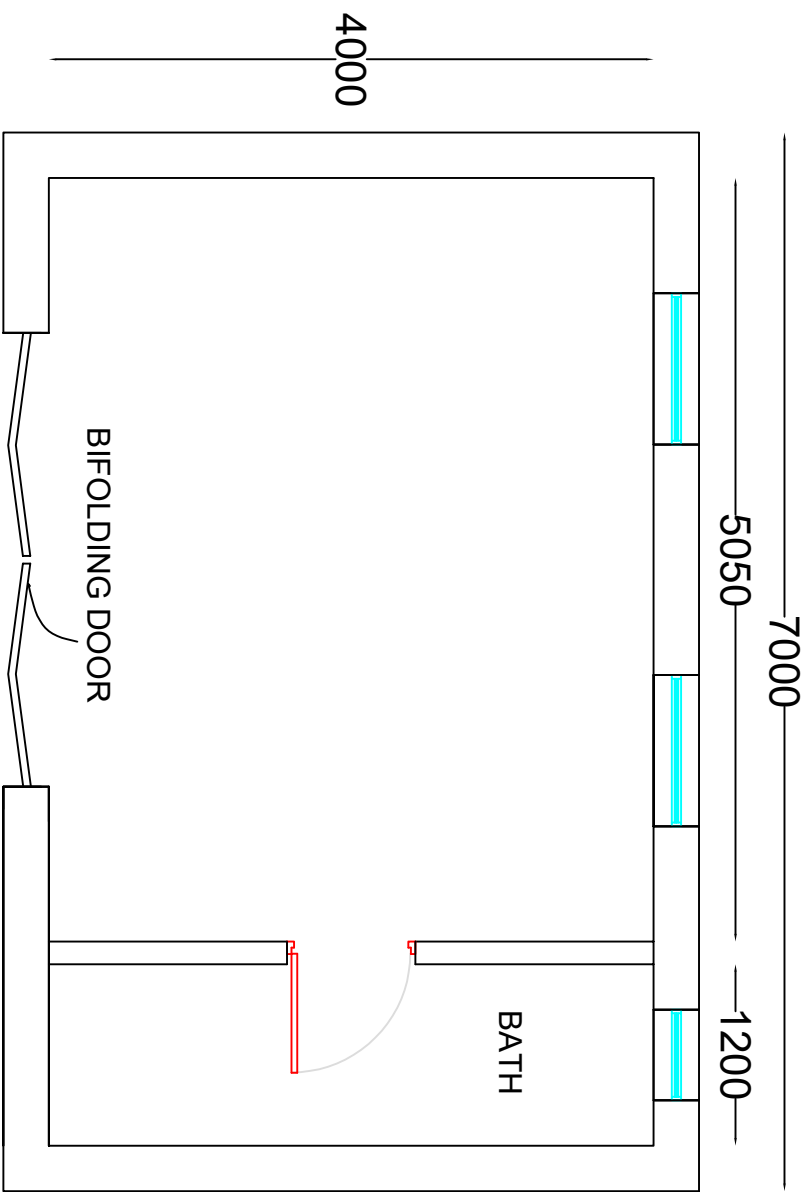


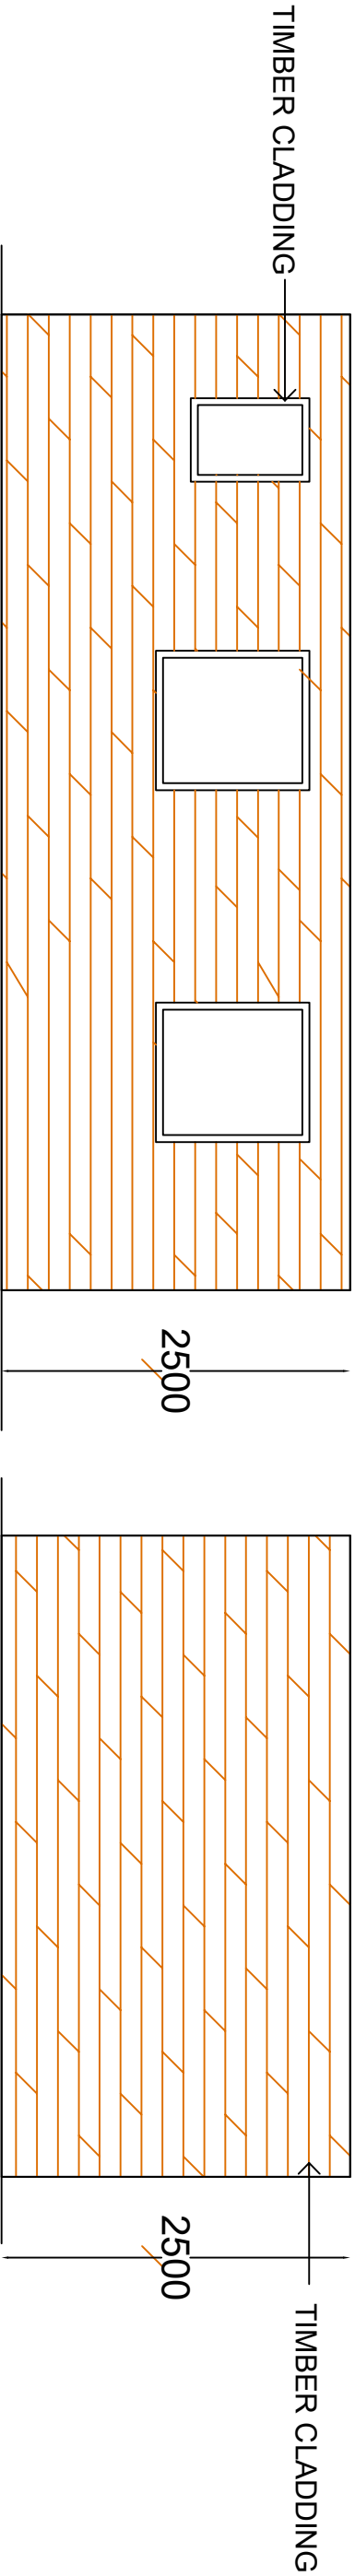

GARDEN ROOM PLAN

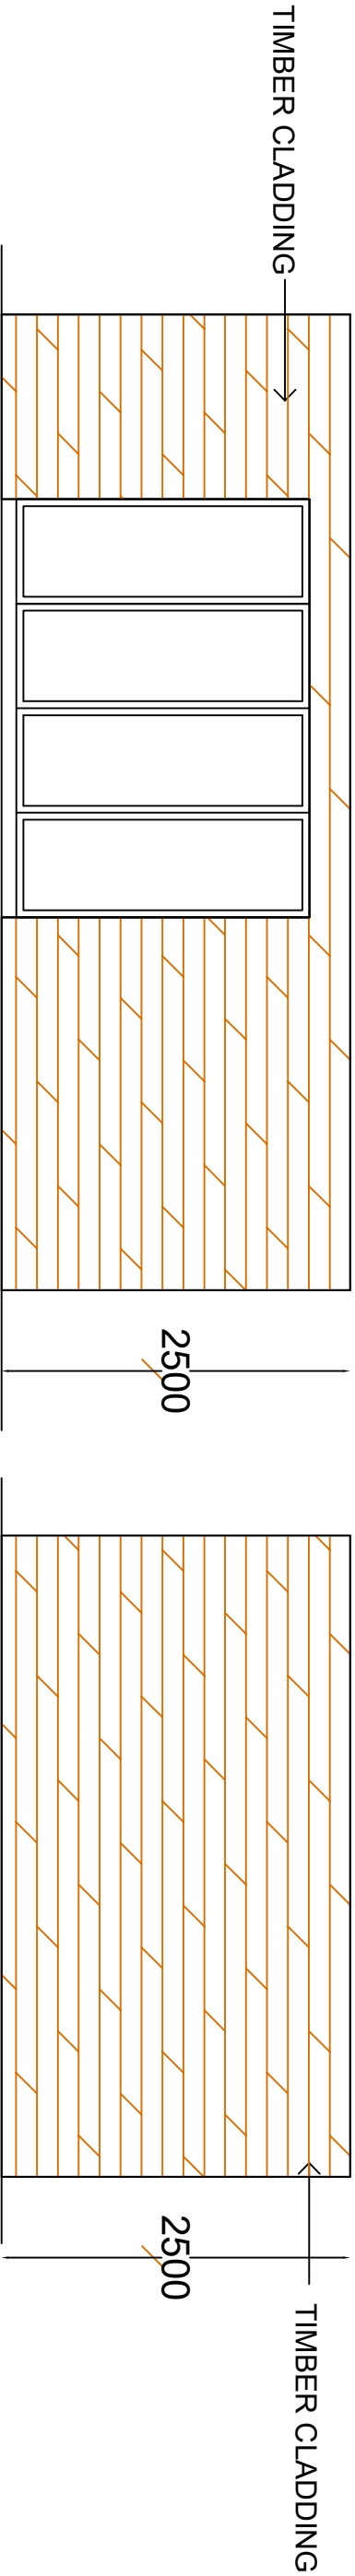

FRONT ELEVATION

REAR ELEVATION

SIDE ELEVATION

PROPOSED GARDEN ROOM FOR MR.HASSAN AT 48, LAWN ROAD, EASTLEIGH

Scale: 1:50@A3	DWG NO:003B
Drawn: Jay	Date: 01/05/2023
 LG PLANNING LIMITED 81, GOLDEN GROVE SOUTHAMPTON-SO14 1RA E-Mail: j.s.kumaraguru@gmail.com	