


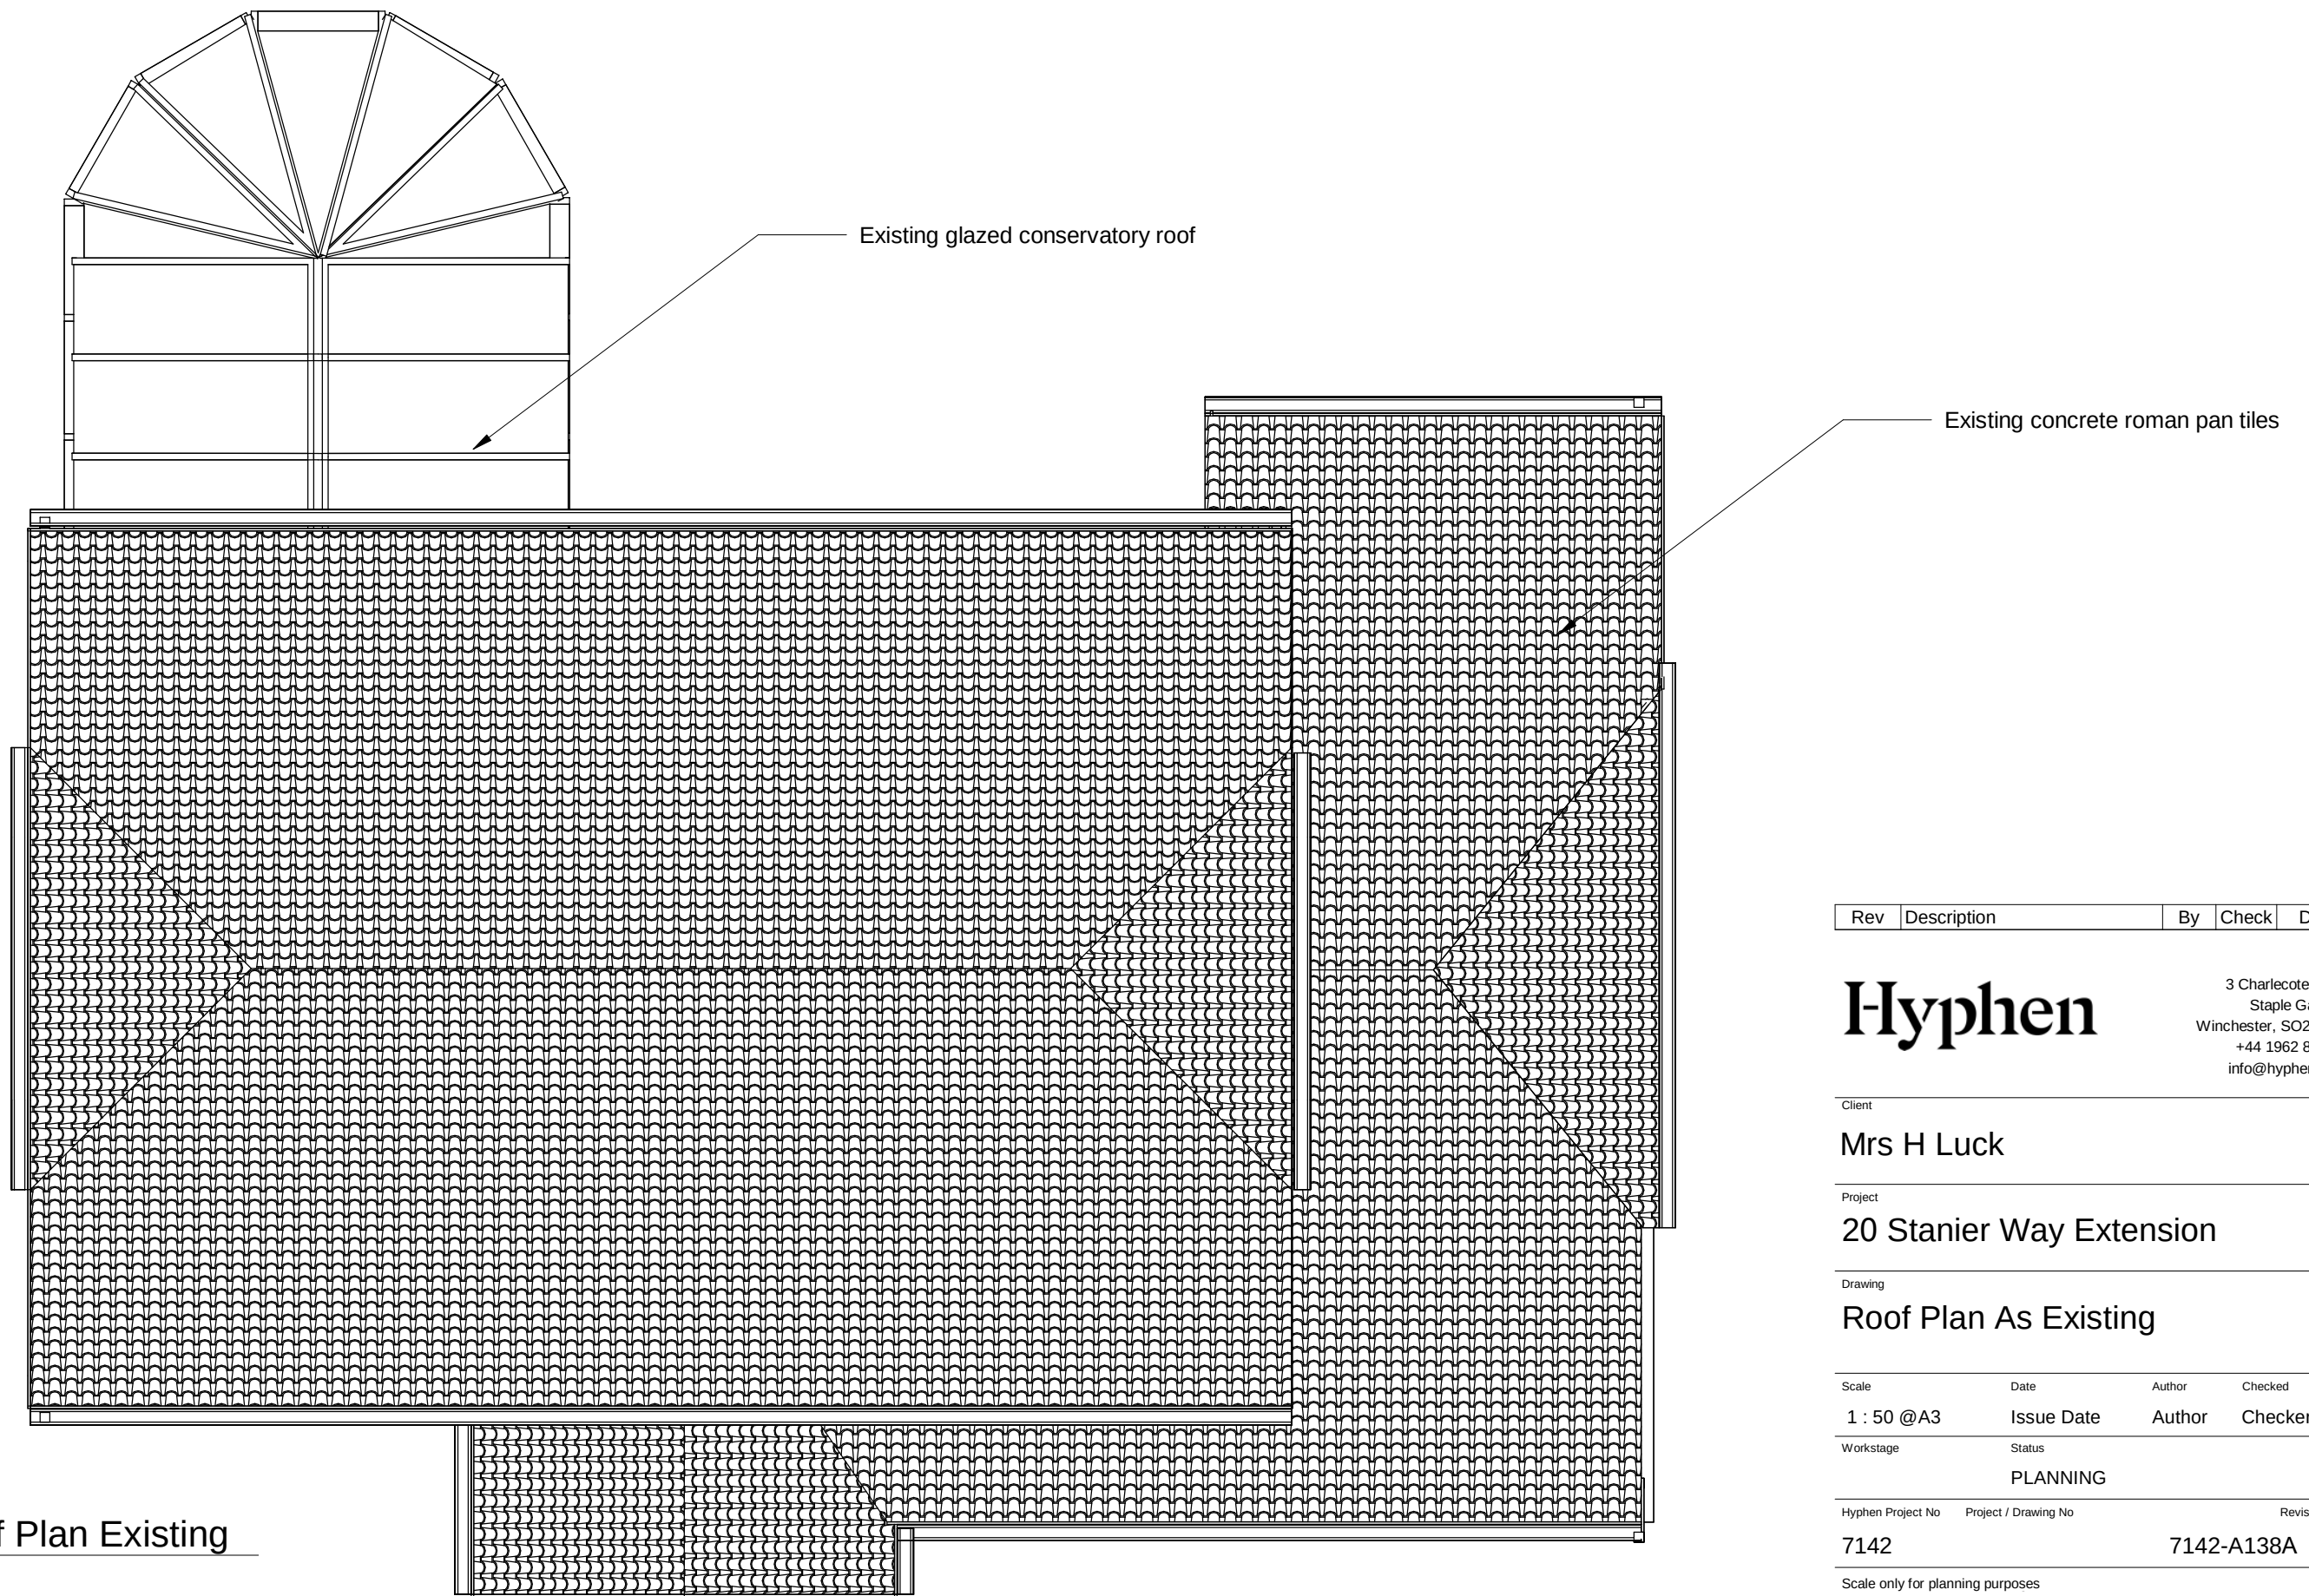

1 Roof Plan Existing
1 : 50

Rev	Description	By	Check	Date
-----	-------------	----	-------	------

Hyphen
3 Charlecote Mews
Staple Gardens
Winchester, SO23 8SR
+44 1962 835500
info@hyphen.archi

Client
Mrs H Luck

Project
20 Stanier Way Extension

Drawing
Roof Plan As Existing

Scale	Date	Author	Checked
1 : 50 @A3	Issue Date	Author	Checker
Workstage			
PLANNING			

Hyphen Project No	Project / Drawing No	Revision
7142	7142-A138A	

Scale only for planning purposes
Report any discrepancies to the author.
© The Hyphen Group Ltd