


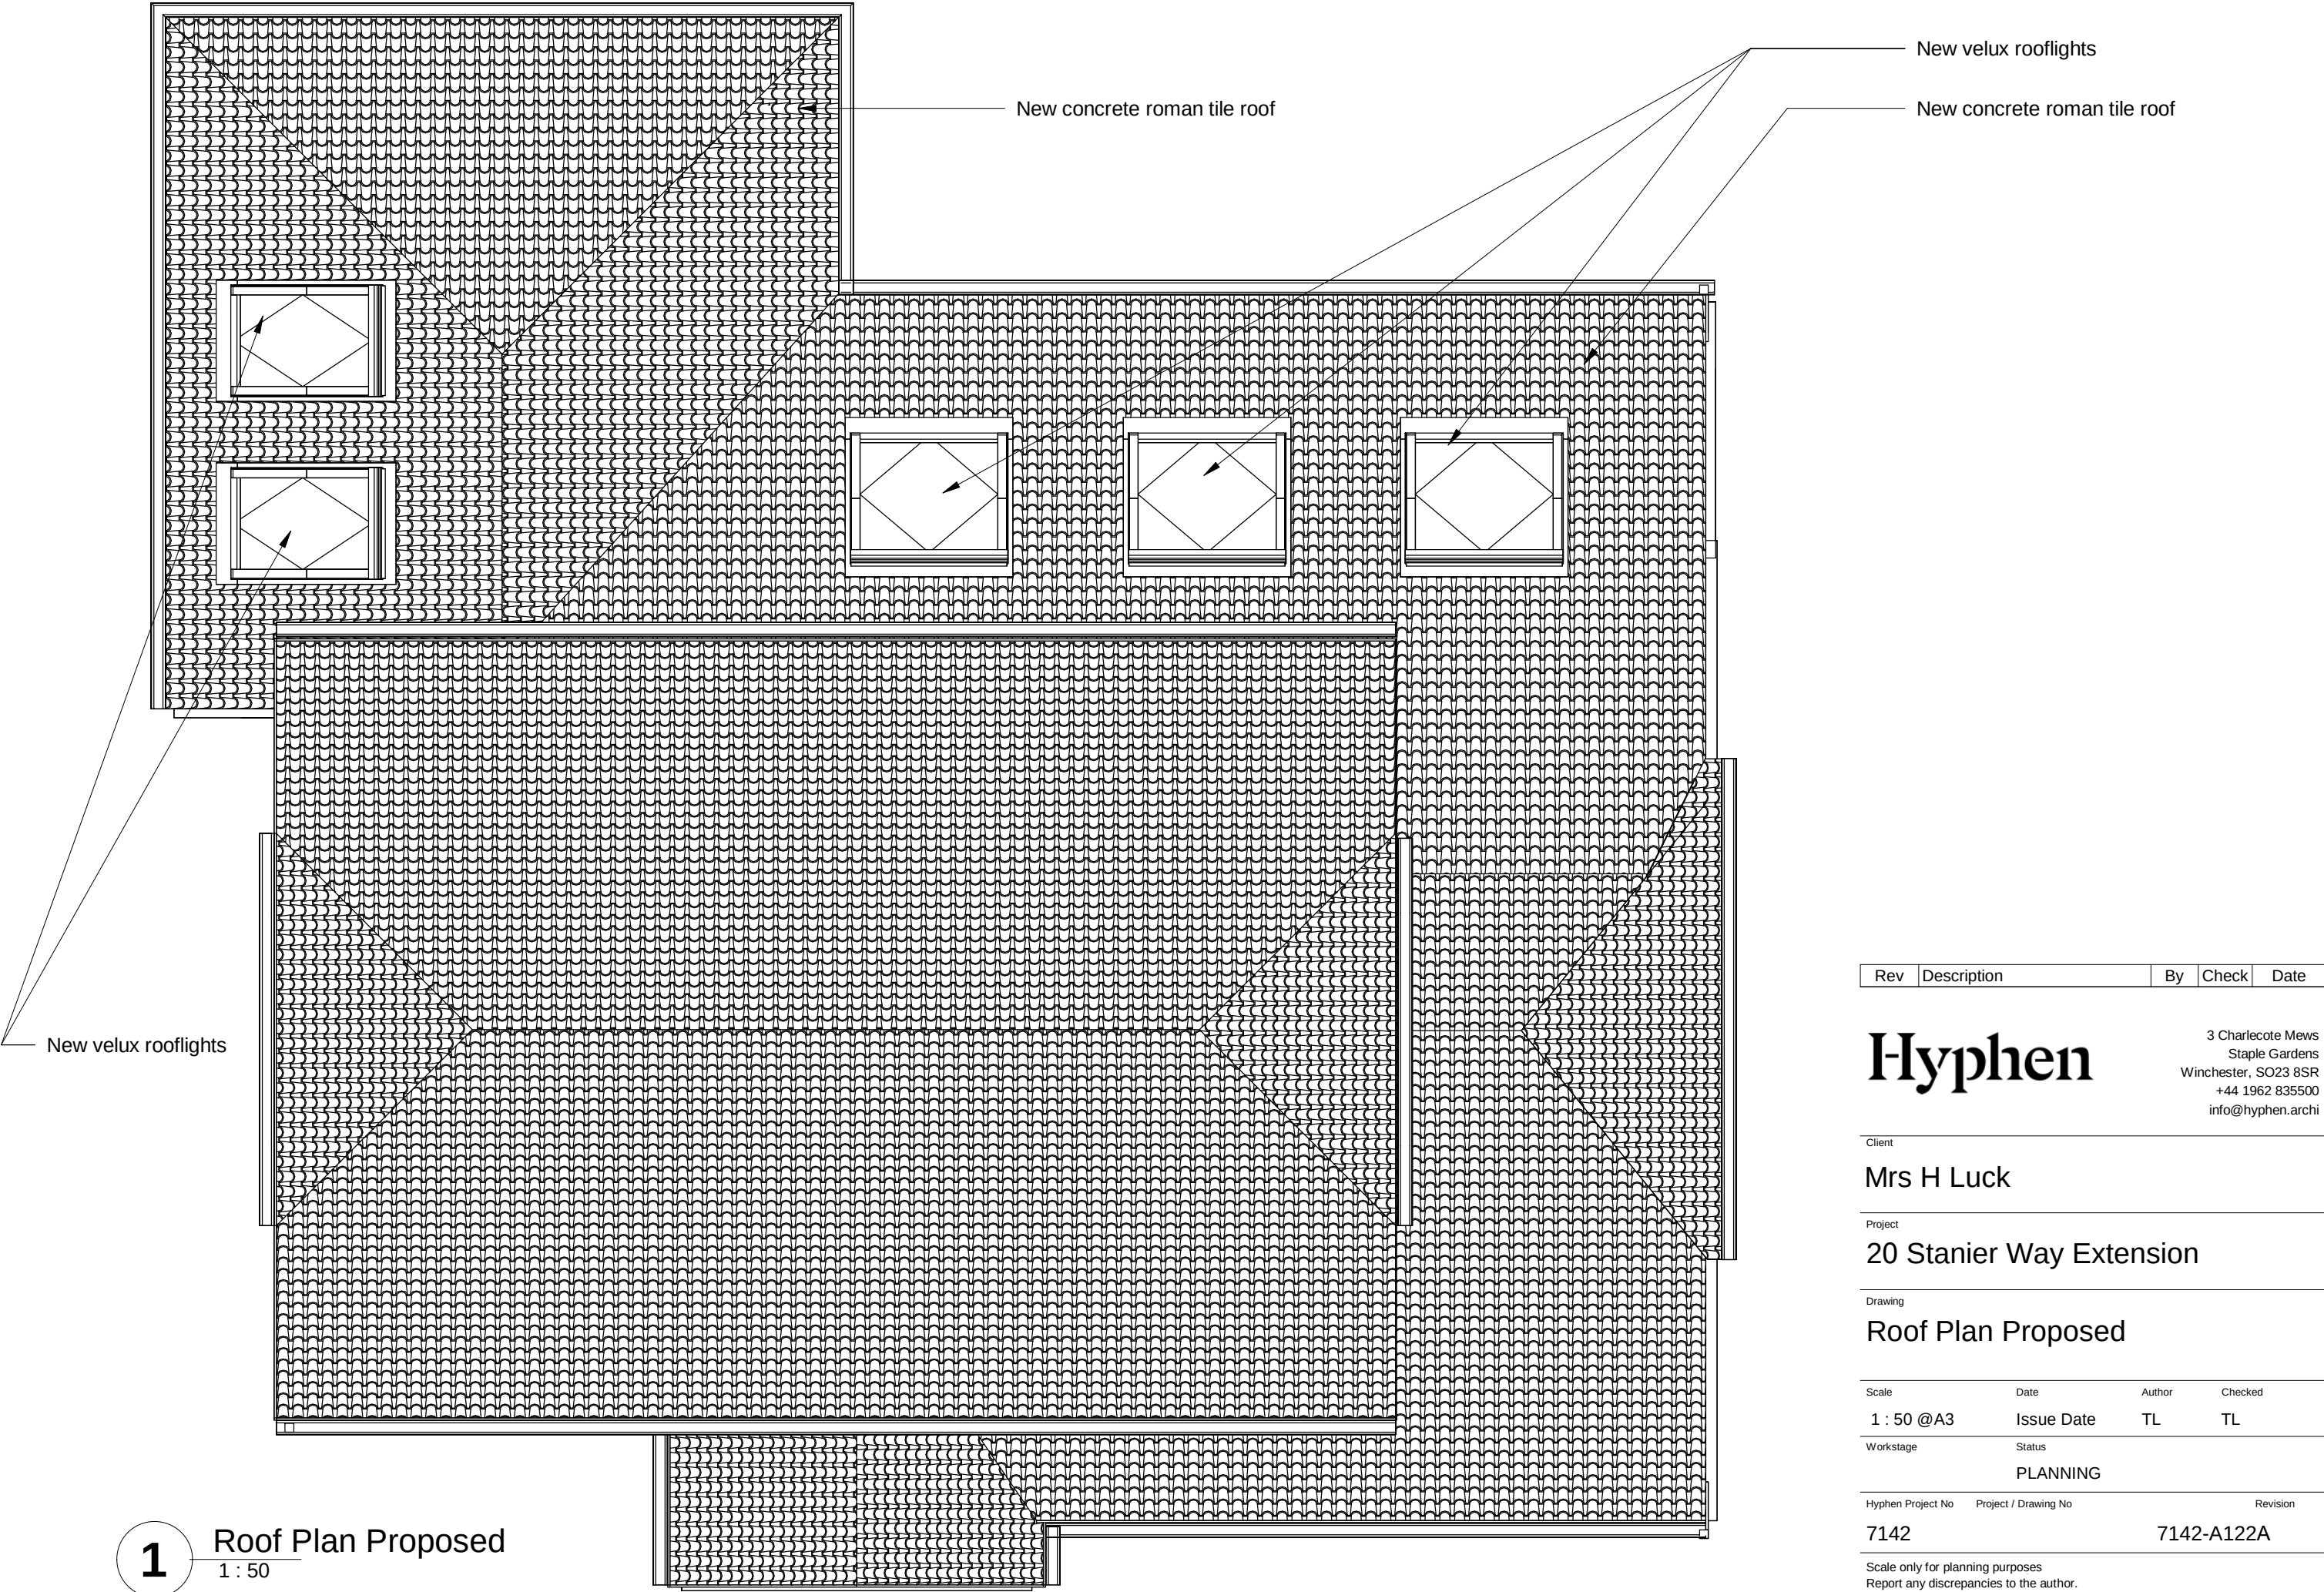

Rev	Description	By	Check	Date
-----	-------------	----	-------	------

Hyphen

3 Charlecote Mews
Staple Gardens
Winchester, SO23 8SR
+44 1962 835500
info@hyphen.archi

Client

Mrs H Luck

Project

20 Stanier Way Extension

Drawing

Roof Plan Proposed

Scale	Date	Author	Checked
1 : 50 @A3	Issue Date	TL	TL

Workstage	Status
	PLANNING

Hyphen Project No	Project / Drawing No	Revision
-------------------	----------------------	----------

71427142-A122A

Scale only for planning purposes
Report any discrepancies to the author.
© The Hyphen Group Ltd