


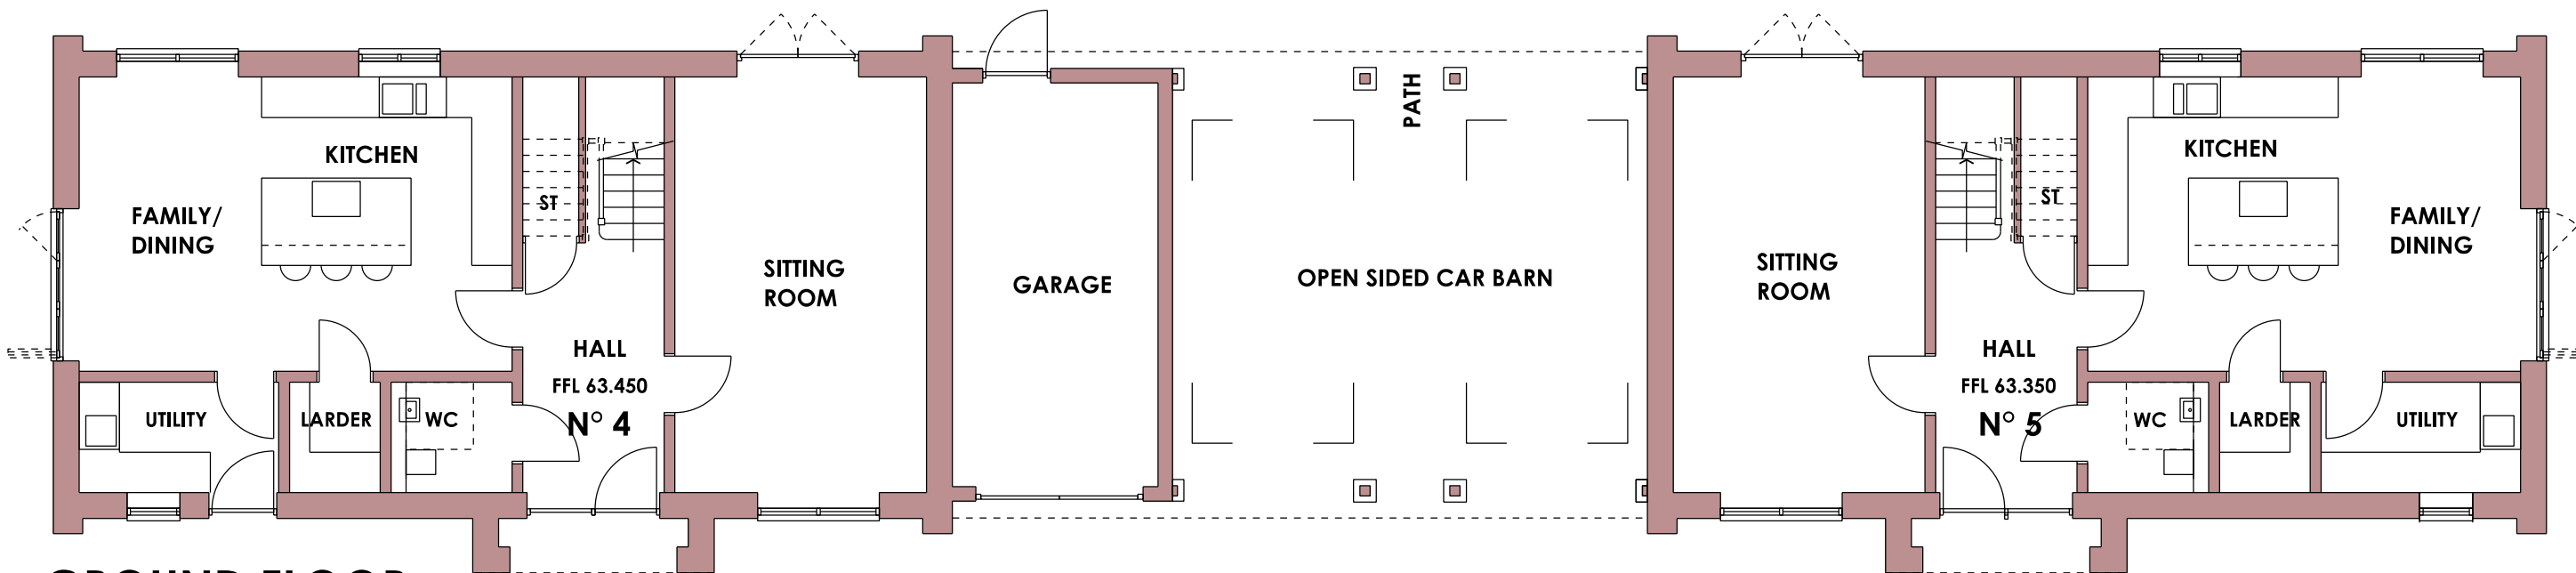

GROUND FLOOR



FIRST FLOOR

AREAS:	
PLOT 4 - 4B 7P	PLOT 5 - 4B 7P
GROUND 77.8 m ²	GROUND 77.8 m ²
FIRST 80.0 m ²	FIRST 80.0 m ²
TOTAL 157.8 m ²	TOTAL 157.8 m ²
1700 ft ²	1700 ft ²

POPE PRIESTLEY ARCHITECTS

ARCHITECTURE | TOWN PLANNING | URBAN DESIGN

12A, VICARAGE FARM BUSINESS PARK, WINCHESTER ROAD, FAIR OAK, HAMPSHIRE SO50 7HD T: +44 (0)23 80335228 E: info@popepriestley.co.uk

CONTRACTORS MUST CHECK ALL DIMENSIONS ON SITE. ONLY FIGURED DIMENSIONS ARE TO BE WORKED FROM. DISCREPANCIES MUST BE REPORTED TO THE ARCHITECT BEFORE PROCEEDING. DRAWING WAS PREPARED IN MICROSTATION FORMAT. DRAWINGS EXPORTED IN OTHER FORMATS MAY DIFFER. REFER TO ORIGINAL DRAWING FOR TRUE FORMAT. THIS DRAWING IS COPYRIGHT © IMPORTANT NOTE FOR USE OF THIS DRAWING: THIS DRAWING HAS BEEN PRODUCED SPECIFICALLY FOR USE ON THIS PROJECT. POPE PRIESTLEY ARCHITECTS CANNOT BE HELD RESPONSIBLE FOR RE-USE OF THIS INFORMATION BY OTHERS FOR ANY PURPOSE OTHER THAN FOR WHICH IT IS SPECIFICALLY INTENDED. THIS DRAWING REFLECTS STANDARDS AGREED FOR THIS PROJECT AND CURRENT AT THE TIME OF PRODUCTION AND WILL NOT BE UPDATED IN ACCORDANCE WITH CHANGING LEGISLATION AND/ OR OTHER REQUIREMENTS.

HOME FARM HEDGE END HAMPSHIRE SO30 4DF				PLOT 4 & PLOT 5 FLOOR PLANS	
SCALE BAR 0 1 2 3 4m SCALE @ A3 1: 100				DRAWING STATUS PLANNING ISSUE	
DATE 03.04.2023	AUTHOR JT	CHECK DP	DRAWING NO. PP1433/ 108		REVISION P1