



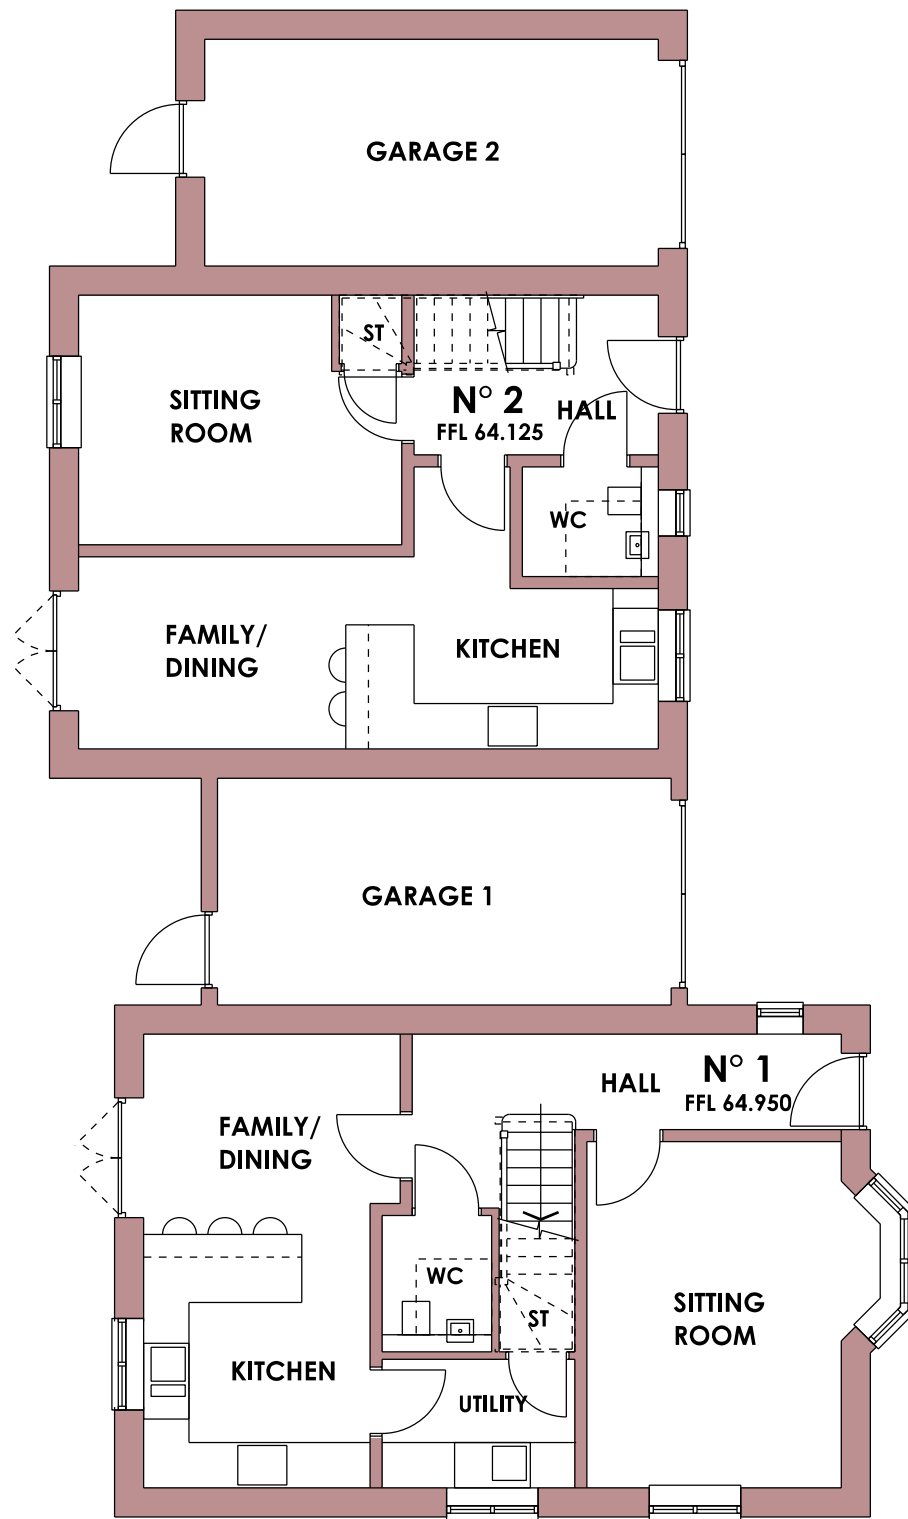

GROUND FLOOR

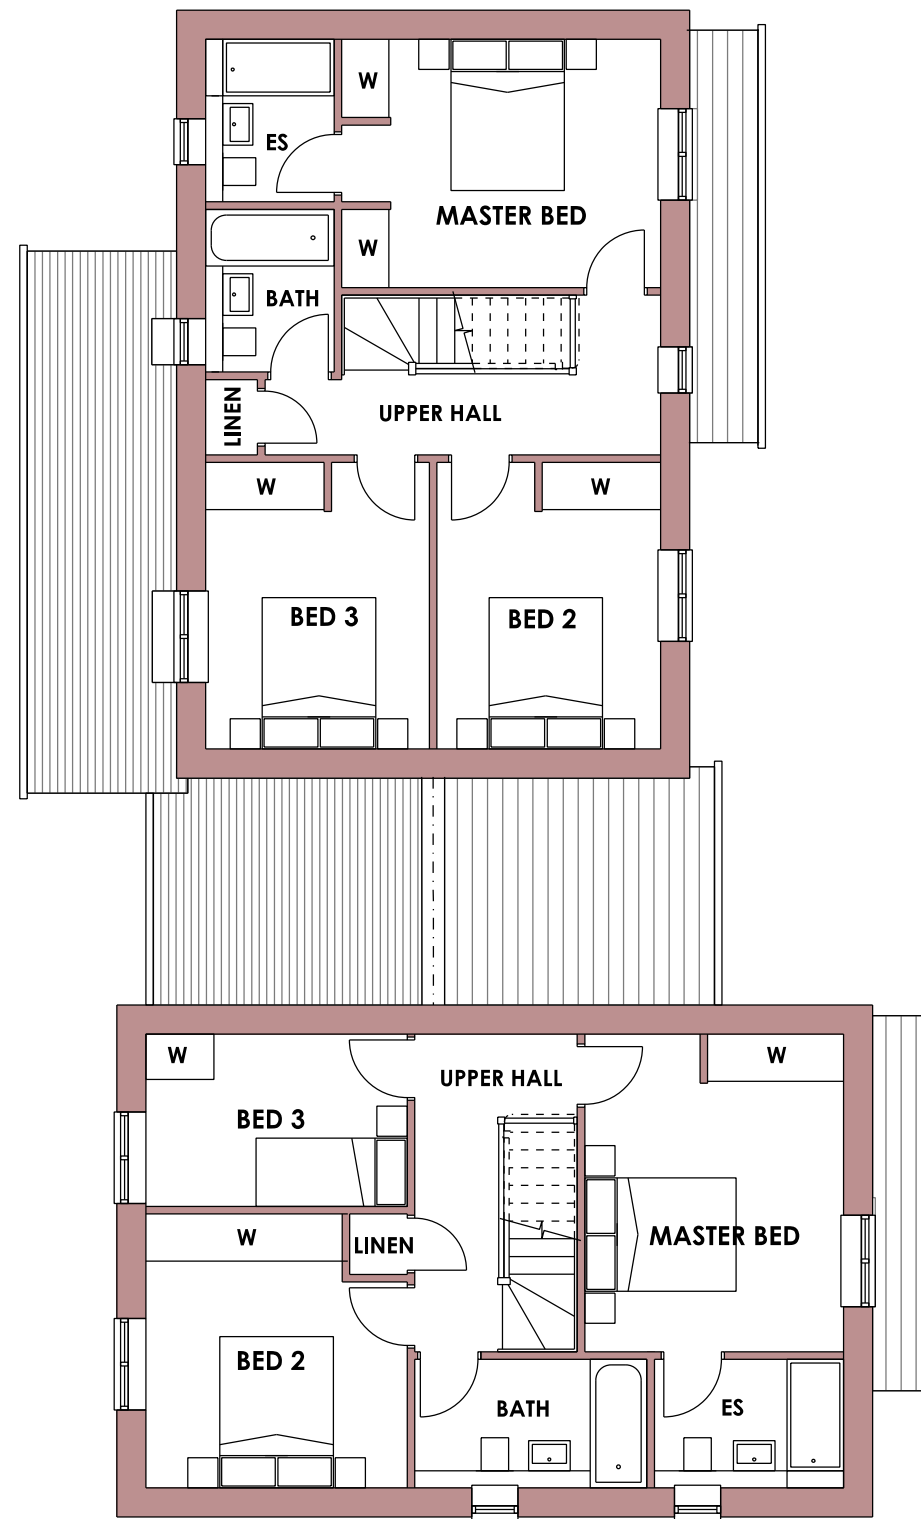

FIRST FLOOR

AREAS:		PLOT 2 - 3B 5P	
PLOT 1 - 3B 5P		GROUND	56.2 m ²
GROUND	56.2 m ²	FIRST	55.3 m ²
FIRST	55.3 m ²	TOTAL	111.5 m ²
TOTAL	111.5 m ²		1200 ft ²

POPE PRIESTLEY ARCHITECTS

ARCHITECTURE | TOWN PLANNING | URBAN DESIGN

12A, VICARAGE FARM BUSINESS PARK, WINCHESTER ROAD, FAIR OAK, HAMPSHIRE SO50 7HD T: +44 (0)23 80335228 E: info@popepriestley.co.uk

CONTRACTORS MUST CHECK ALL DIMENSIONS ON SITE. ONLY FIGURED DIMENSIONS ARE TO BE WORKED FROM. DISCREPANCIES MUST BE REPORTED TO THE ARCHITECT BEFORE PROCEEDING. DRAWING WAS PREPARED IN MICROSTATION FORMAT. DRAWINGS EXPORTED IN OTHER FORMATS MAY DIFFER. REFER TO ORIGINAL DRAWING FOR TRUE FORMAT. THIS DRAWING IS COPYRIGHT © POPE PRIESTLEY ARCHITECTS. IMPORTANT NOTE FOR USE OF THIS DRAWING: THIS DRAWING HAS BEEN PRODUCED SPECIFICALLY FOR USE ON THIS PROJECT. POPE PRIESTLEY ARCHITECTS CANNOT BE HELD RESPONSIBLE FOR RE-USE OF THIS INFORMATION BY OTHERS FOR ANY PURPOSE OTHER THAN FOR WHICH IT IS SPECIFICALLY INTENDED. THIS DRAWING REFLECTS STANDARDS AGREED FOR THIS PROJECT AND CURRENT AT THE TIME OF PRODUCTION AND WILL NOT BE UPDATED IN ACCORDANCE WITH CHANGING LEGISLATION AND/ OR OTHER REQUIREMENTS.

HOME FARM
HEDGE END
HAMPSHIRE
SO30 4DF

SCALE BAR 0 1 2 3 4m

SCALE @ A3
1: 100

DATE
03.04.2023

AUTHOR
JT

CHECK
DP

PLOT 1 & PLOT 2
FLOOR PLANS

DRAWING STATUS
PLANNING ISSUE

DRAWING NO.
PP1433/ 103

REVISION
P1