

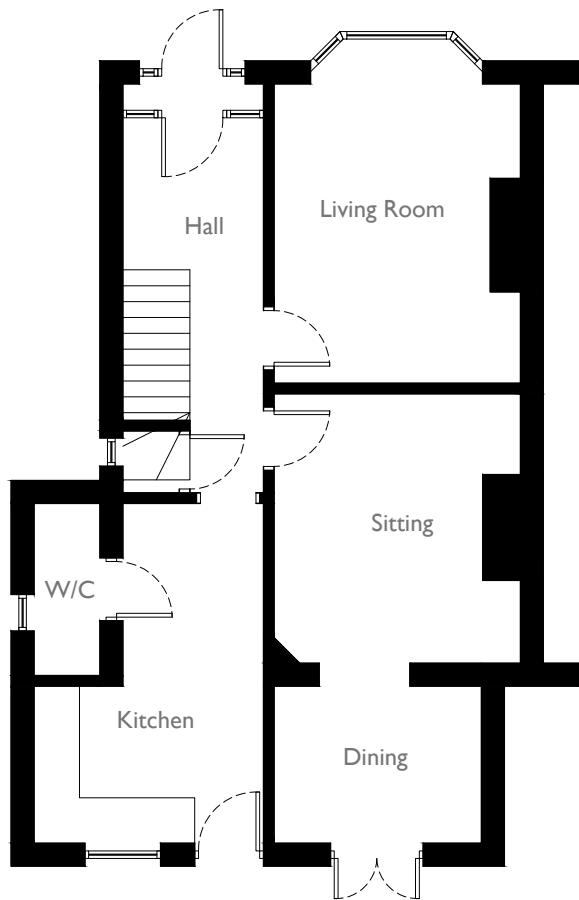


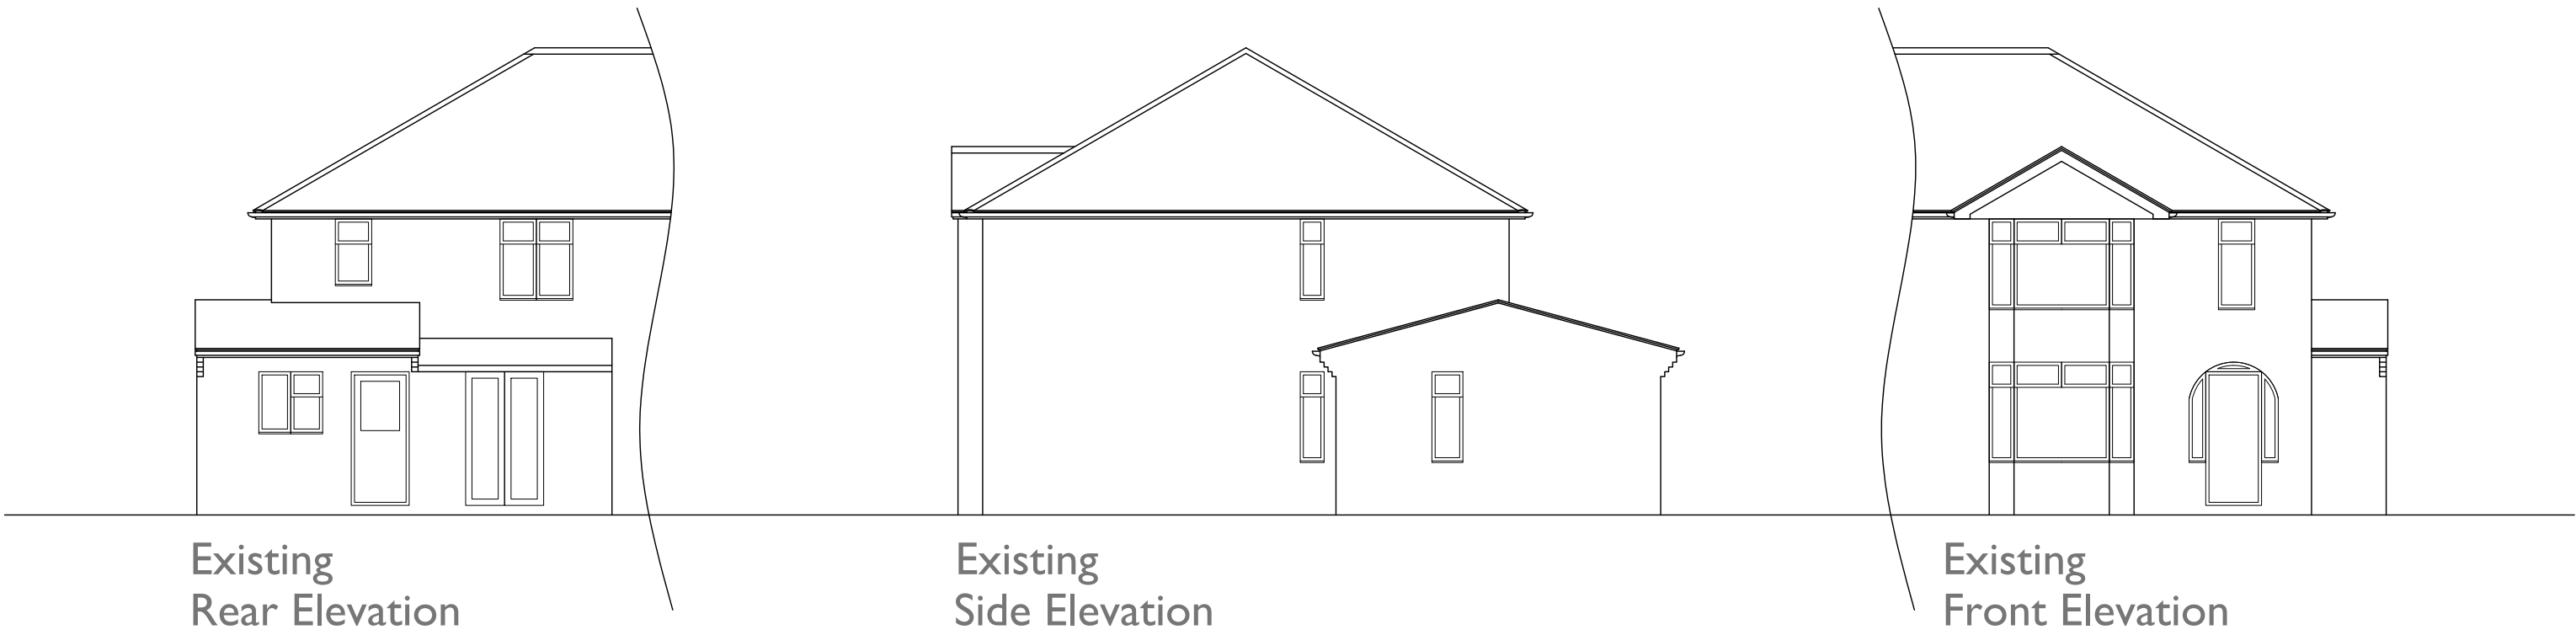

Existing
Ground Floor Plan

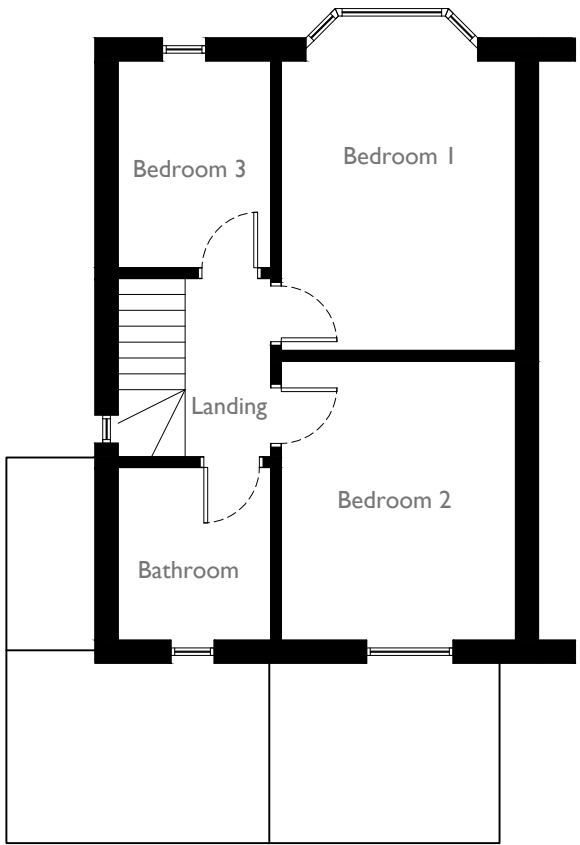

Existing
First Floor Plan


AC DESIGN


Hampshire
Architect

In association with

Email: alexpcarr@outlook.com
Telephone: 07308 953285
Website: www.acdesignuk.co.uk

PROJECT 14 Edward Avenue Bishopstoke	Project type Housing	Drawing classification Housing	SCALE 1:100	SHEET SIZE A3	SHEET No.	DATE 08/04/23	DRAWN Alexander Carr
	DRAWING TITLE Existing Floor Plans and Elevations		Planning				
			MC02-100-1st				

