




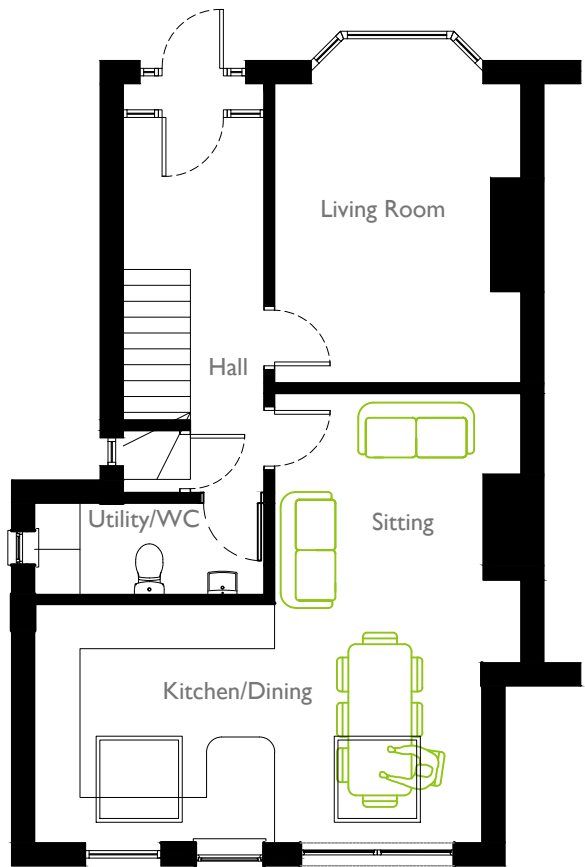

Proposed
Ground Floor Plan

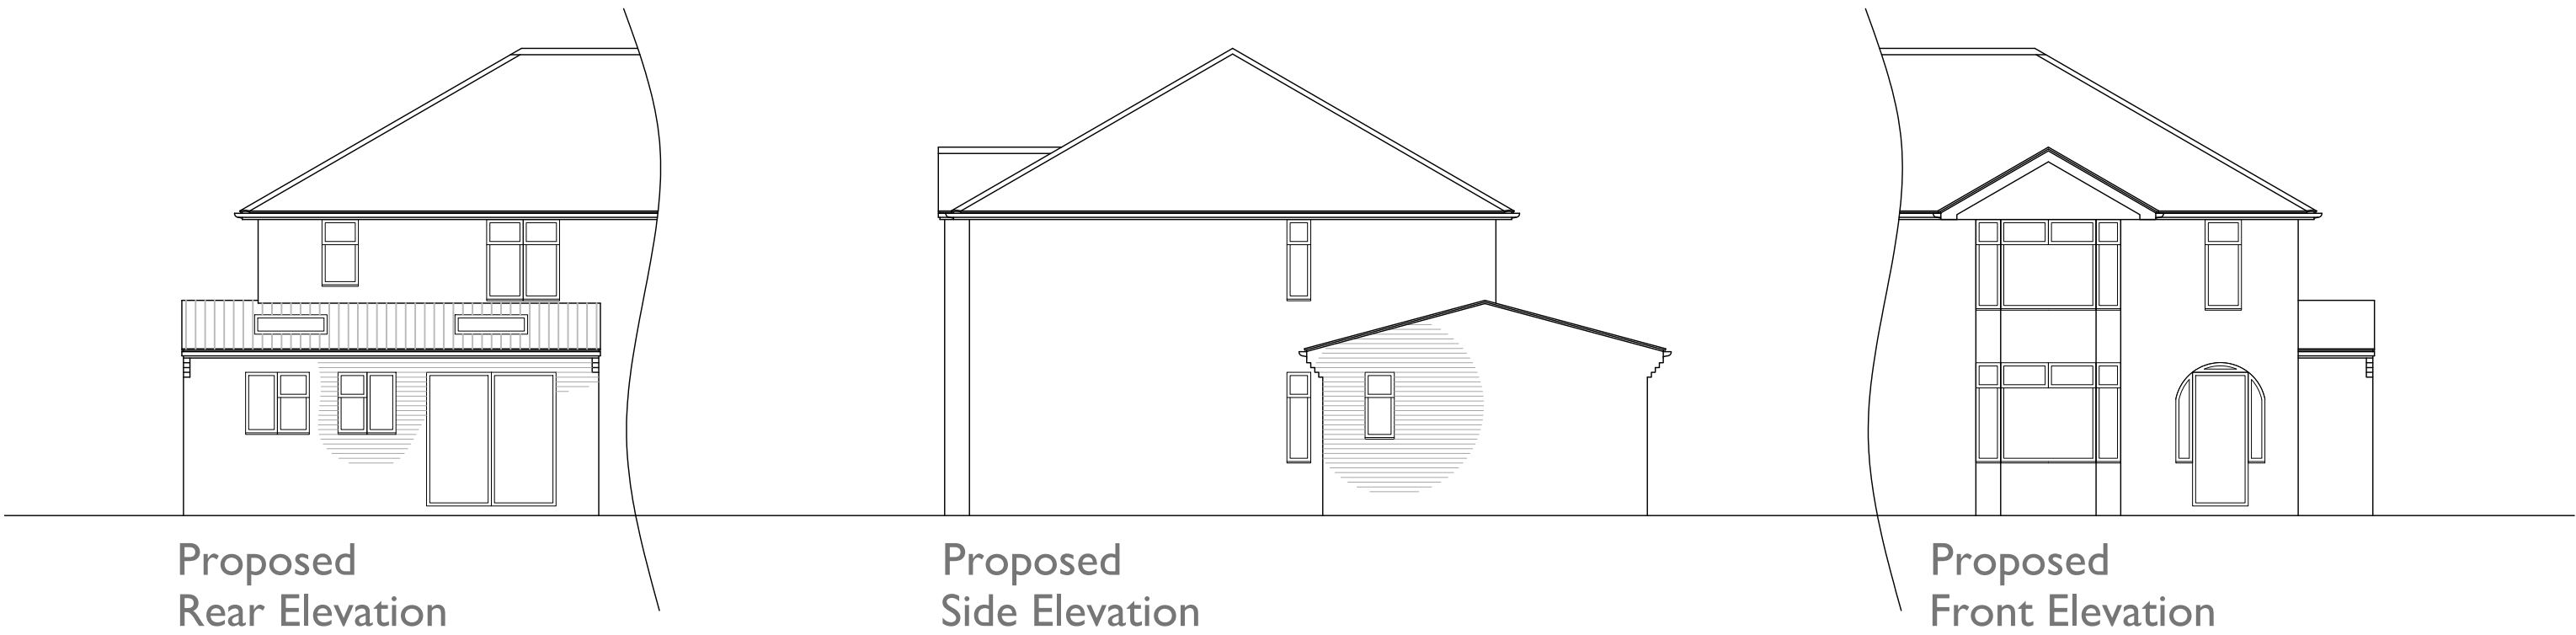

Proposed
First Floor Plan

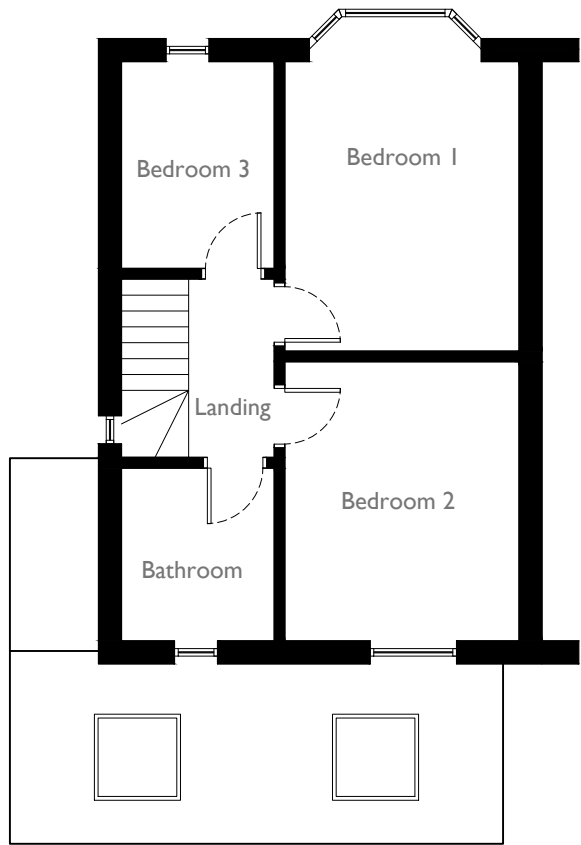

In association with
**Hampshire
Architect**

Email: alexpcarr@outlook.com
Telephone: 07308 953285
Website: www.acdesignuk.co.uk

PROJECT 14 Edward Avenue Bishopstoke	Project type Housing	Drawing classification Housing	SCALE 1:100	SHEET SIZE A3	SHEET No.	DATE 08/04/23	DRAWN Alexander Carr
DRAWING TITLE Proposed Floor Plans and Elevations			Planning				
			MC02-101-1st				

