


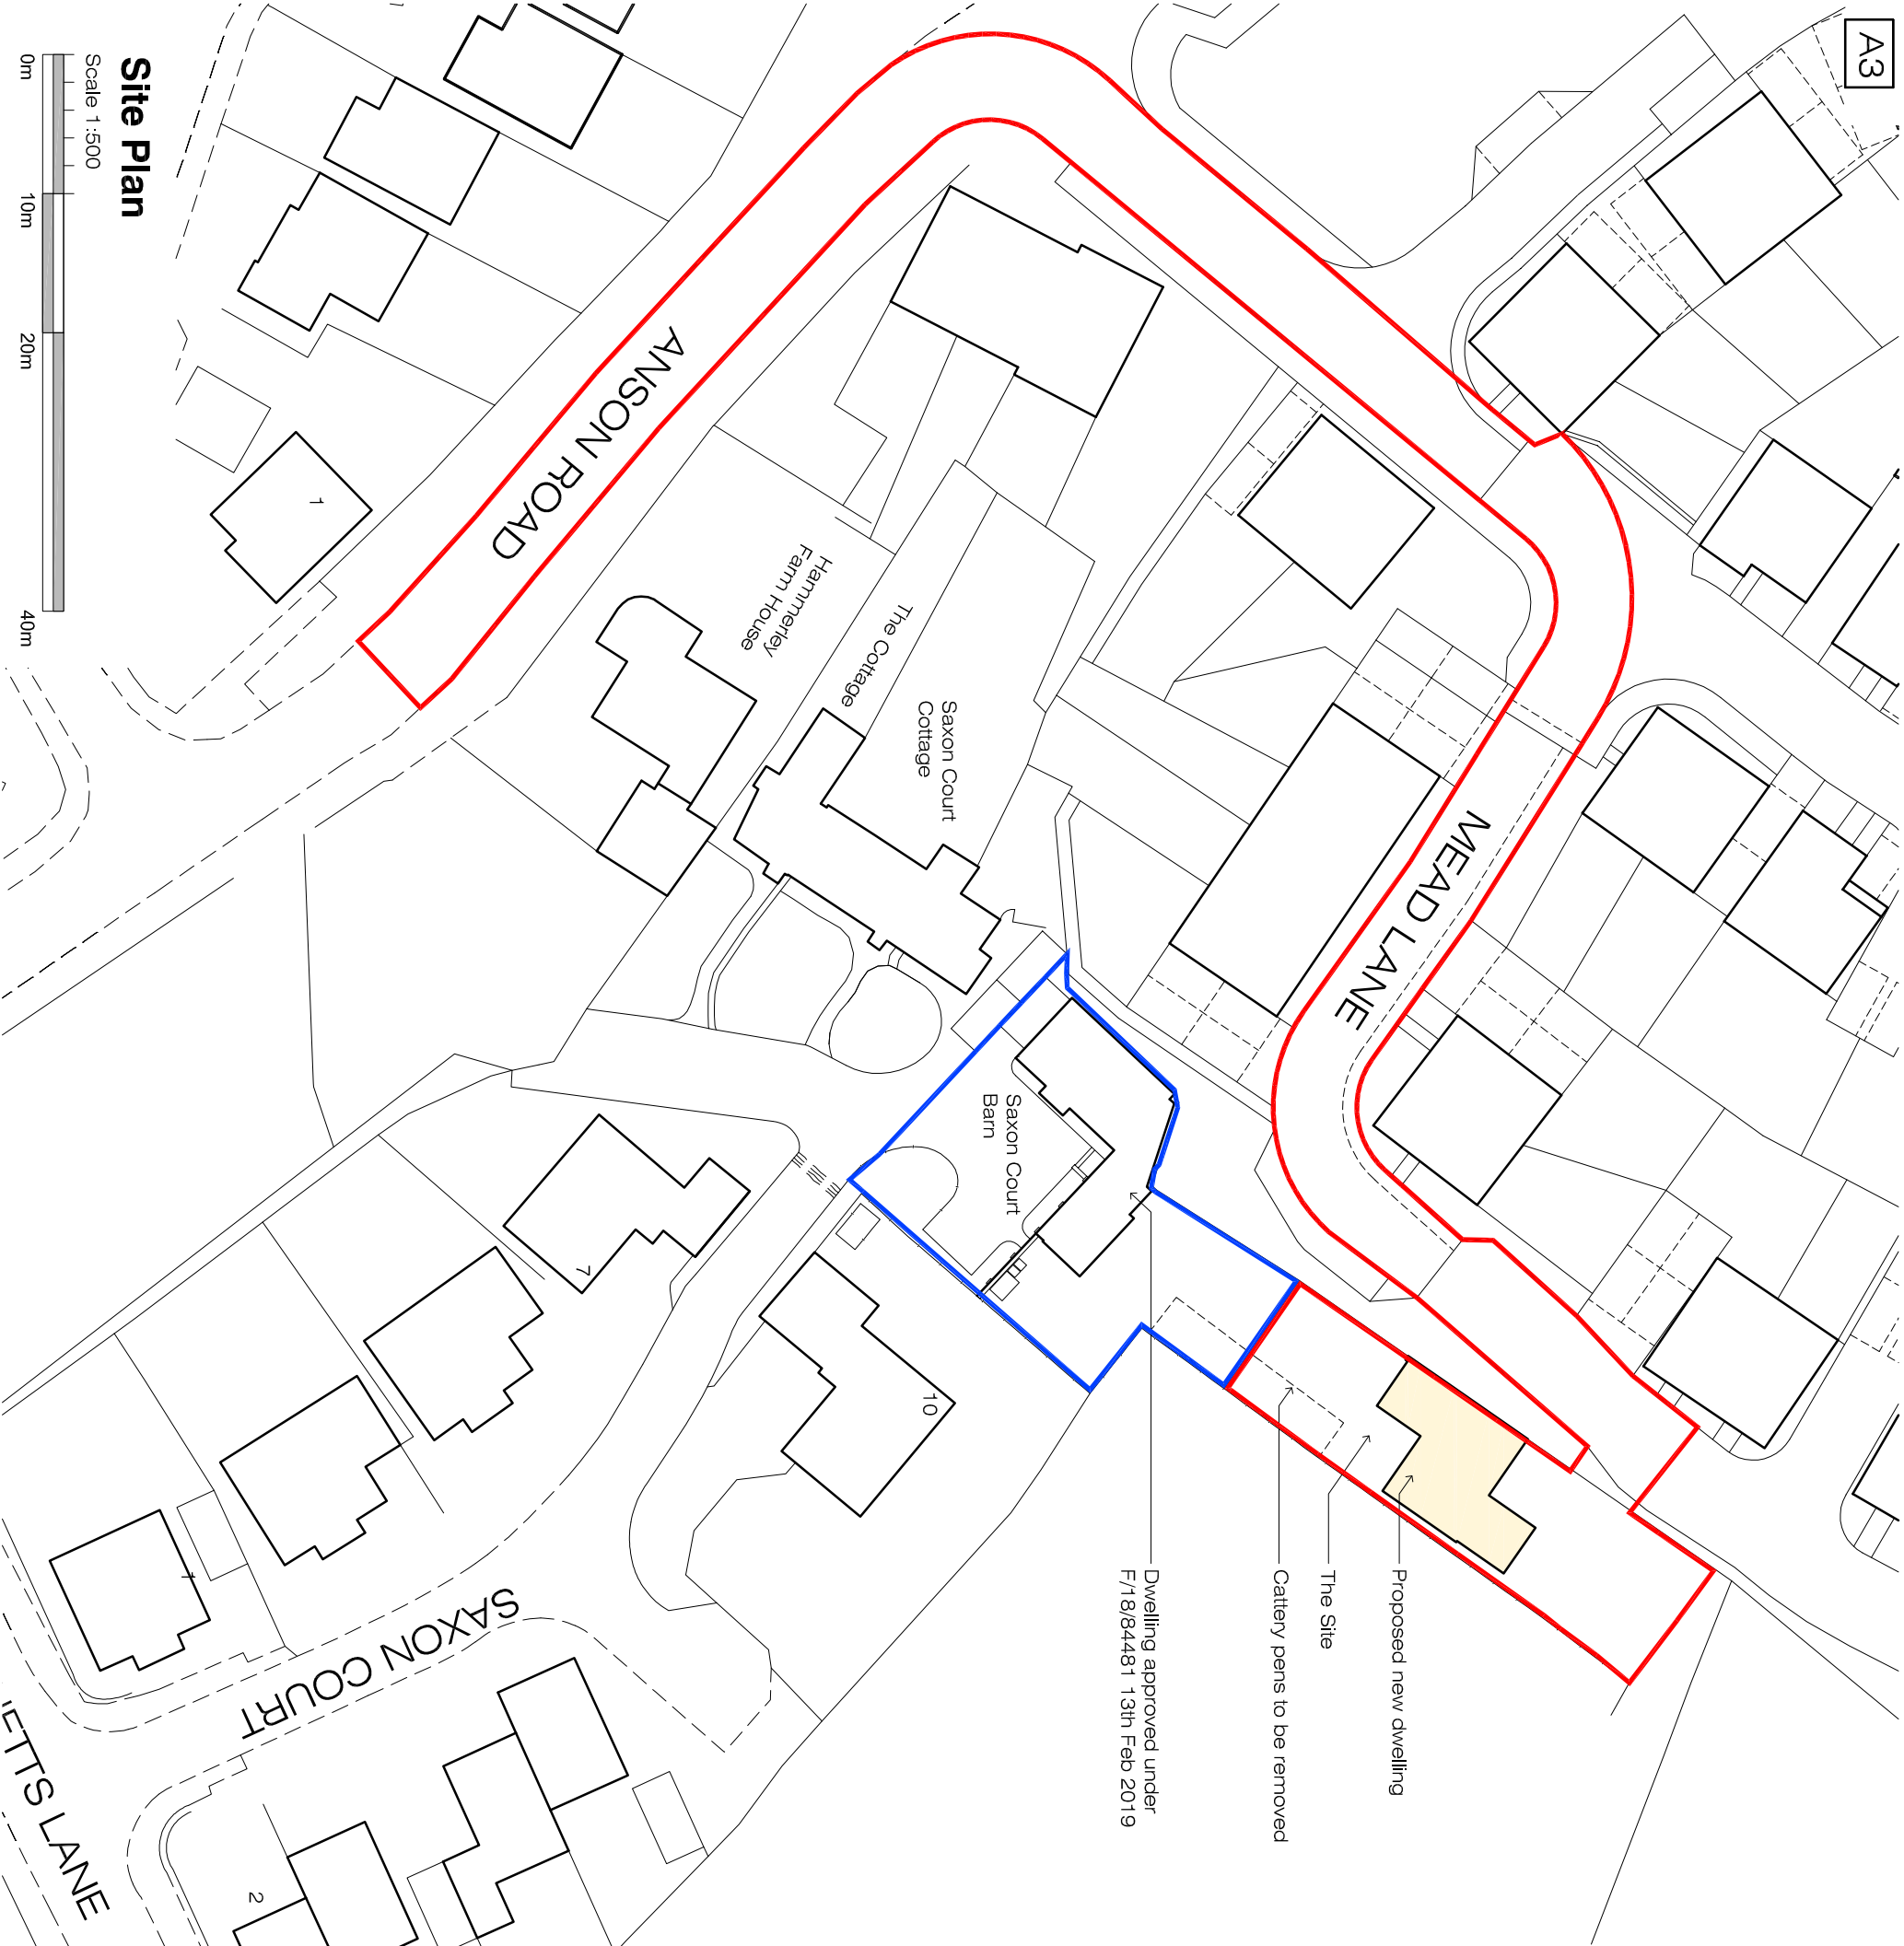


Site Plan

Scale 1:500

0m 10m 20m 40m

Land adjacent to Saxon Court Barn, Horton Heath, Hampshire, SO50 7DJ

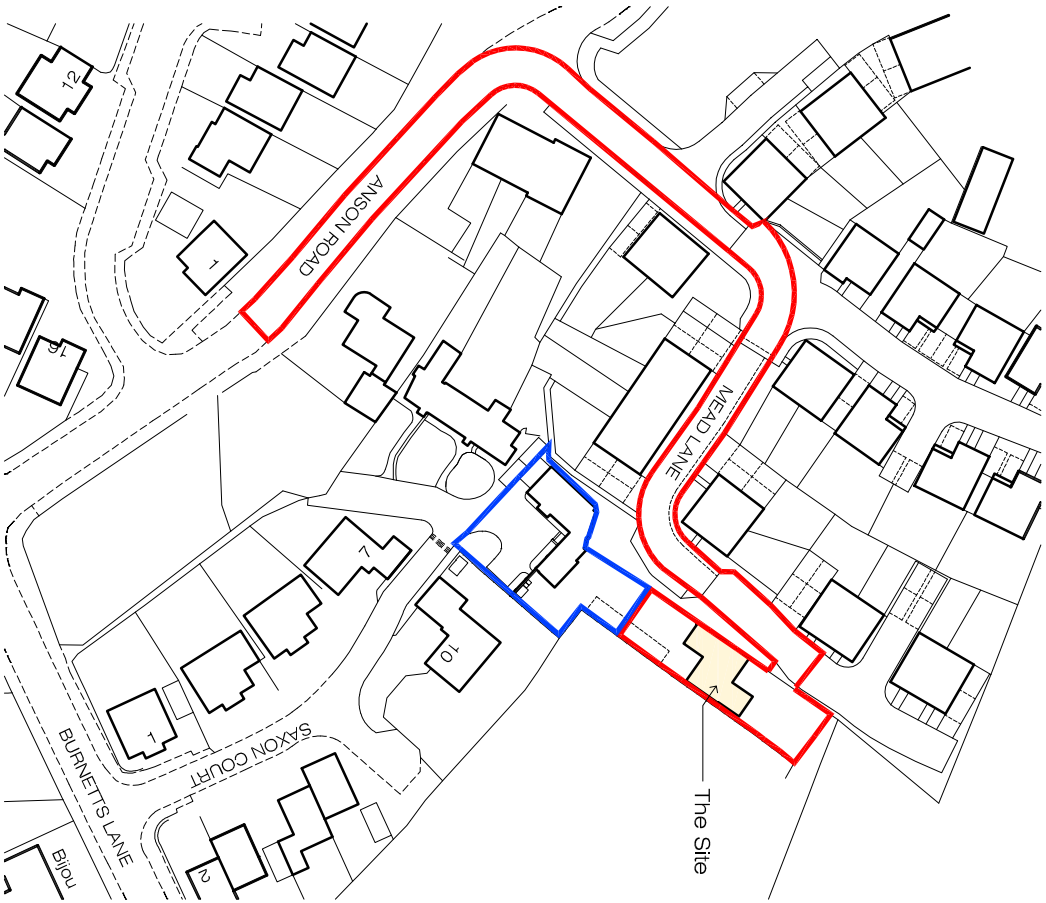


Location Plan

Scale 1:1250

0m 20m 40m 60m 100m

Ordnance Survey (c) Crown Copyright 2022. All rights reserved. Licence number 100022432

 

Client: Mr T Grainger	
Project: Saxon Court Cottage	
Drawing: Site & Location Plan	
	
ETCHINGHAM MORRIS ARCHITECTURE LTD	
www.etchingham-morris.co.uk	
The Studio Rear of 43 / 45 High Street Ringwood Hampshire BH24 1AD Tel: 01425 483155 Fax: 01425 483156 Email: frontdesk@etchingham-morris.co.uk	
Date: Jan 2023	Dwg No:
Scale: as shown	ST508-32b