




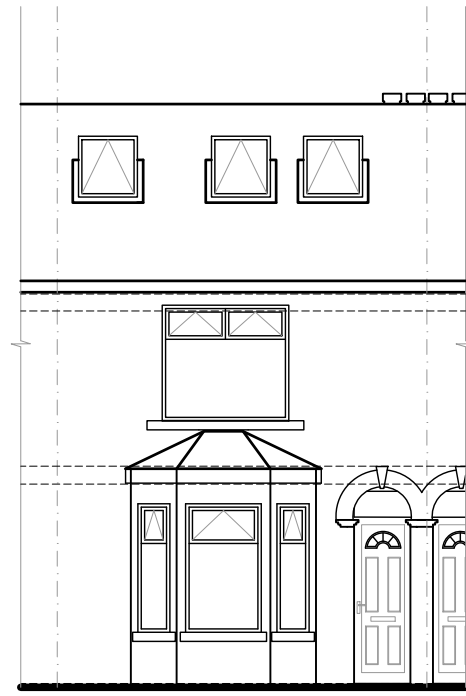


Proposed Front Elevation

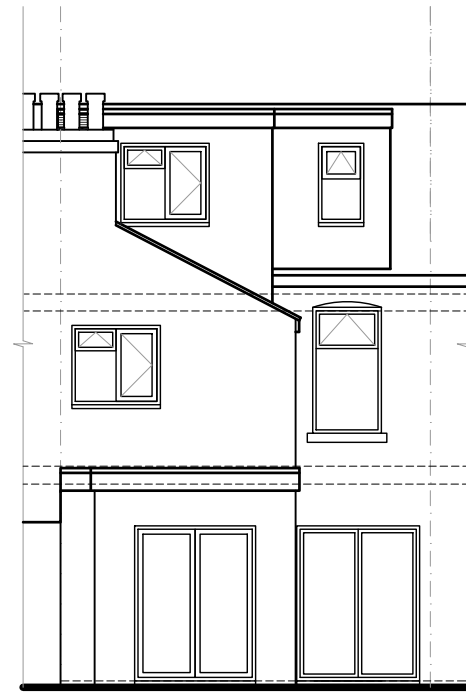


Proposed Rear Elevation

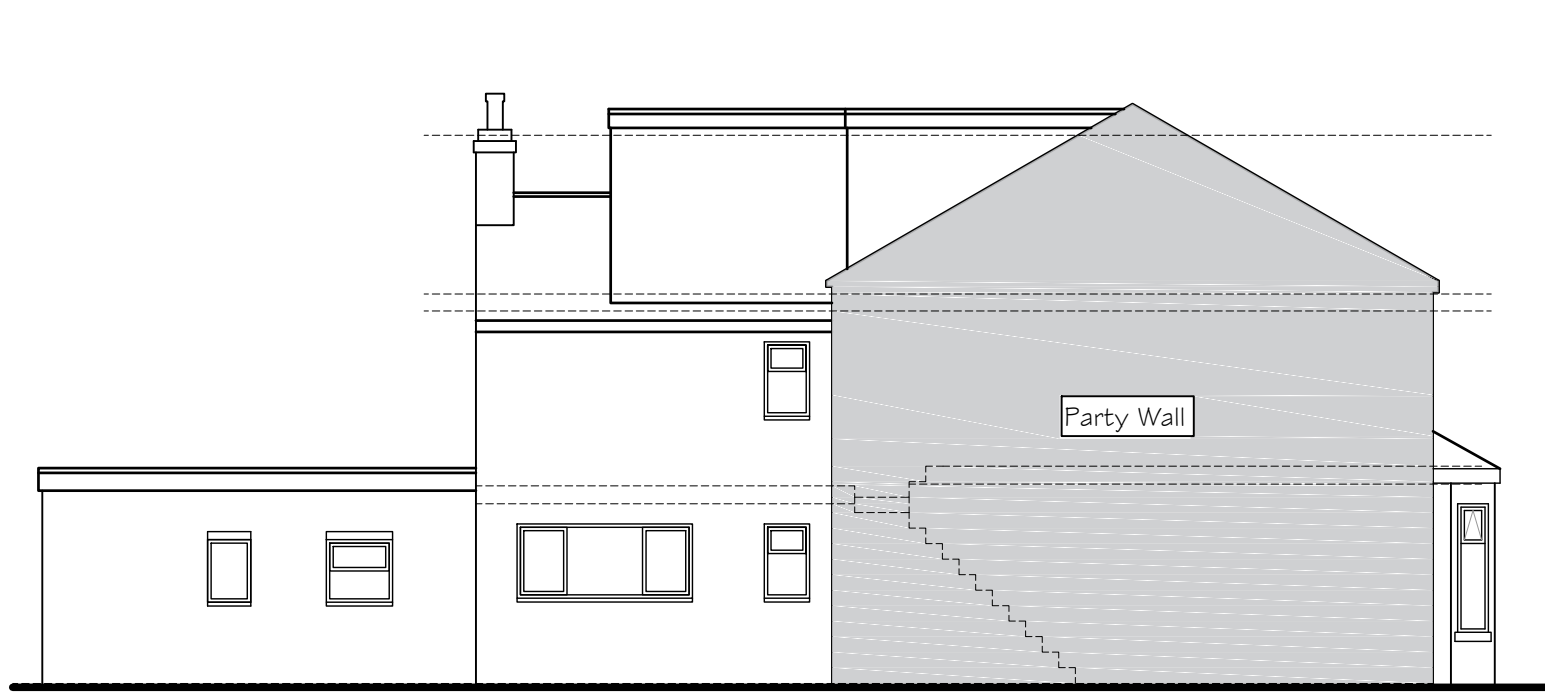


Proposed Side Elevation

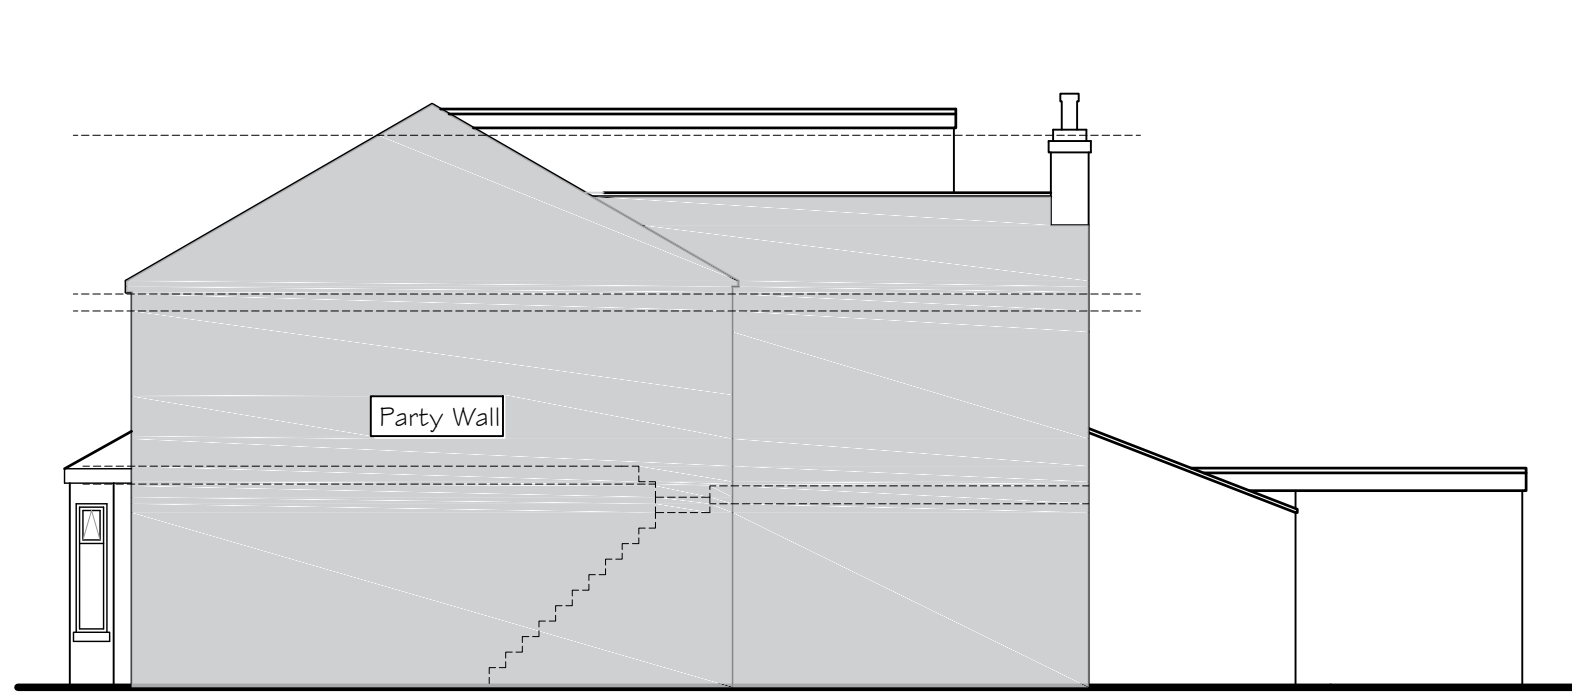


Proposed Side Elevation

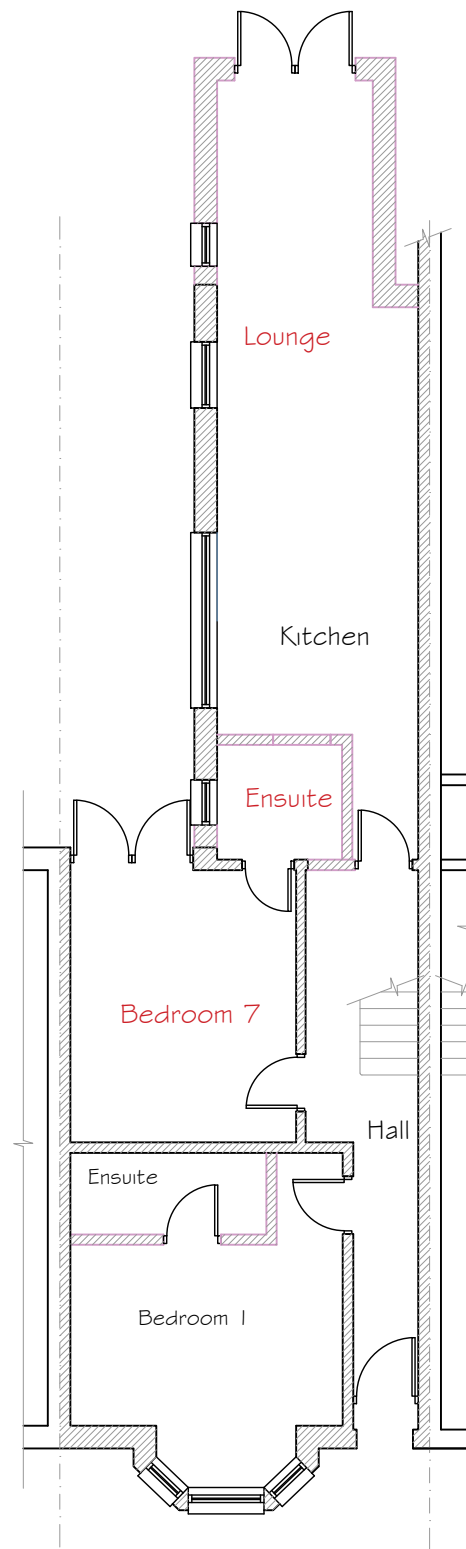


Proposed Ground Floor Plan

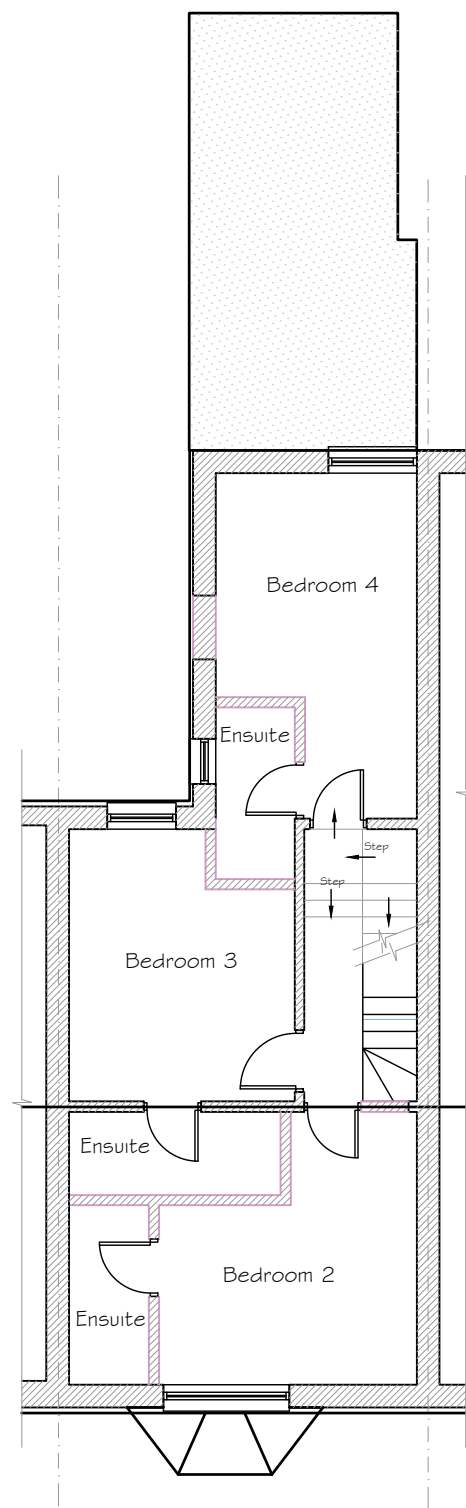


Proposed First Floor Plan

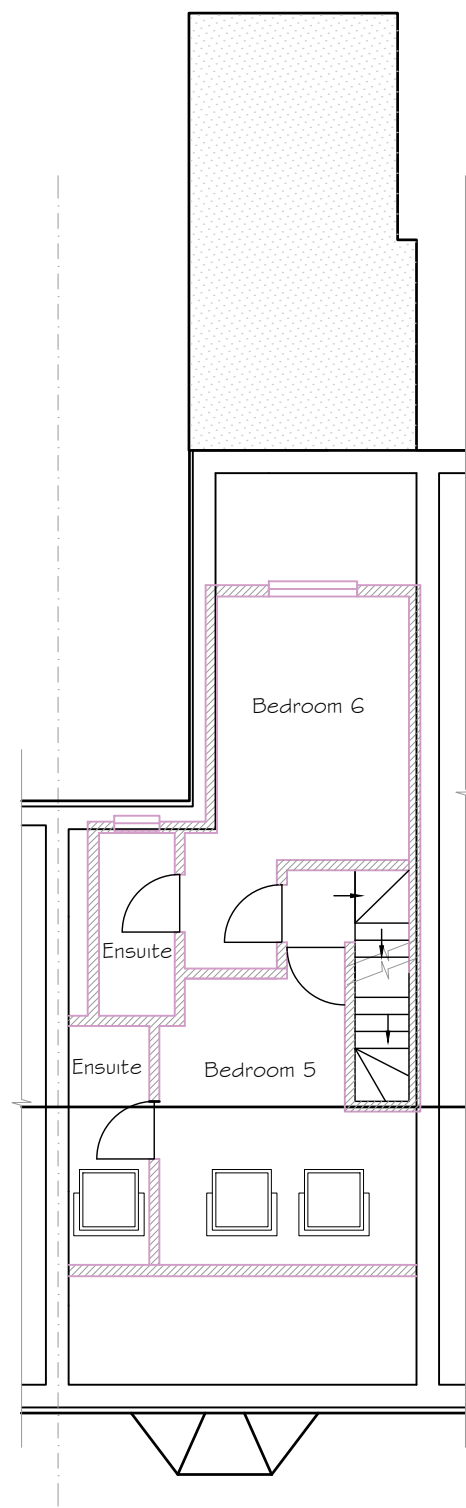

Proposed Second Floor Plan

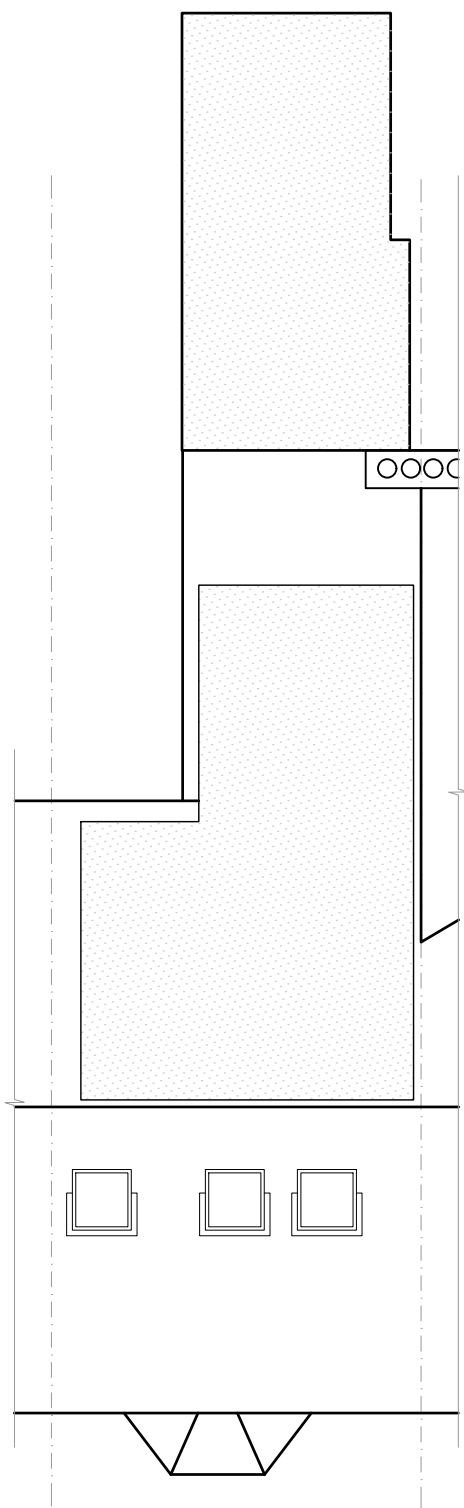

Proposed Roof Plan

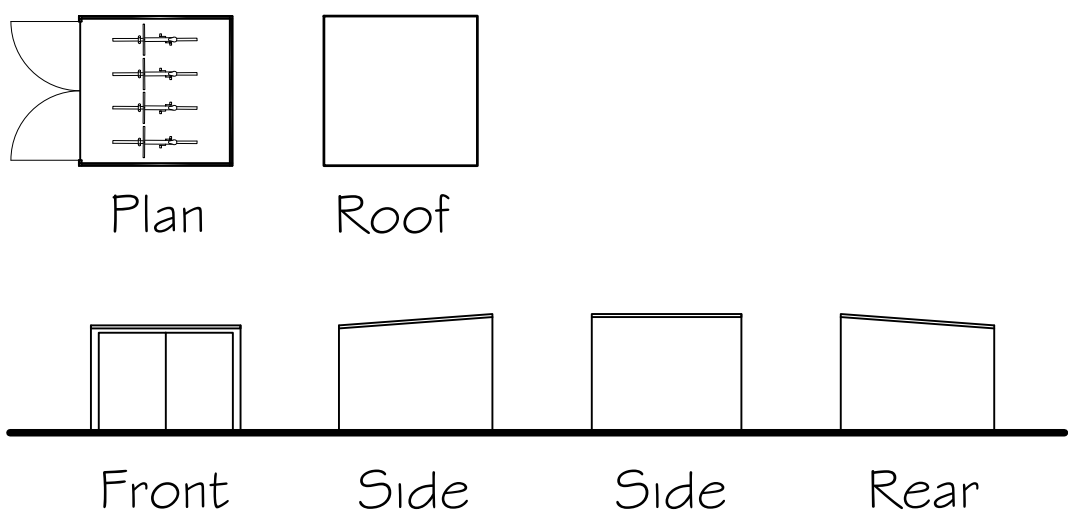

Proposed Metal Bike Store 369
www.summergardenbuildings.co.uk



Block Plan 1:500

Proposed Elevations and Plans 6 Person C4 HMO to 7 Person HMO Sui Generis 1:100

Drawing Notes:

The copyright of this drawing belongs solely with BPS Design Consultants Ltd, it should not be copied or reproduced without their written consent.

Written dimensions to take precedent over scaling the drawing however all dimensions to be checked and verified on site prior to commencing works. The Contractor shall take all responsibility for setting out. Any discrepancies should be clarified prior to proceeding with work.

All workmanship and materials shall comply with BS 8000 Parts 1-15.

BPS Design Consultants Ltd

Architectural Services and Structural Engineers

Seafields, Dodwell lane, Bursledon, Southampton, SO31 1DJ

Tel: 023 8040 4017

robert@bpsdesign.co.uk

colin@bpsdesign.co.uk

Mobile: 07915 604 293

Mobile: 07886 855 897

www.bpsdesign.co.uk

Project:

151 Cranbury Road
Eastleigh
SO50 5HH

Client:

Mr L. Bowers

Dwg Title:

Proposed Plans and Elevations

Dwg No:

PL/04

Revision:

-

Date:

June 2023

By:

rjn

Scale:

As Shown

The Copyright of this drawing belongs solely to BPS Design Consultants Ltd. It should not be copied or reproduced without consent from BPS Design Consultants Ltd. Original drawing at A1 size.

Issued For Planning Approval