




EXISTING SITE PLAN
1:500

0 5 10 15 20m
1:500 @ A1

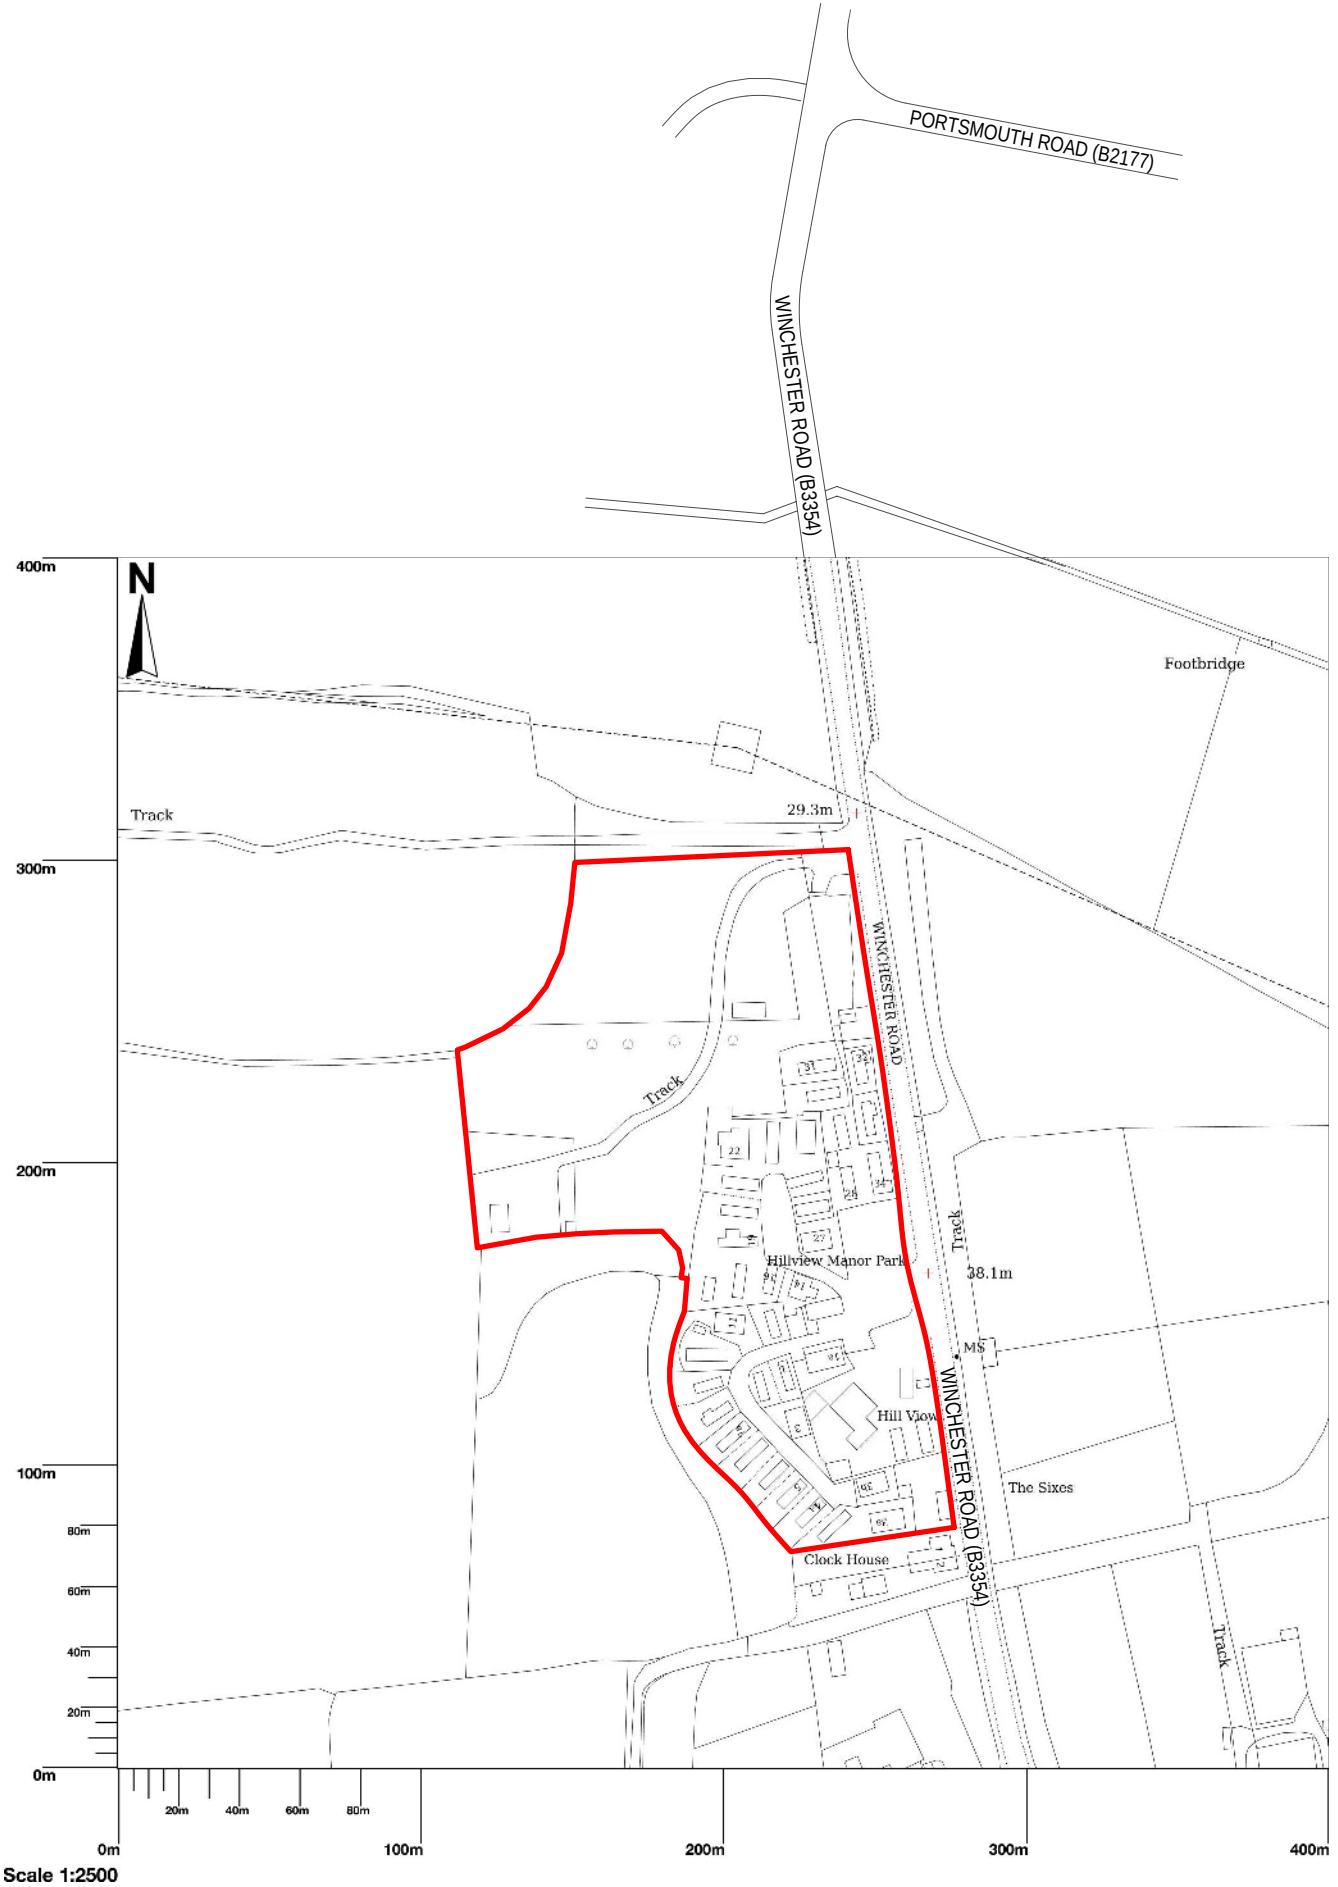

© Crown copyright and database rights 2023 OS 100054135. Map area bounded by: 448609.120269
449009.120669. Produced on 25 May 2023 from the OS National Geographic Database. Supplied by
UKPlanningMaps.com. Unique plan reference: p16b/uk/954753/1287480

LOCATION PLAN
1:2500



Cadworx Ltd
Architectural design and 3d Visualisations
Linden House, Bracken Hill Road
East Lound, Nr Doncaster DN9 2LR
tel 01427 753232
danny@3dcadworx.com

• Project

• PROPOSED DEVELOPMENT

• HILL VIEW MANOR PARK

• WINCHESTER ROAD

• FAIR OAK

• HAMPSHIRE SO50 7HD

• Title:

• EXISTING SITE PLAN

•

•

Scale	Date	Drawn
1:500 @ A1	03-2023	DS

Drawing No.
CWX1046 - 100 A