



PROPOSED 50 ft LODGE - LODGES 1 TO 14 (SEE SITE PLAN)

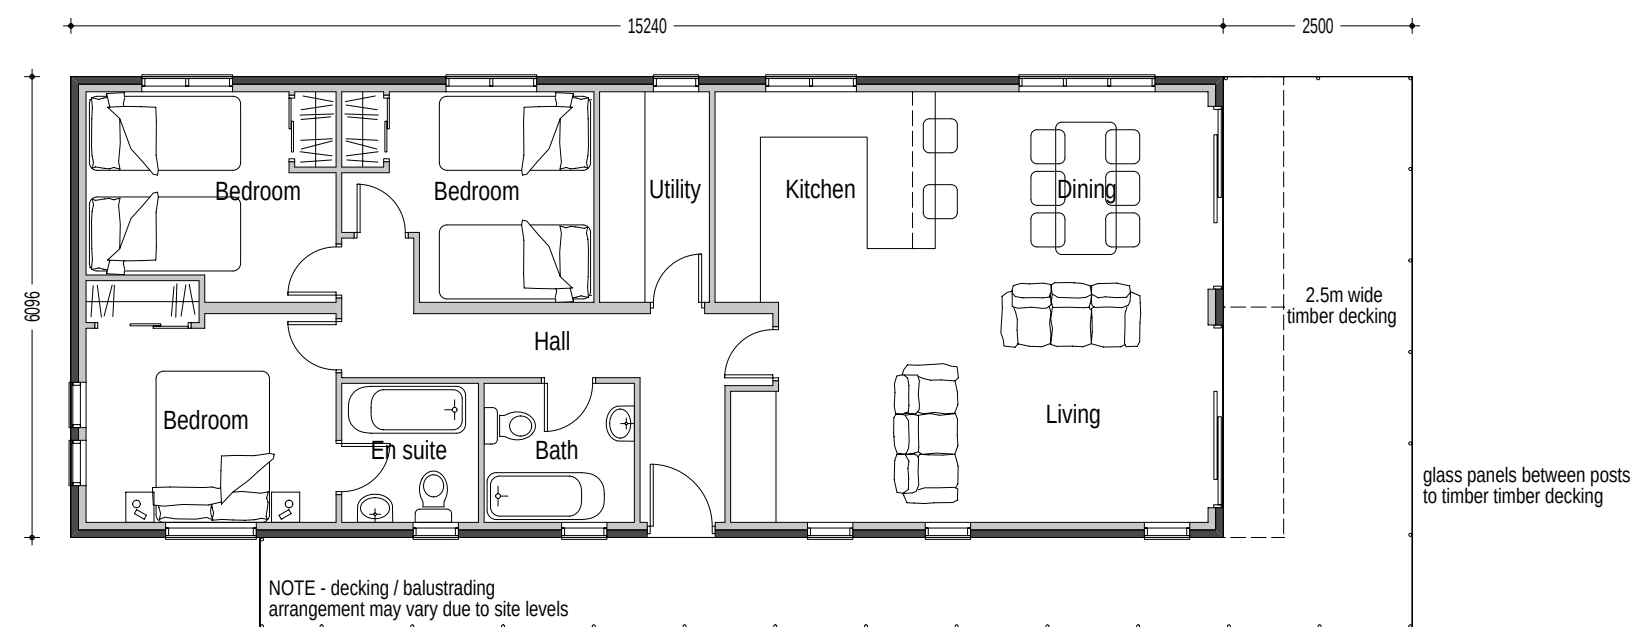


PROPOSED GROUND FLOOR PLAN
1:100

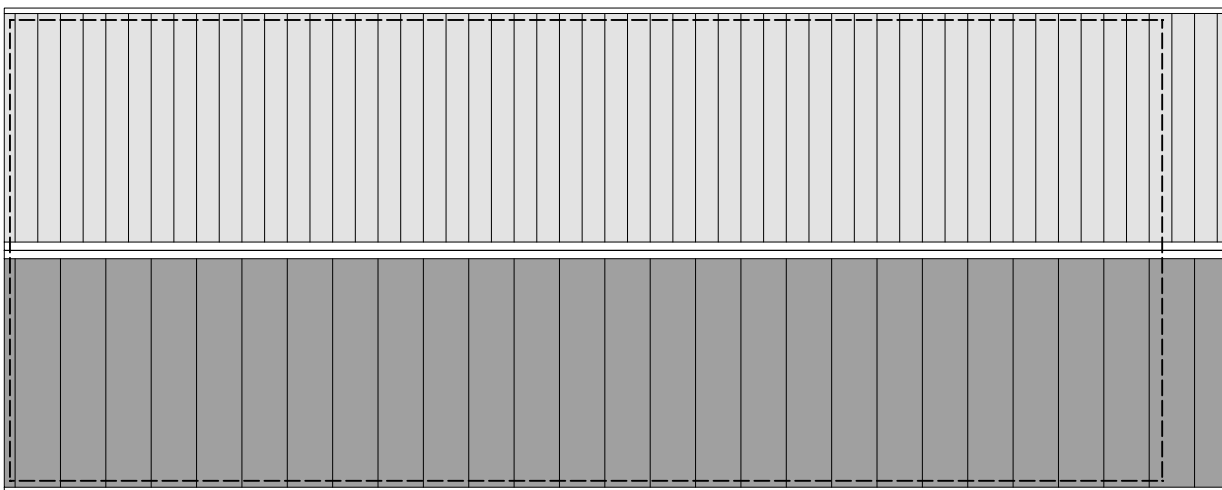

PROPOSED ROOF PLAN



PROPOSED 3d IMAGE

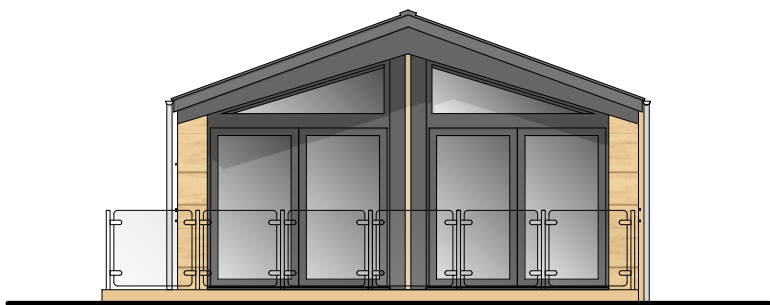


PROPOSED FRONT ELEVATION
1:100




NOTE - decking / balustrading arrangement may vary due to site levels


PROPOSED SIDE ELEVATION

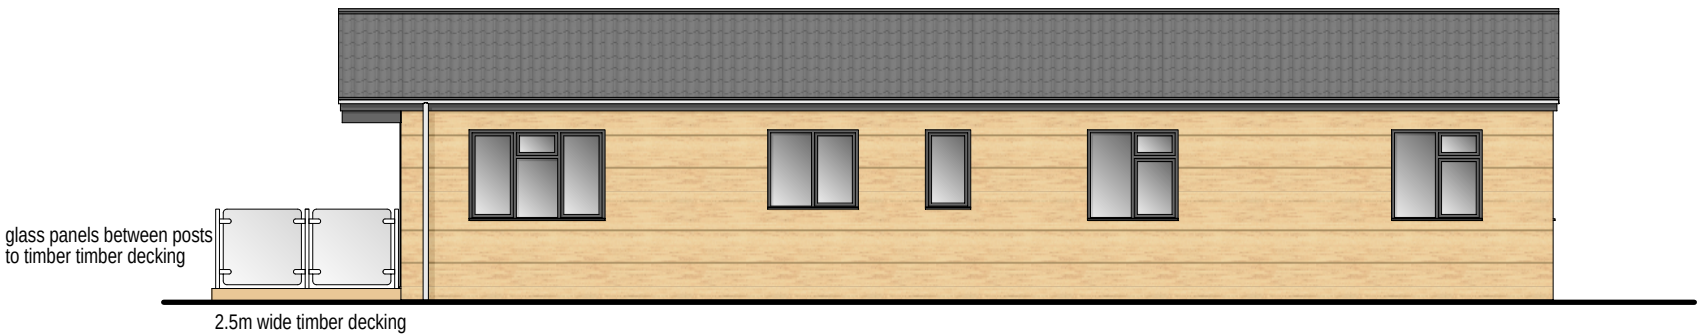

PROPOSED SIDE ELEVATION

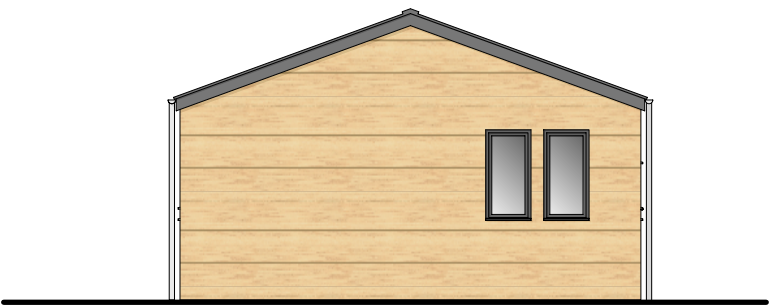

PROPOSED REAR ELEVATION

 

Cadworx Ltd
Architectural design and 3d Visualisations
Linden House, Bracken Hill Road
East Lound, Nr Doncaster DN9 2LR
tel 01427 753232
danny@3dcadworx.com

- Project
- PROPOSED DEVELOPMENT
- HILL VIEW MANOR PARK
- WINCHESTER ROAD
- FAIR OAK
- HAMPSHIRE SO50 7HD

- Title:
- PROPOSED TOURISM LODGES
- PROPOSED TOURISM LODGE SITE

Scale	Date	Drawn
1:100 @ A2	03-2023	DS
Drawing No. CWX1046 - 107 A		