



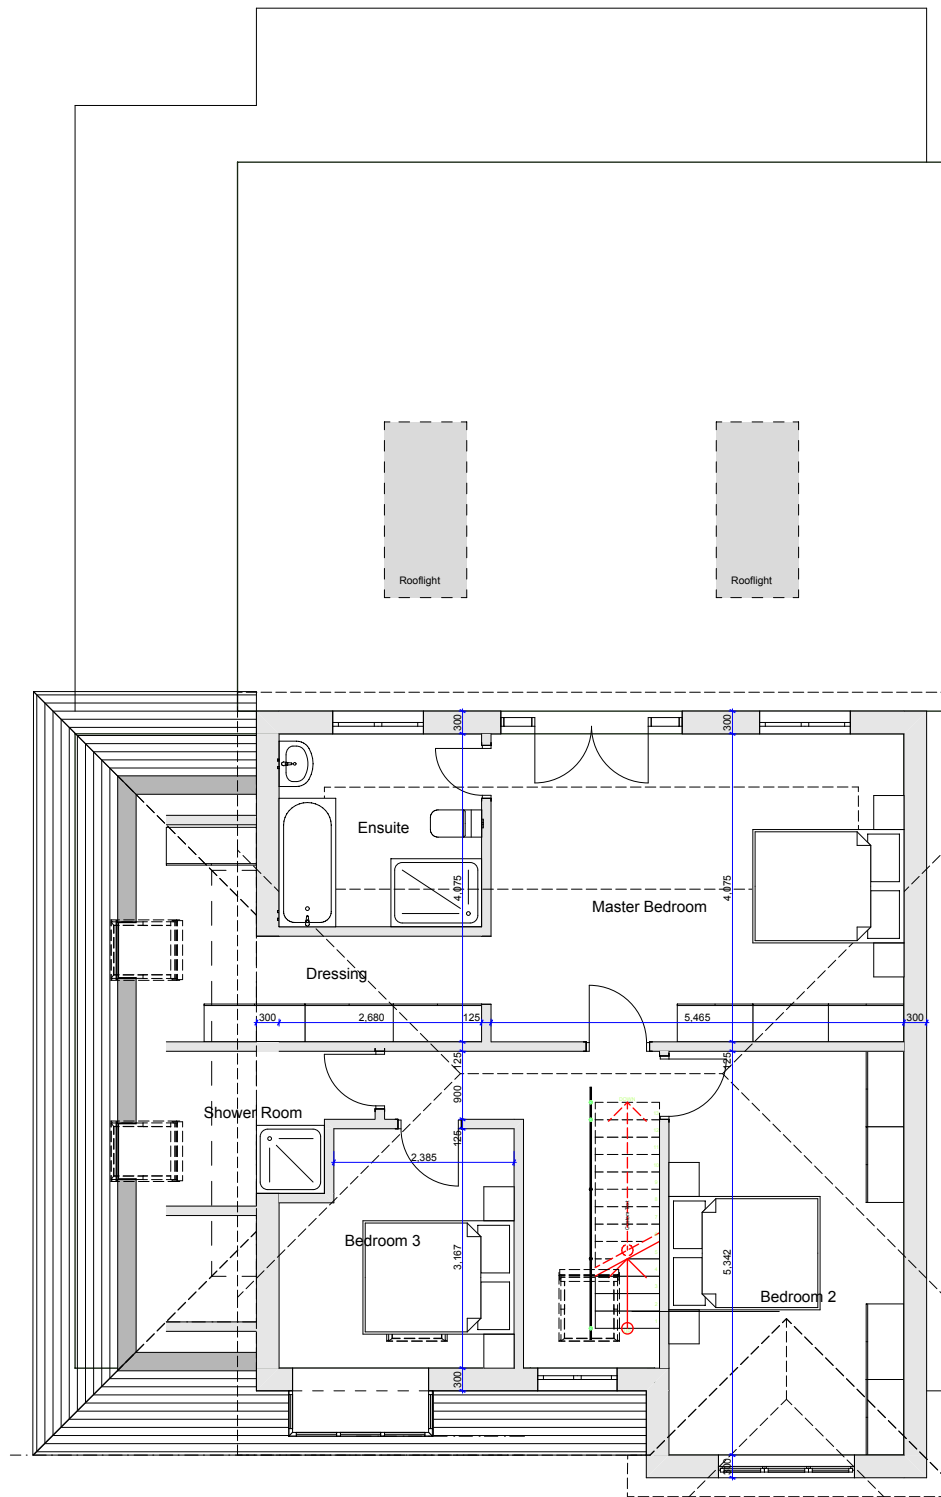

Proposed First Floor Plan

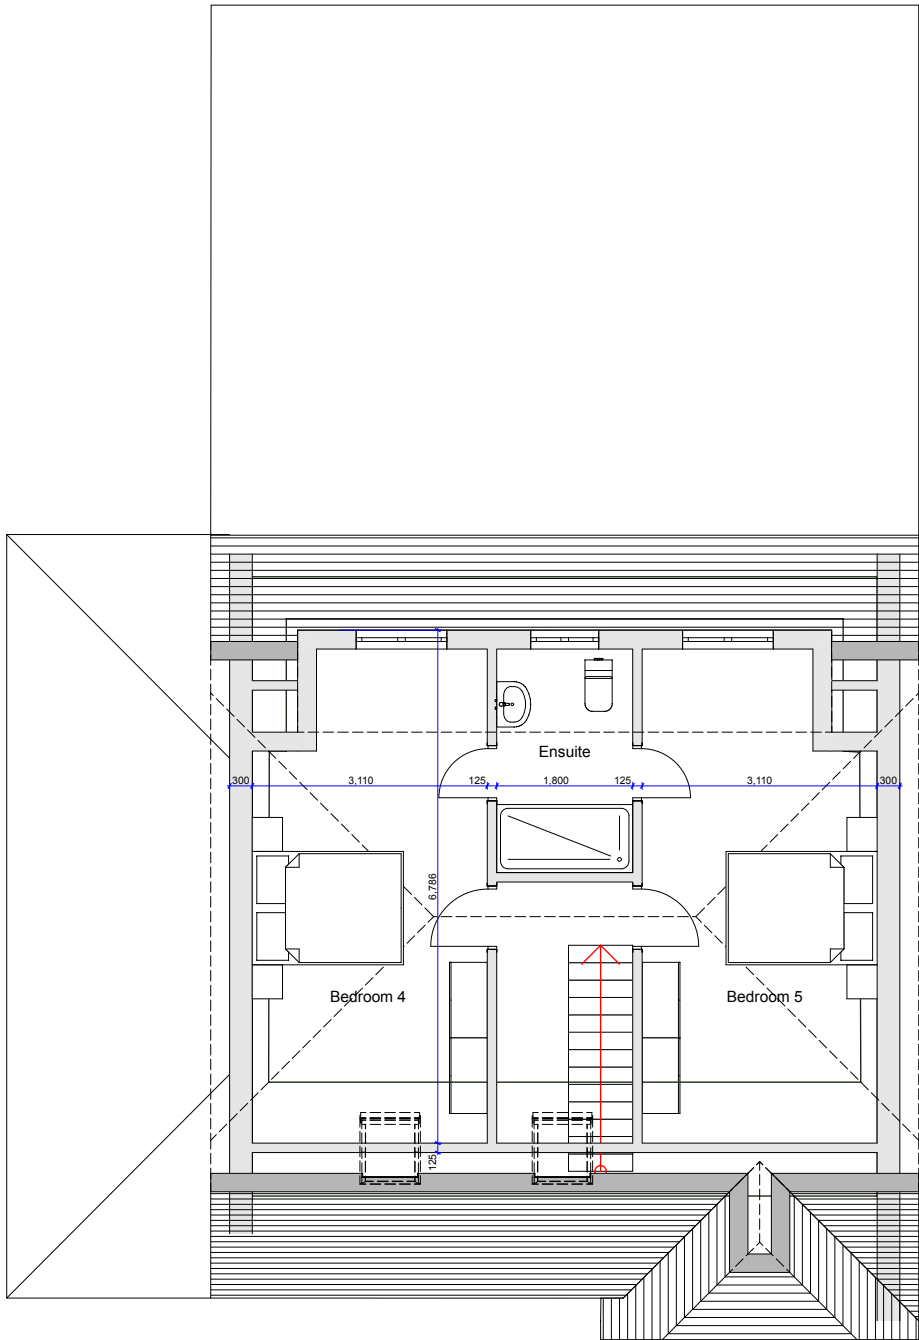

Proposed Second Floor Plan



Revisions	acmarchitects ltd. 3 Ash Road, Ashurst, Southampton, Hants, S040 7AT T 023 8029 2751 E alan.acmltd@gmail.com	Project Proposed replacement dwelling at 'Ramcrest', Lowford Hill, Bursledon, Southampton, SO31 8ER				
		Client Mr & Mrs S Hare		Date 05/23	Drawn AM	Drawing no. 2020-05-03
		Drawing Title Proposed First & Second Floor Plans		Scale 1:100@A3	Checked	