



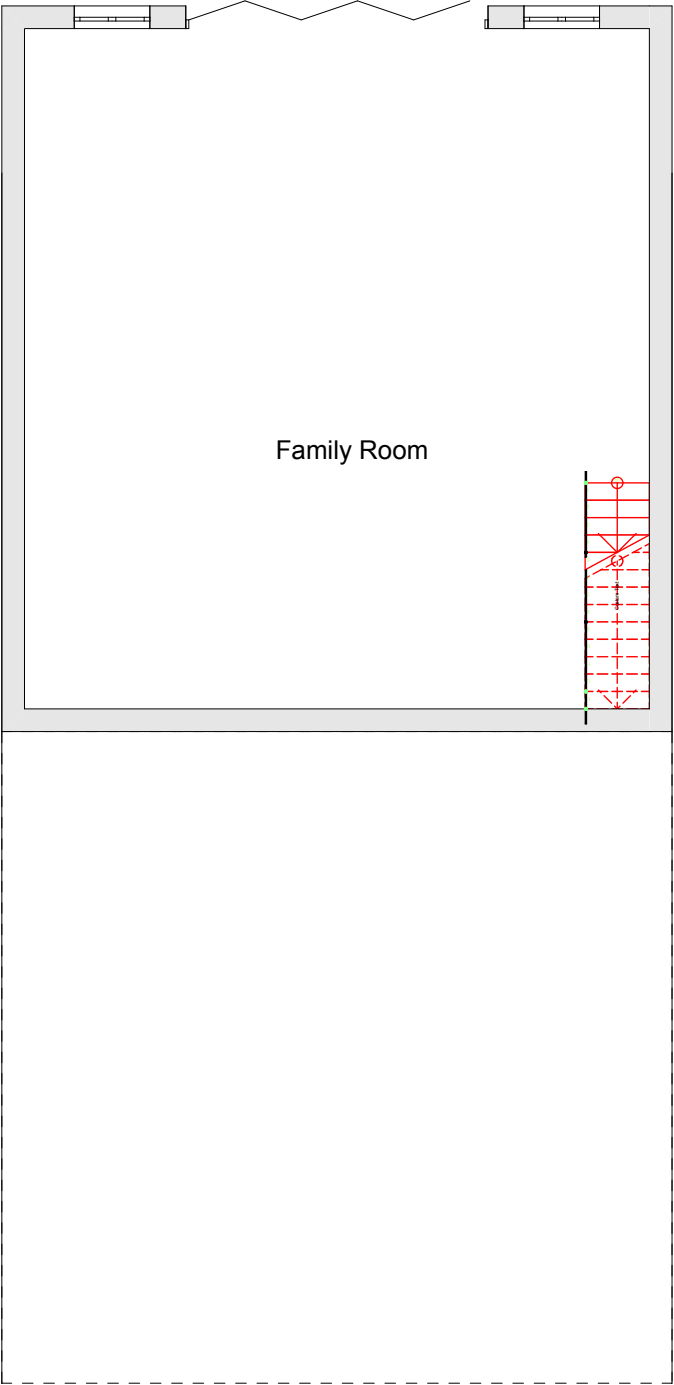

Proposed Lower Ground Floor Plan

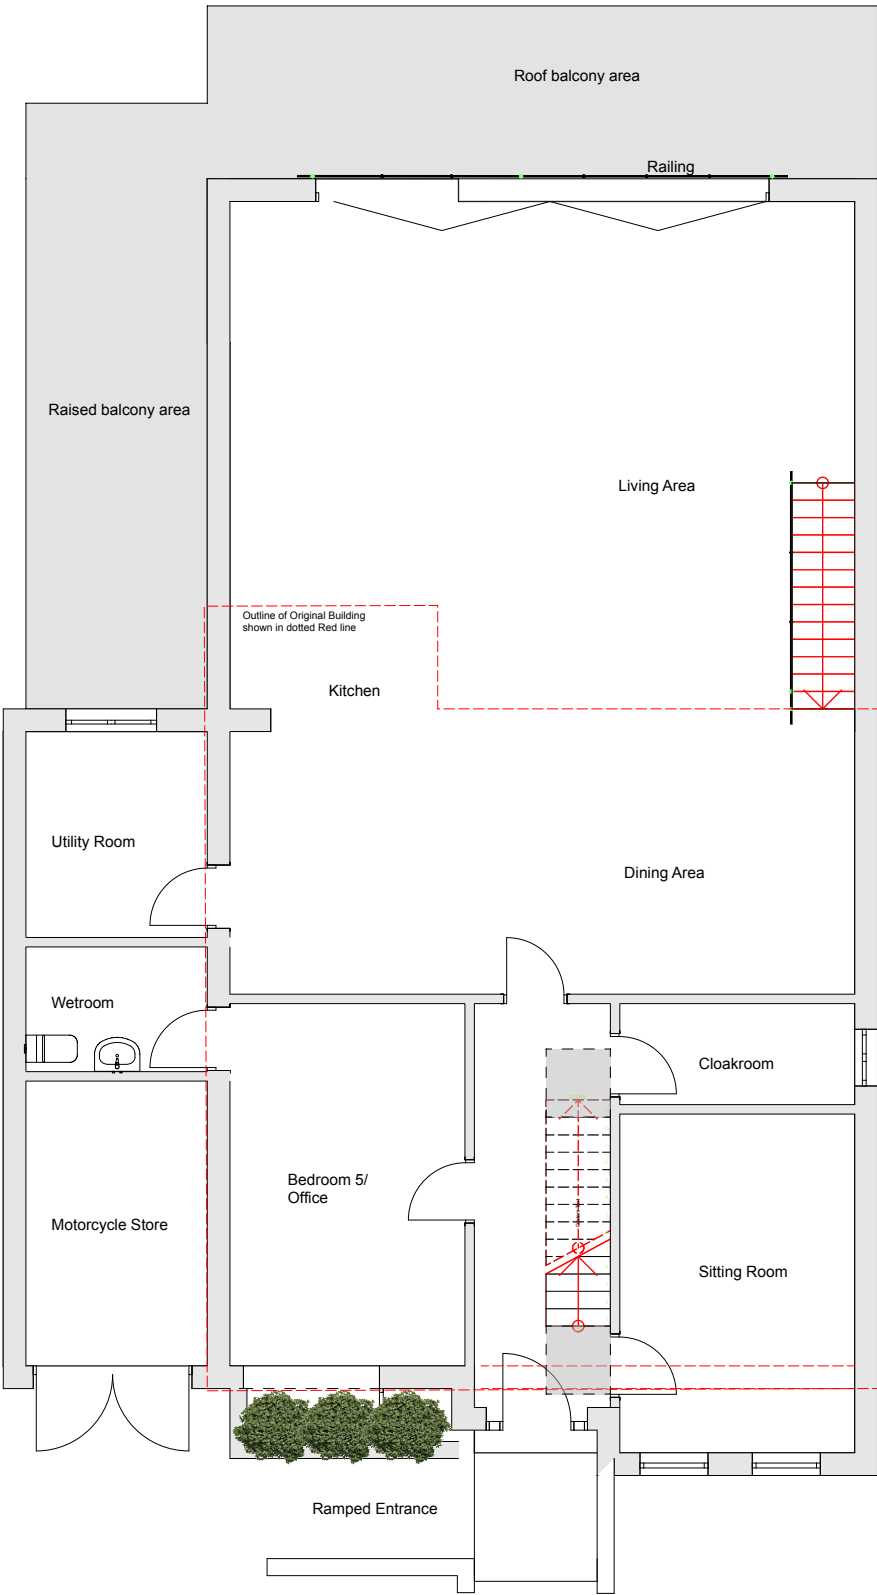

Proposed Ground Floor Plan

Revisions

acmarchitects ltd.

3 Ash Road, Ashurst, Southampton, Hants, S040 7AT
T 023 8029 2751 E alan.acmltd@gmail.com

Project					Proposed replacement dwelling at 'Ramcrest', Lowford Hill, Bursledon, Southampton, SO31 8ER									
Client		Mr & Mrs S Hare		Date		05/23		Drawn		AM		Drawing no.		
Drawing Title		Proposed Lower Ground & Ground Floor Plans		Scale		1:100@A3		Checked					2020-05-02	