


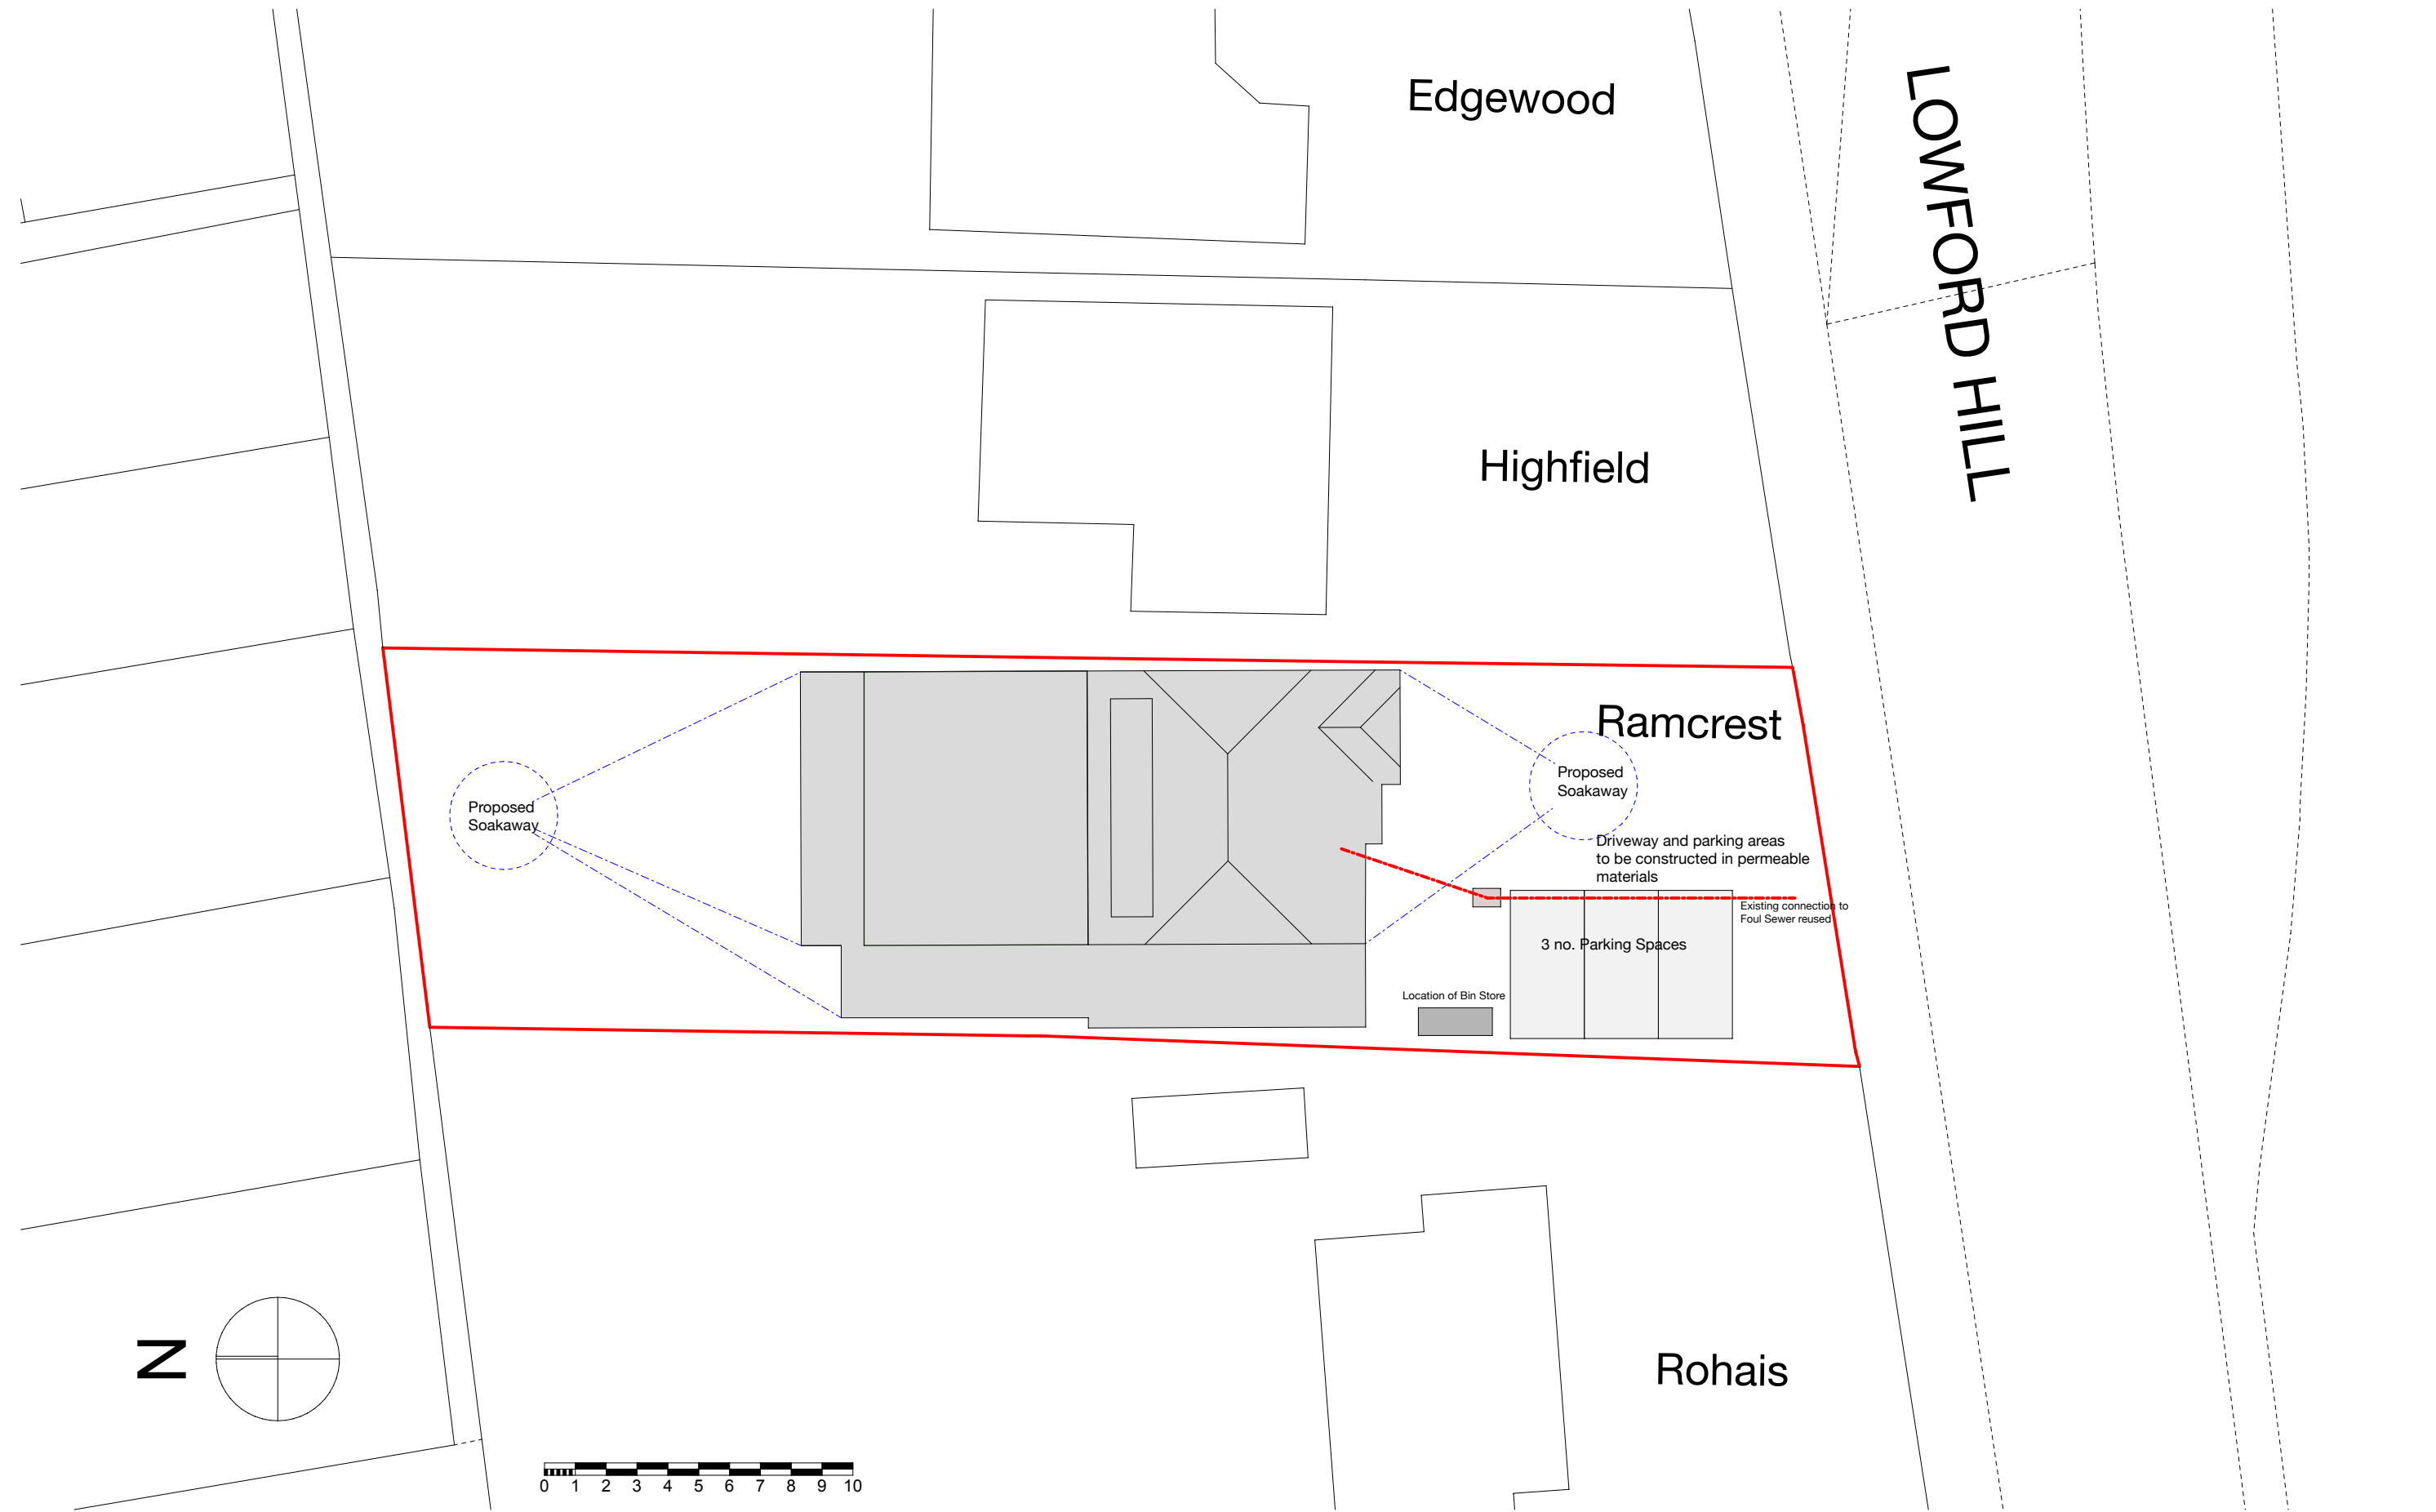

Revisions

acmarchitects ltd.

3 Ash Road, Ashurst, Southampton, Hants, SO40 7AT
T 023 8029 2751 E alan.acmltd@gmail.com

Project Proposed replacement dwelling at 'Ramcrest', Lowford Hill, Bursledon, Southampton, SO31 8ER			
Client Mr & Mrs S Hare	Date 05/23	Drawn AM	Drawing no. 2005-05-06
Drawing Title Proposed Site Plan	Scale 1:200@A3	Checked	