




Proposed Rear Elevation

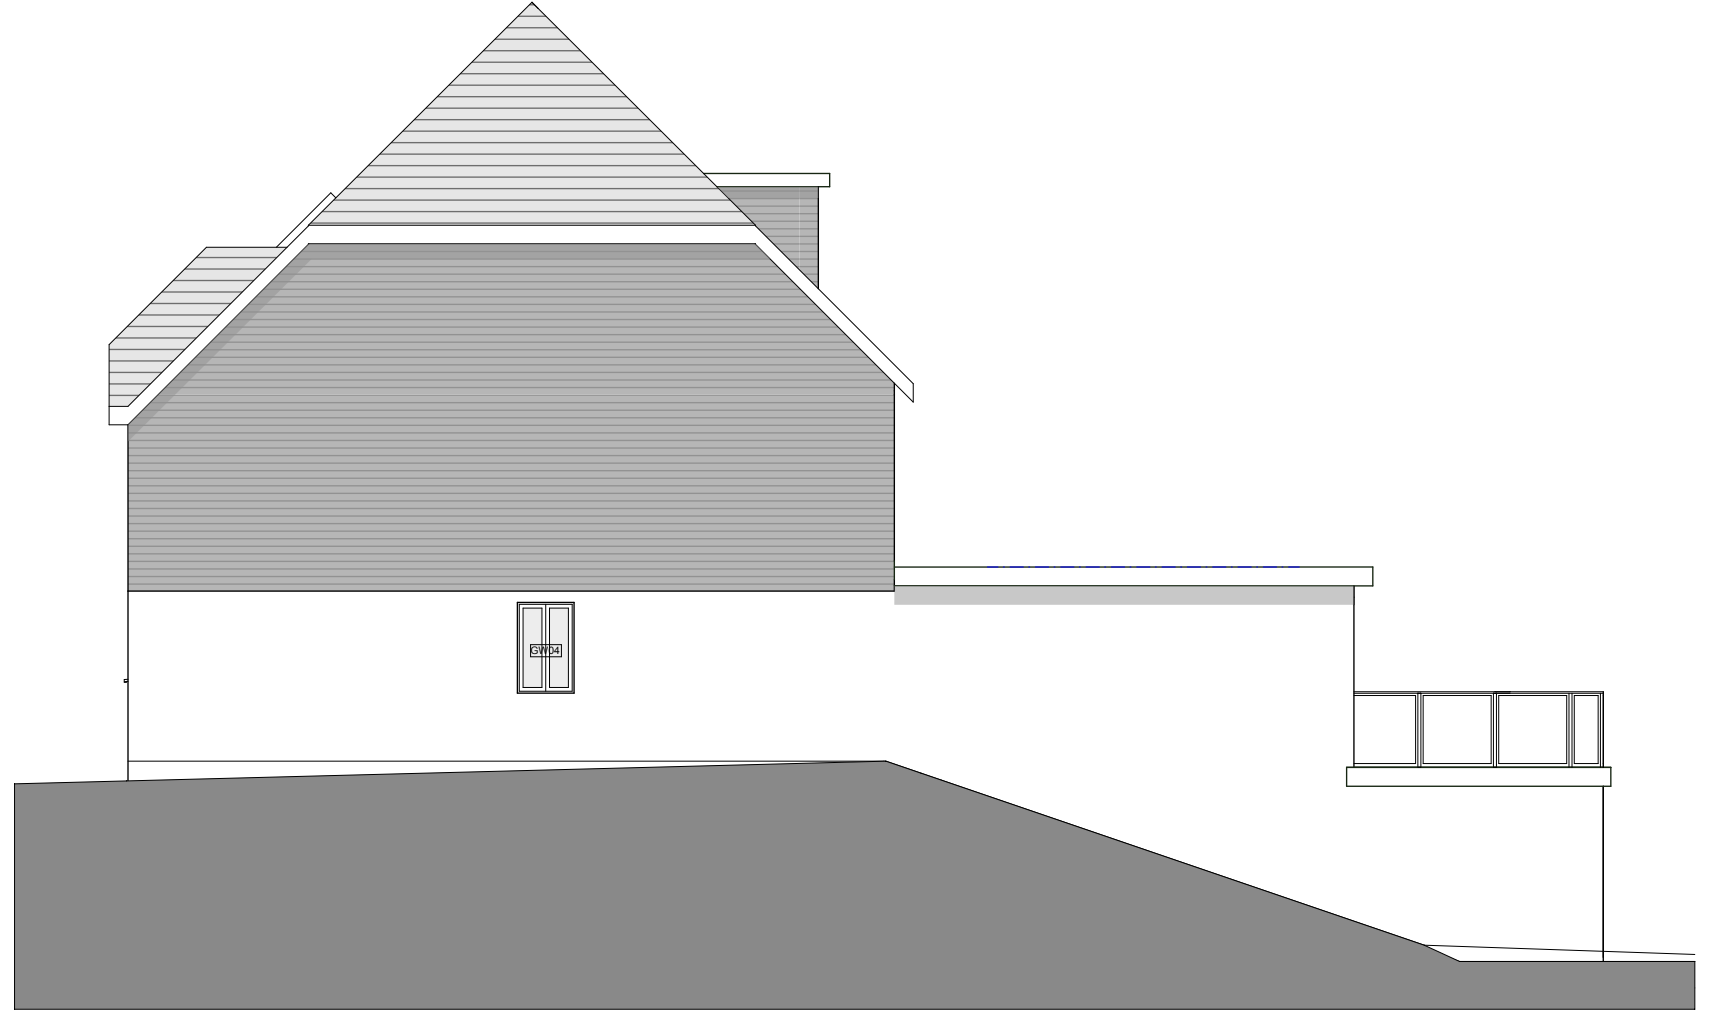

Proposed Side Elevation 2



Revisions	acmarchitects ltd. 3 Ash Road, Ashurst, Southampton, Hants, S040 7AT T 023 8029 2751 E alan.acmltd@gmail.com		Project Proposed replacement dwelling at 'Ramcrest', Lowford Hill, Bursledon, Southampton, SO31 8ER			
			Client Mr & Mrs S Hare	Date 10/20	Drawn AM	Drawing no. 2020-01-05
			Drawing Title Proposed Elevations 2	Scale 1:100@A3	Checked	