





Existing Front Elevation

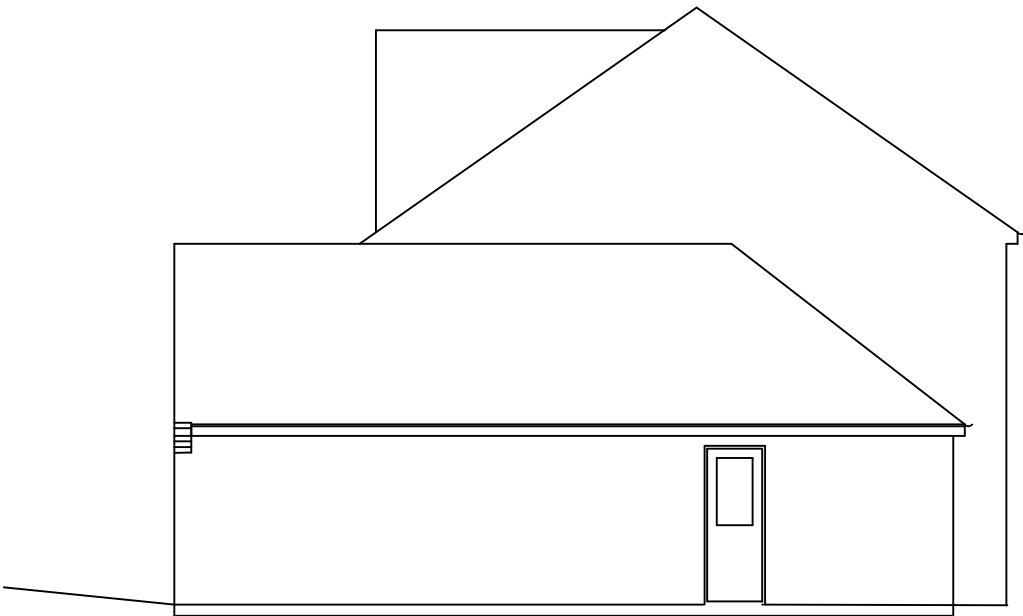


Existing Side Elevation



Existing Rear Elevation

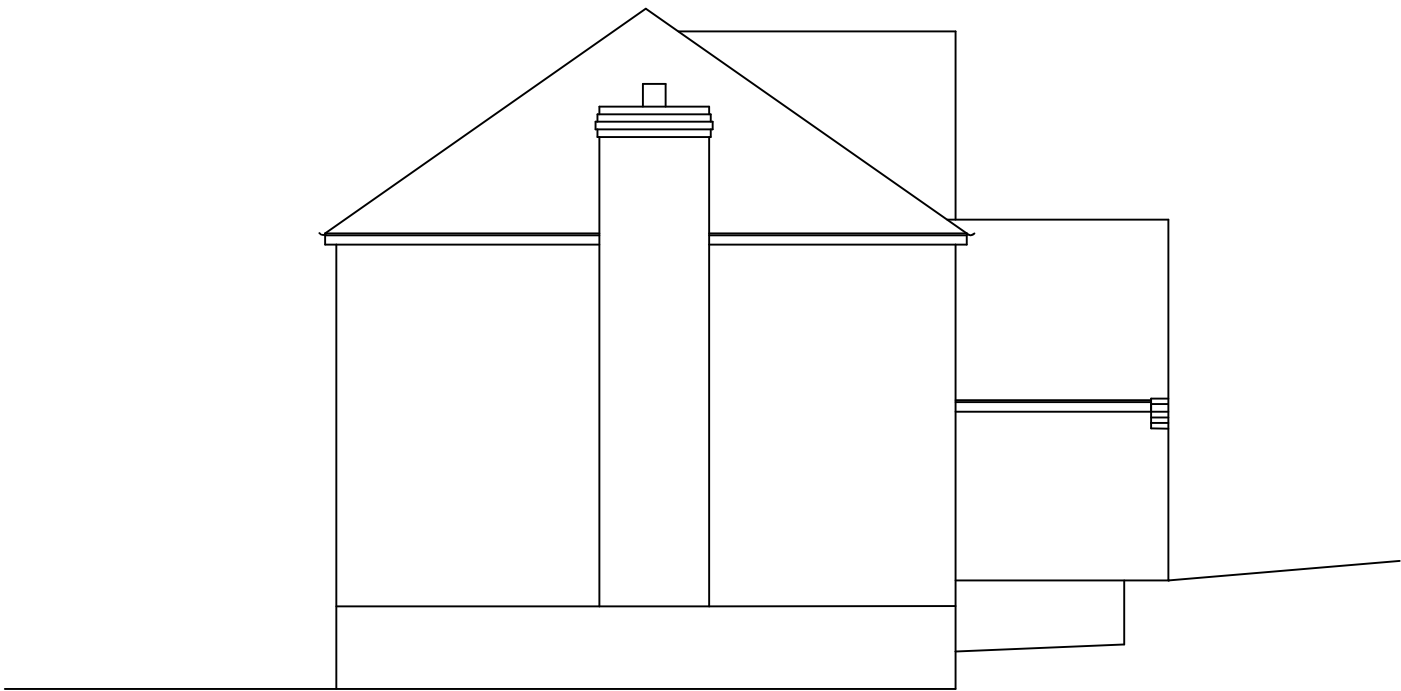

Existing Side Elevation

 

J.G.Adair Chartered Building Surveyor 7 Dawn Gardens, Sleepers Hill, Winchester, SO22 4NS 01962 864538 info@jgadair.co.uk www.jgadair.co.uk	Client	Mr R Coulson
	Subject	Planning
	Title	Existing Elevations
	Project	2 Beechwood Rise
	Scale 1:100	Paper Size: A3
	No: 01/01/78-03A	Revisions: A: Door Window Clarified