



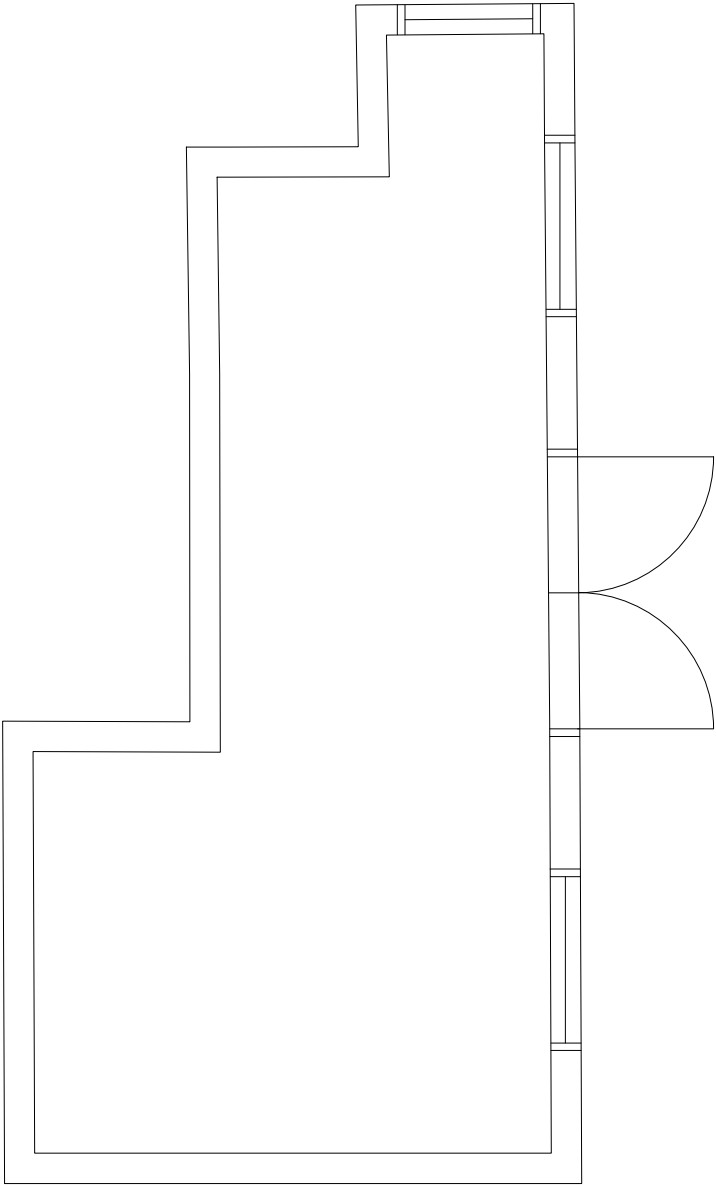


01 - PLAN

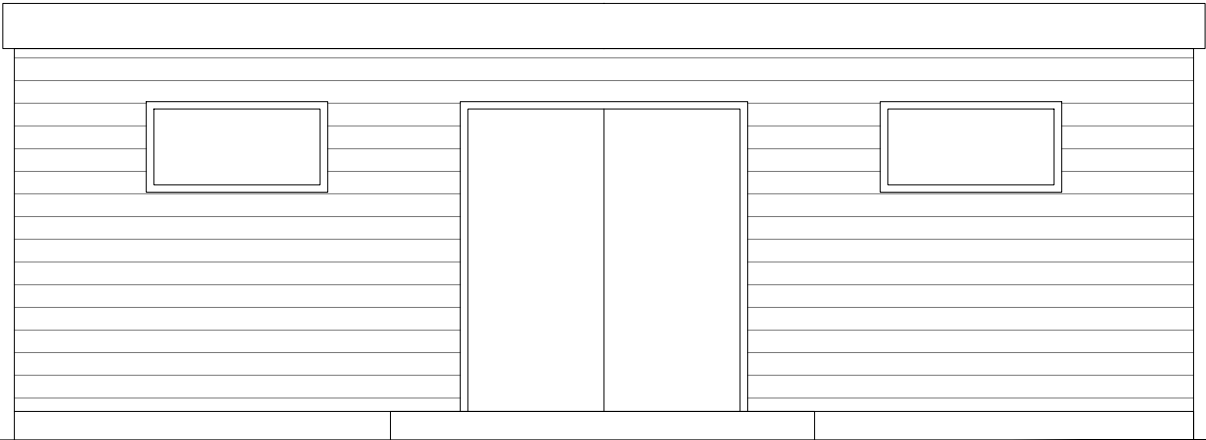


03 - FRONT ELEVATION



04 - SIDE ELEVATION A

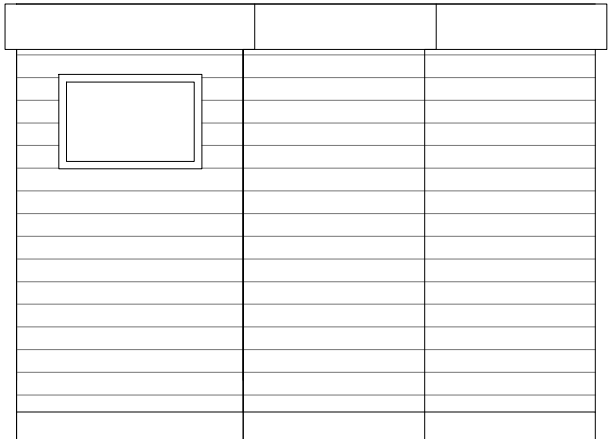

03 - REAR ELEVATION

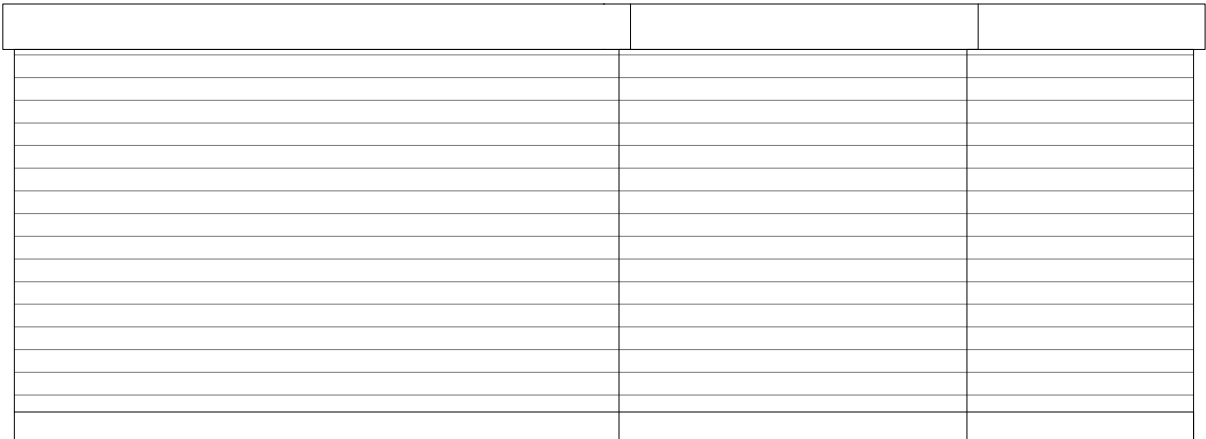

04 - SIDE ELEVATION B

Note:
This drawing is for reference purposes only. All approved drawings including dimensions etc. should be checked before work commences on site. All materials used and all fittings and fixtures installed on site must be in accordance with the relevant British and International Standards and Codes of Practice and applied, fitted, installed, erected, etc. strictly to Manufacturer's recommendations & instructions. The whole of the materials and constructional details and methods specifically mentioned, indicated or otherwise, necessary to complete the work must be provided and carried out by the contractor. All workmanship must be carried out to a high standard and to good building practices. The whole of the works must be completed and left in a safe, sound and weatherproof condition. No responsibility for standard of workmanship or site inspection is accepted by the Architect.

NB. All dimensions to be checked on site before construction

Notes:	Rev:	Date:	By:	Description:
1. Do not scale dimensions from this drawing. Written dimensions only to be followed. 2. Any discrepancies in information to be notified to Holland Street Studio Ltd architects for clarification. 3. Large scale drawings take precedence over small scale drawings.				

HOLLAND STREET
STUDIO LTD

T: +44 (0)7894 459 273
W: www.hollandstreetstudio.co.uk
Company Number: 1250505068

Project: 35 The Grove	Project Number: 231015	Scale: 1:50
Drg Title: Existing Garage GA Drawings	Drawing Number: A(20)100	Page Size: A3
Status: PLANNING	Date Drawn: 25/03/23	Drawn By: BL
	Checked By: —	Revision: —