


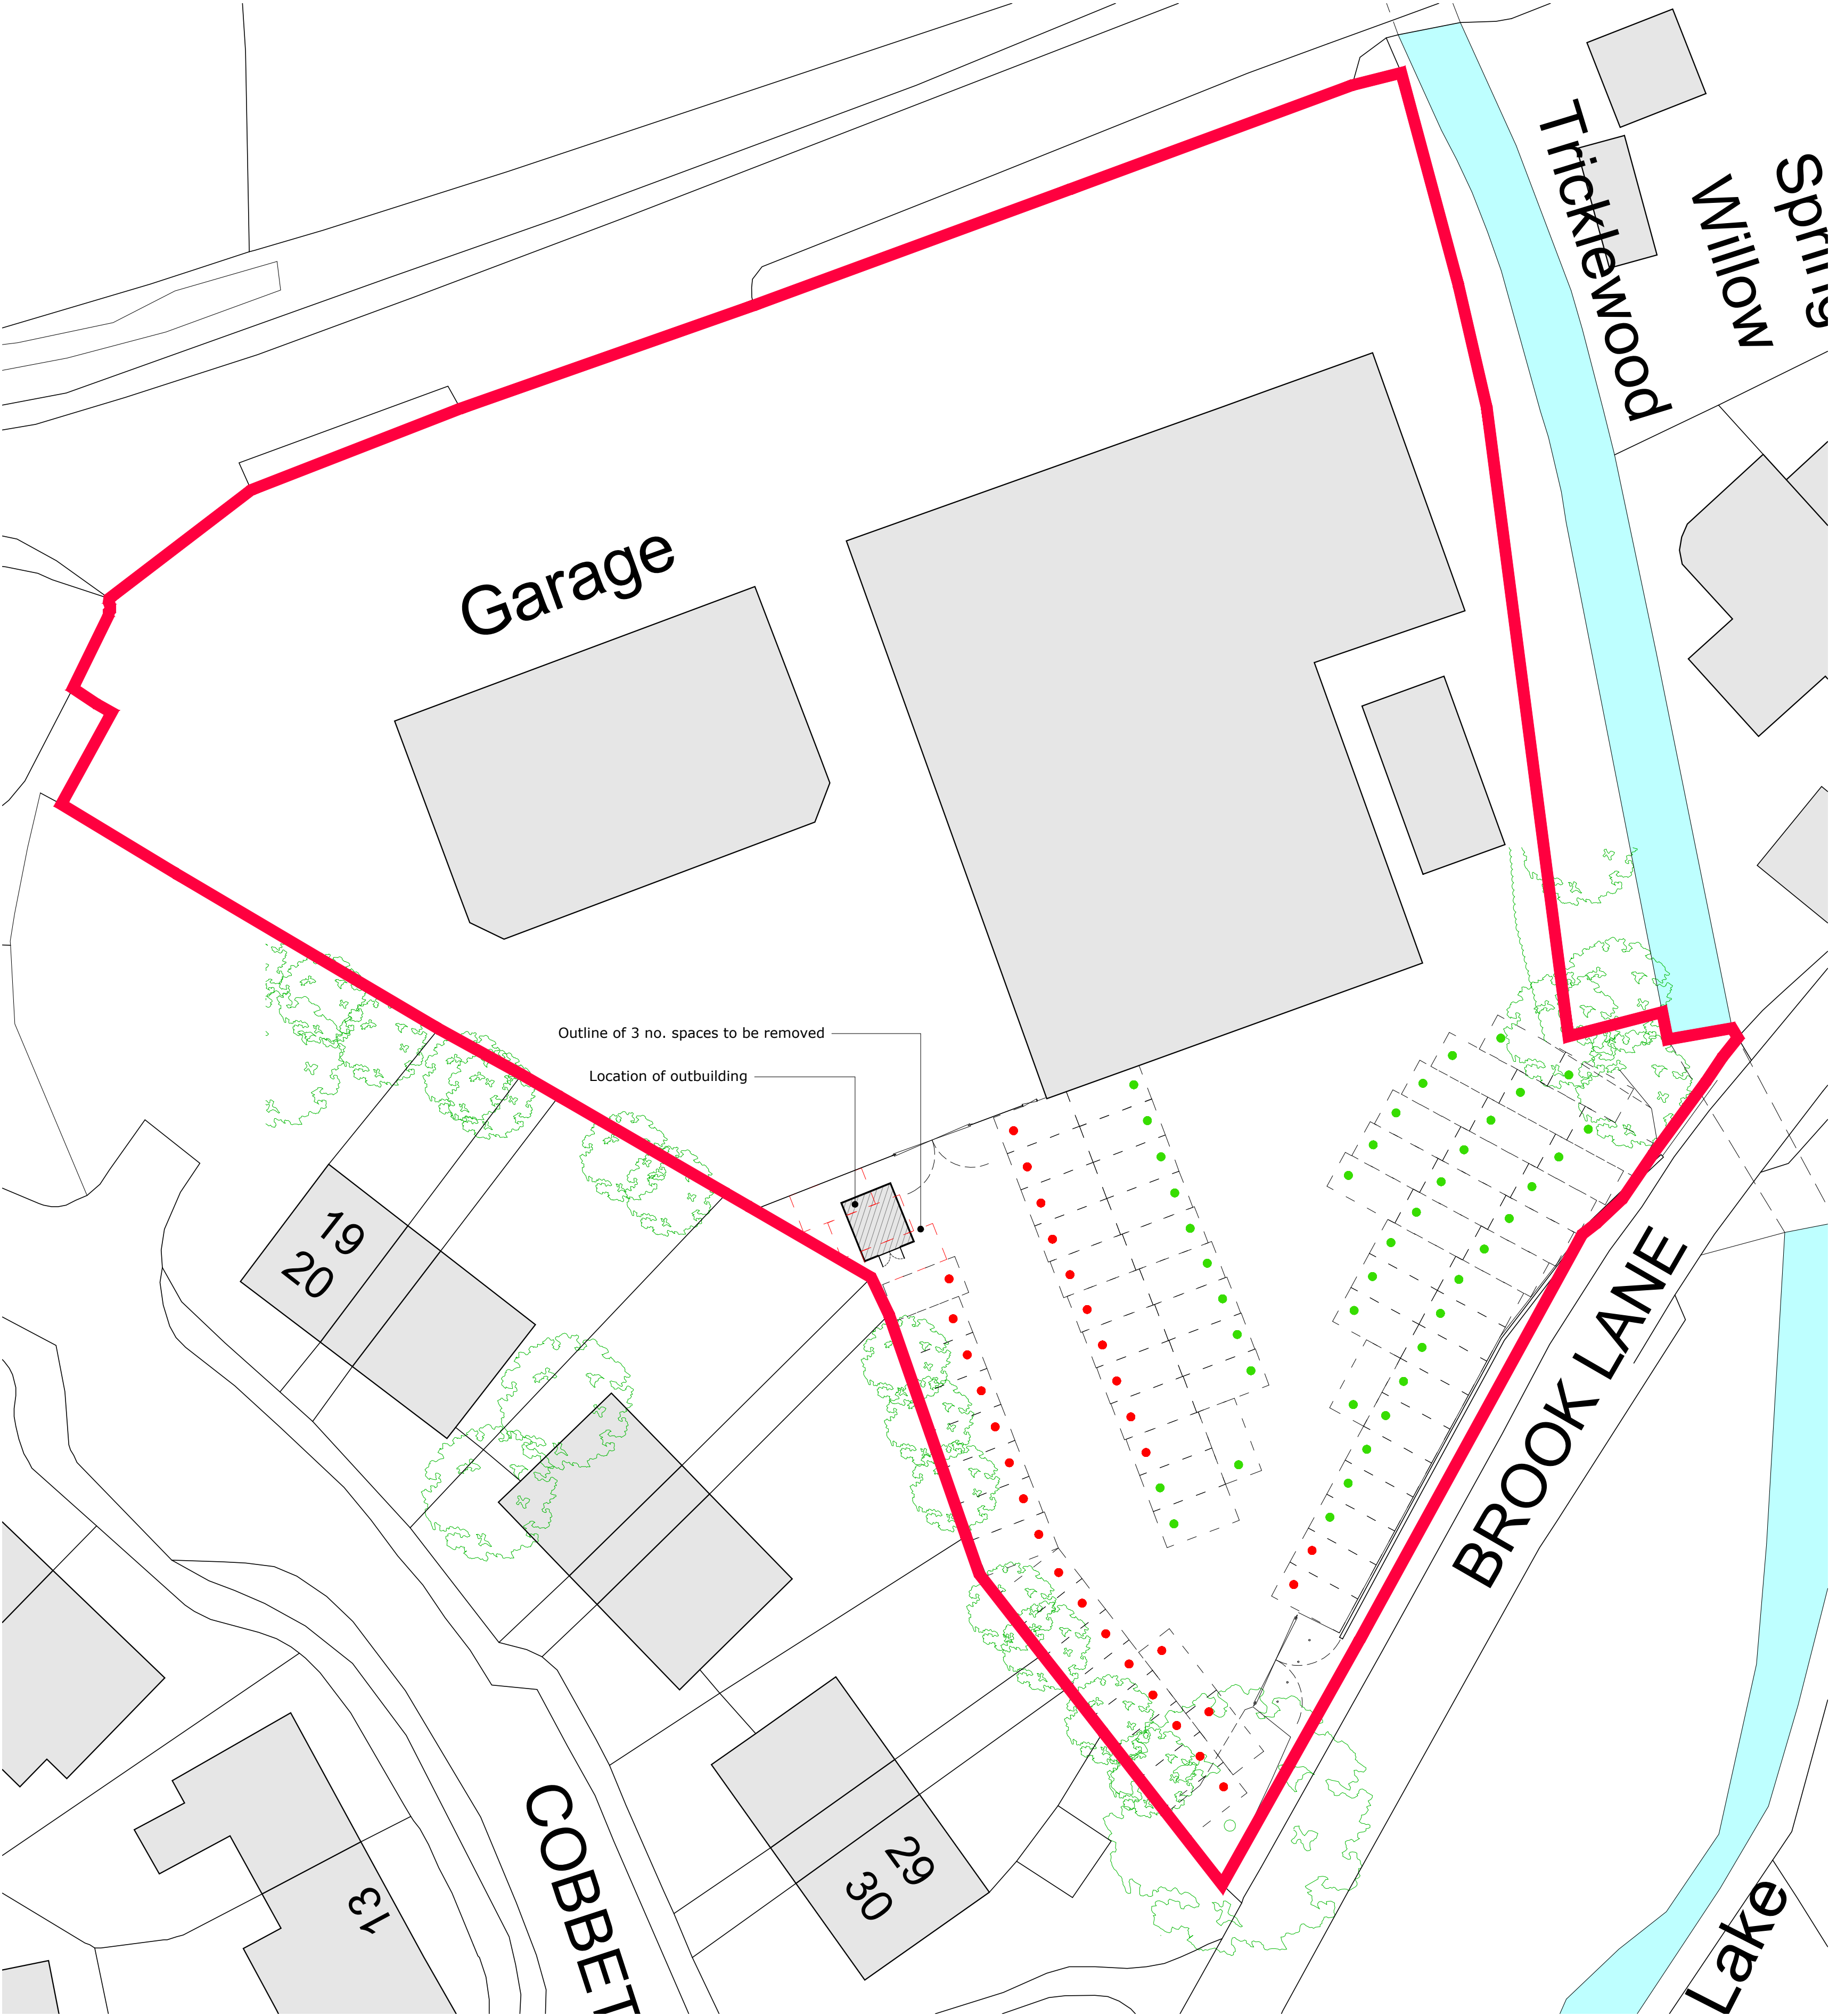


Site Plan
1:250




Car Parking Schedule


Front of site	(NB: spaces not shown on plan; as per approved application DC/18/84336)		
Display	Existing 65	Proposed 65	Net 0
Customer	14	14	0
Disabled	1	1	0
Rear of Site	Existing 30	Proposed 30	Net 0
Staff	30	30	0
Storage/Workshop	44	41	-3
Total	154	151	-3

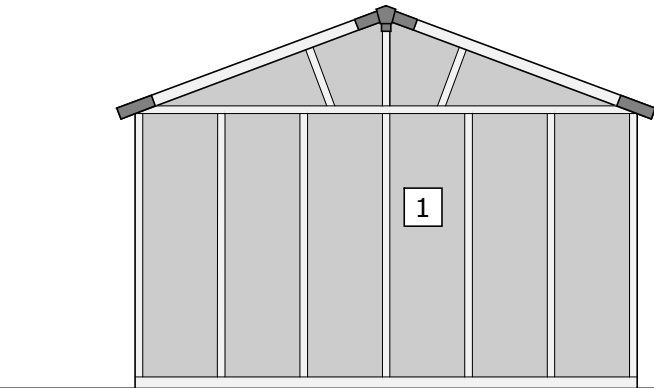


North Elev
1:50

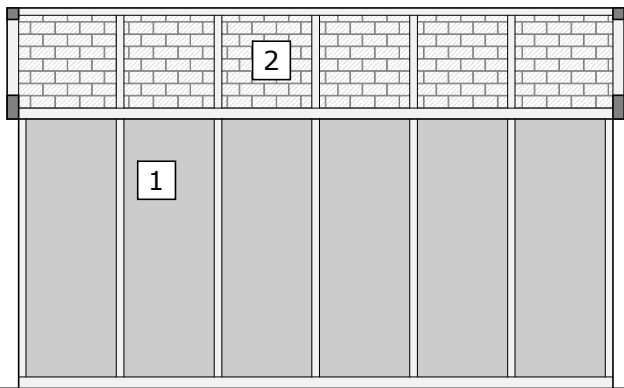

East Elev
1:50

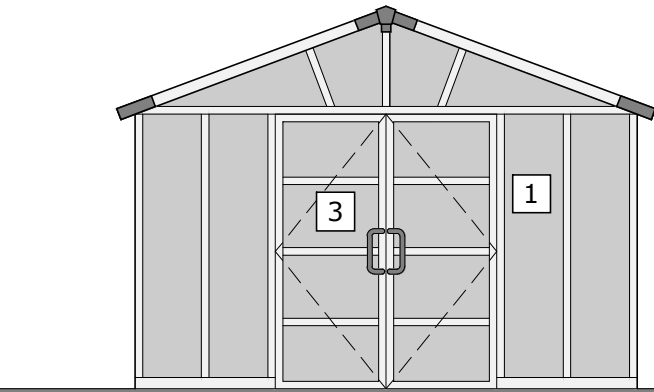


South Elev
1:50

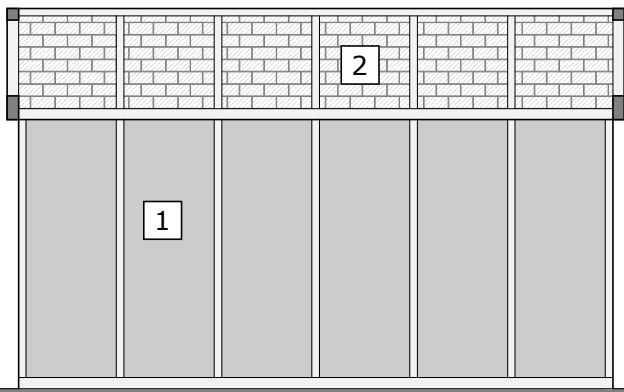


West Elev
1:50

Materials Key

- 1 Polycarbonate walls - Colour: Dark Grey
- 2 Polycarbonate Rooflight - Colour: Light Grey
- 3 Polycarbonate Double Doors - Colour: Dark Grey

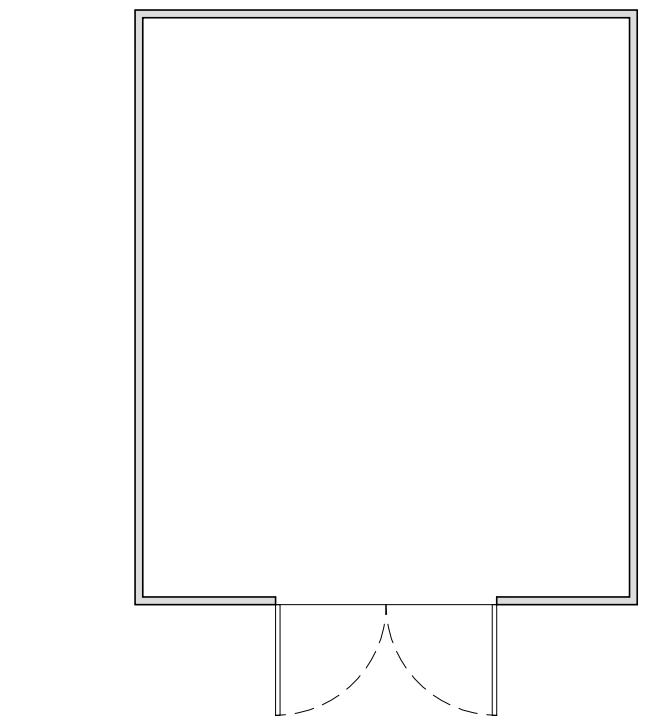

Floor Plan
1:50

 

Notes

This drawing is © Boyle & Summers and may not be reproduced, copied or altered in any way without written authority.

Other than for the purposes of planning, do not scale these drawings. Use written dimensions only. All dimensions to be checked on site prior to commencement of work.

The Ordnance Survey data used in this drawing is © Crown Copyright. All rights reserved. Licence no. 100022432.

Site and plot boundaries are shown indicatively only and subject to confirmation.

Existing parking spaces, trees and boundary treatments shown based on HGP Architects drawing no. 17.109.06, revision C dated 05.11.18.

Site Plan, Floor Plan and Elevations

RSB - BSL - OB - XX - DR - A - 3001 - PL
June 2023
22088: Richmond Skoda, Botley
1:50, 1:250 @ A1
Broad Oak, Botley, Hampshire, SO30 2EU
Drawn RH
Client: Richmond Cars Botley Ltd
Checked SD

Suite E, Ferry House
Canute Road
Southampton
Hampshire
SO14 3FJ
023 8063 1432
boyleandsummers.co.uk

Boyle & Summers

PLANNING