



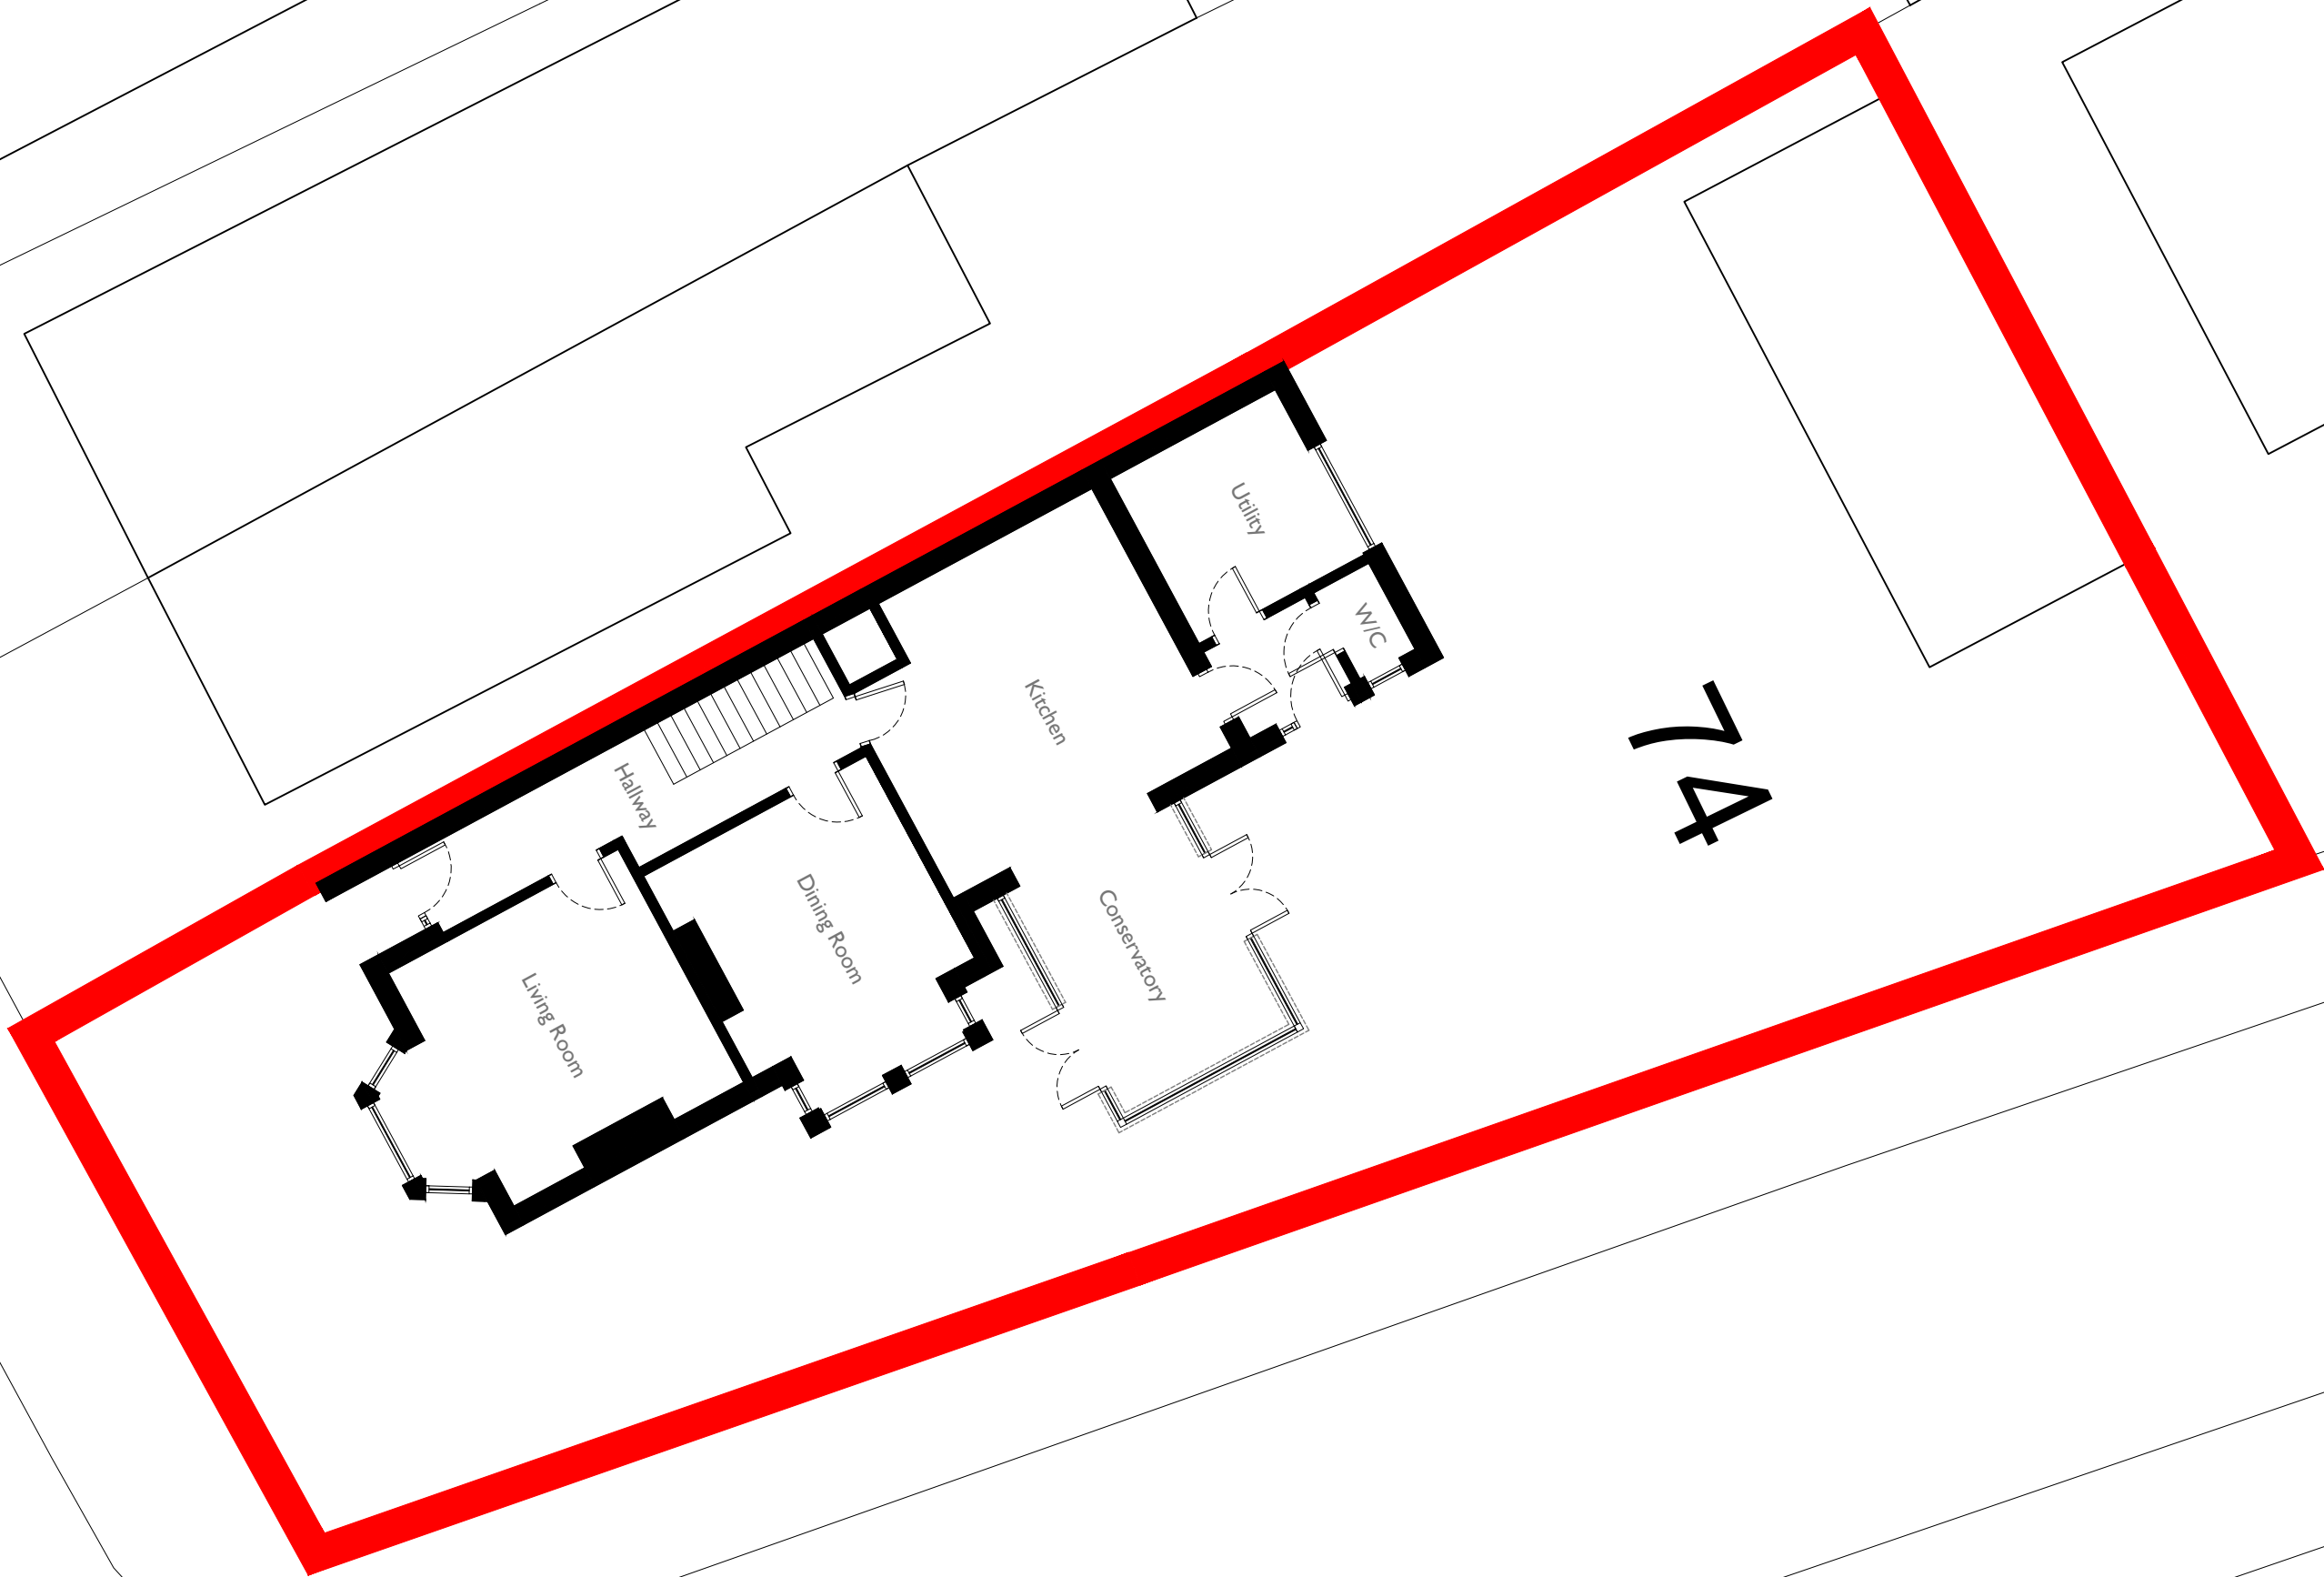

68

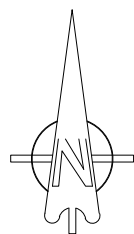

Please ensure drawing is printed with 'no scaling' and 'NOT' scaled to fit'. Check against scale bar.

In association with



Email: alexpcarr@outlook.com
Telephone: 07308 953285
Website: www.acdesignuk.co.uk

PROJECT 74 Woolston Road Southampton	Project type Housing	Drawing classification Housing	SCALE 1:100	SHEET SIZE A2	SHEET No.	DATE 18/05/23	DRAWN Alexander Carr
	DRAWING TITLE Existing Site Plan		Planning				
			GP02-I000-1st				