




Existing
Front Elevation




Existing
Side Elevation




Existing
Rear Elevation

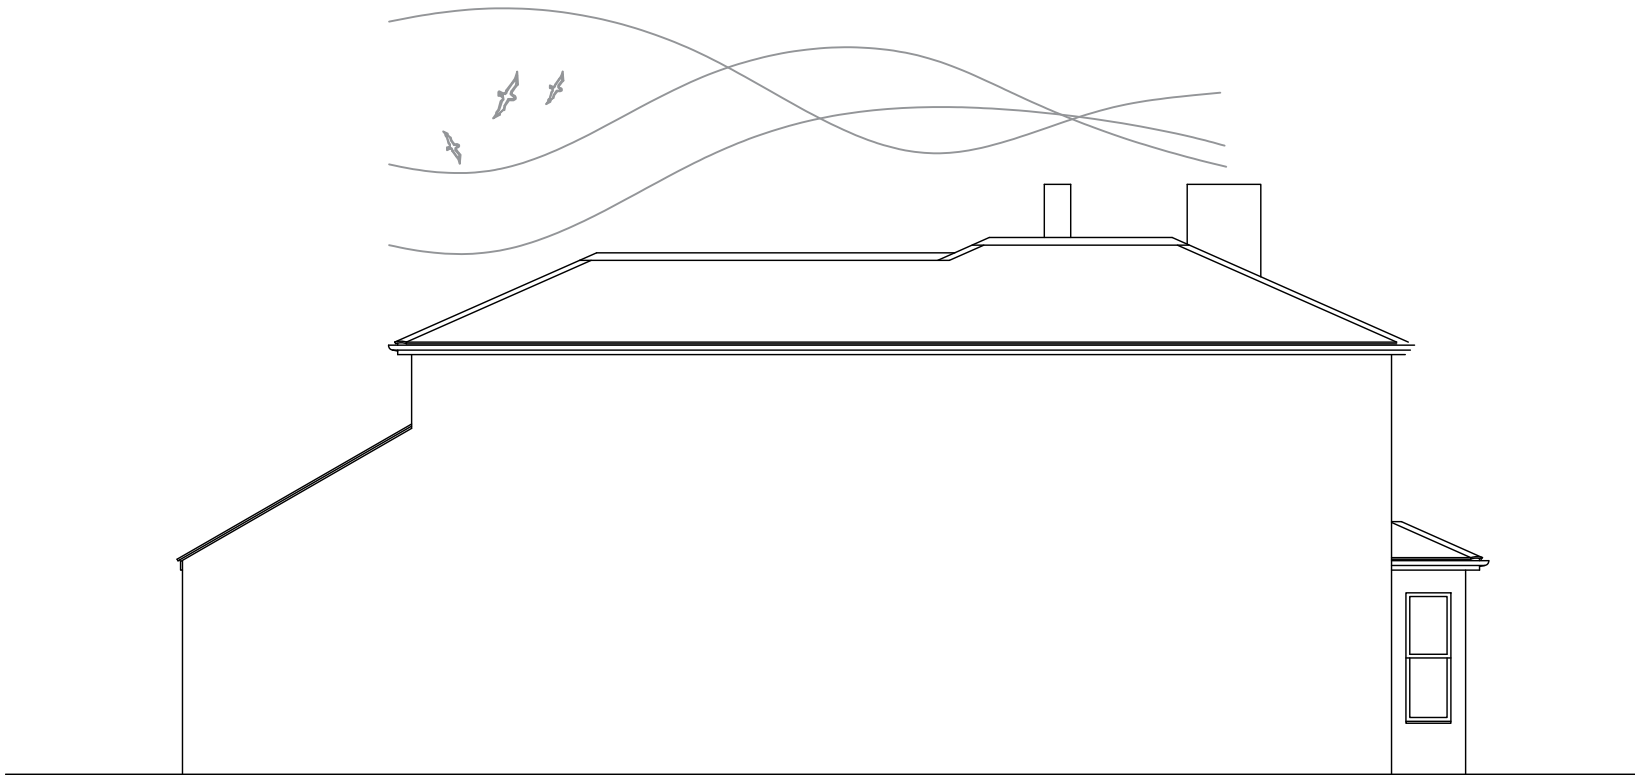

Existing
Side Elevation

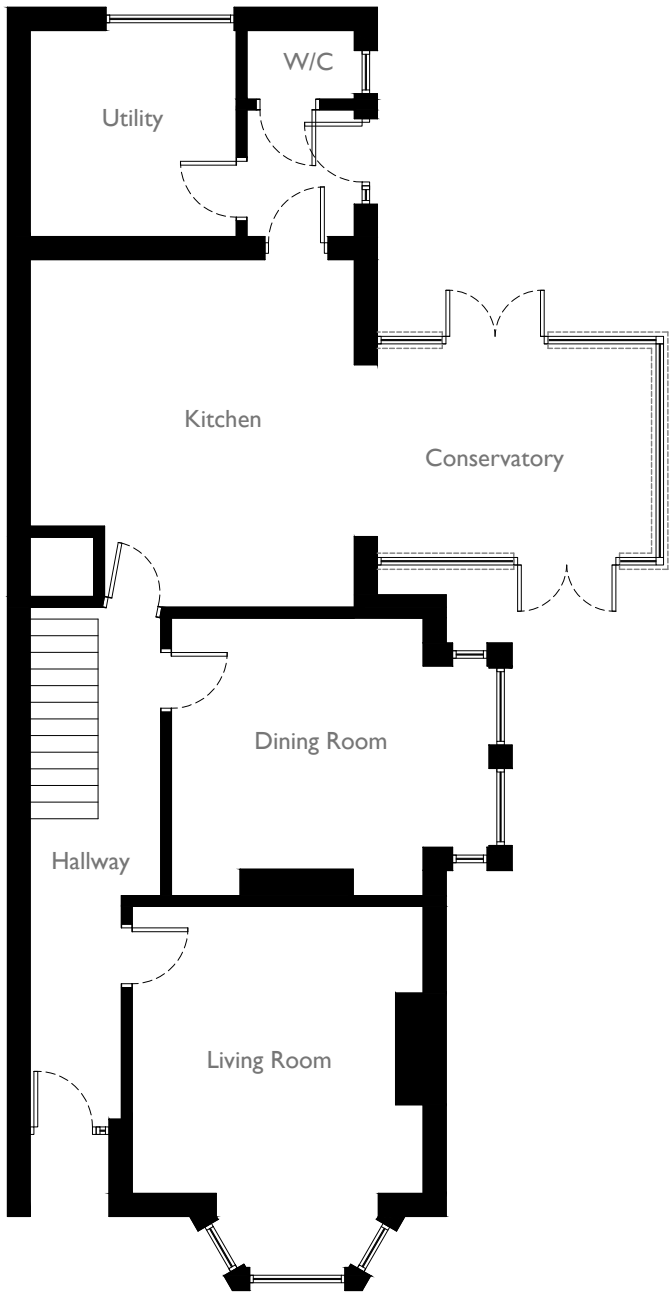

Existing
Ground Floor Plan

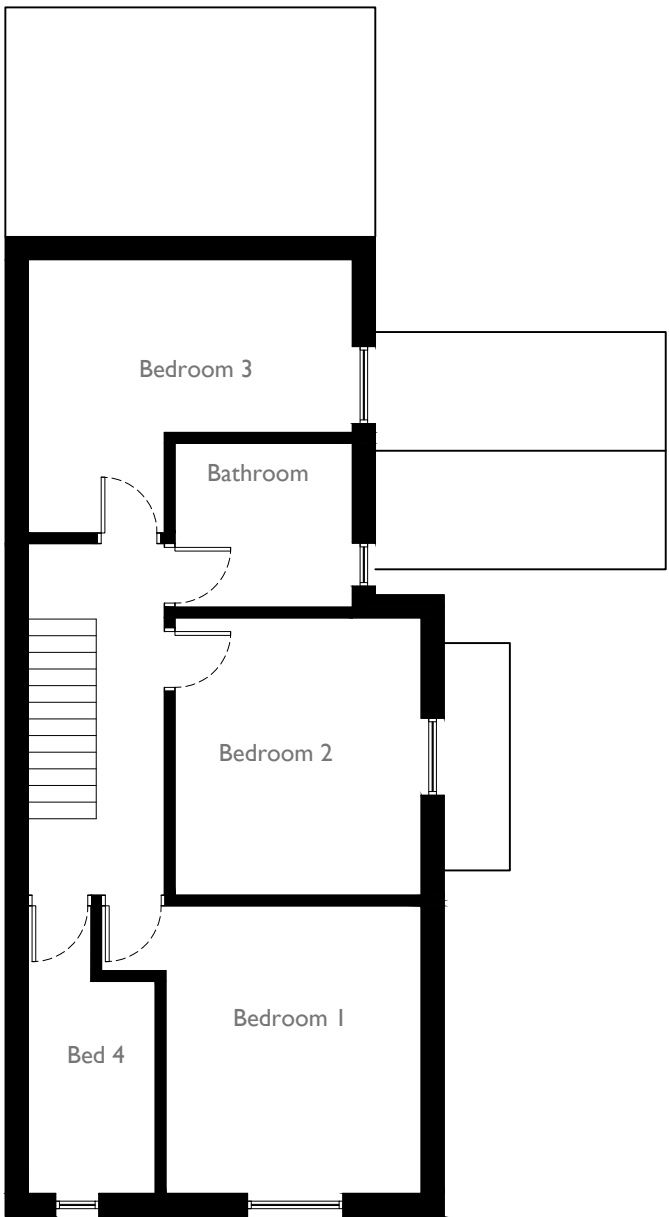

Existing
First Floor Plan

 In association with
 Hampshire
Architect

Email: alexpcarr@outlook.com
Telephone: 07308 953285
Facebook: acdesignuk

PROJECT 74 Woolston Road Netley Abbey	Project type Housing	Drawing classification Housing	SCALE 1:100	SHEET SIZE A2	SHEET No.	DATE 09/03/22	DRAWN Alexander Carr
	DRAWING TITLE Existing Floor Plans and Elevations		Planning				
			GP02-100-1st				

